




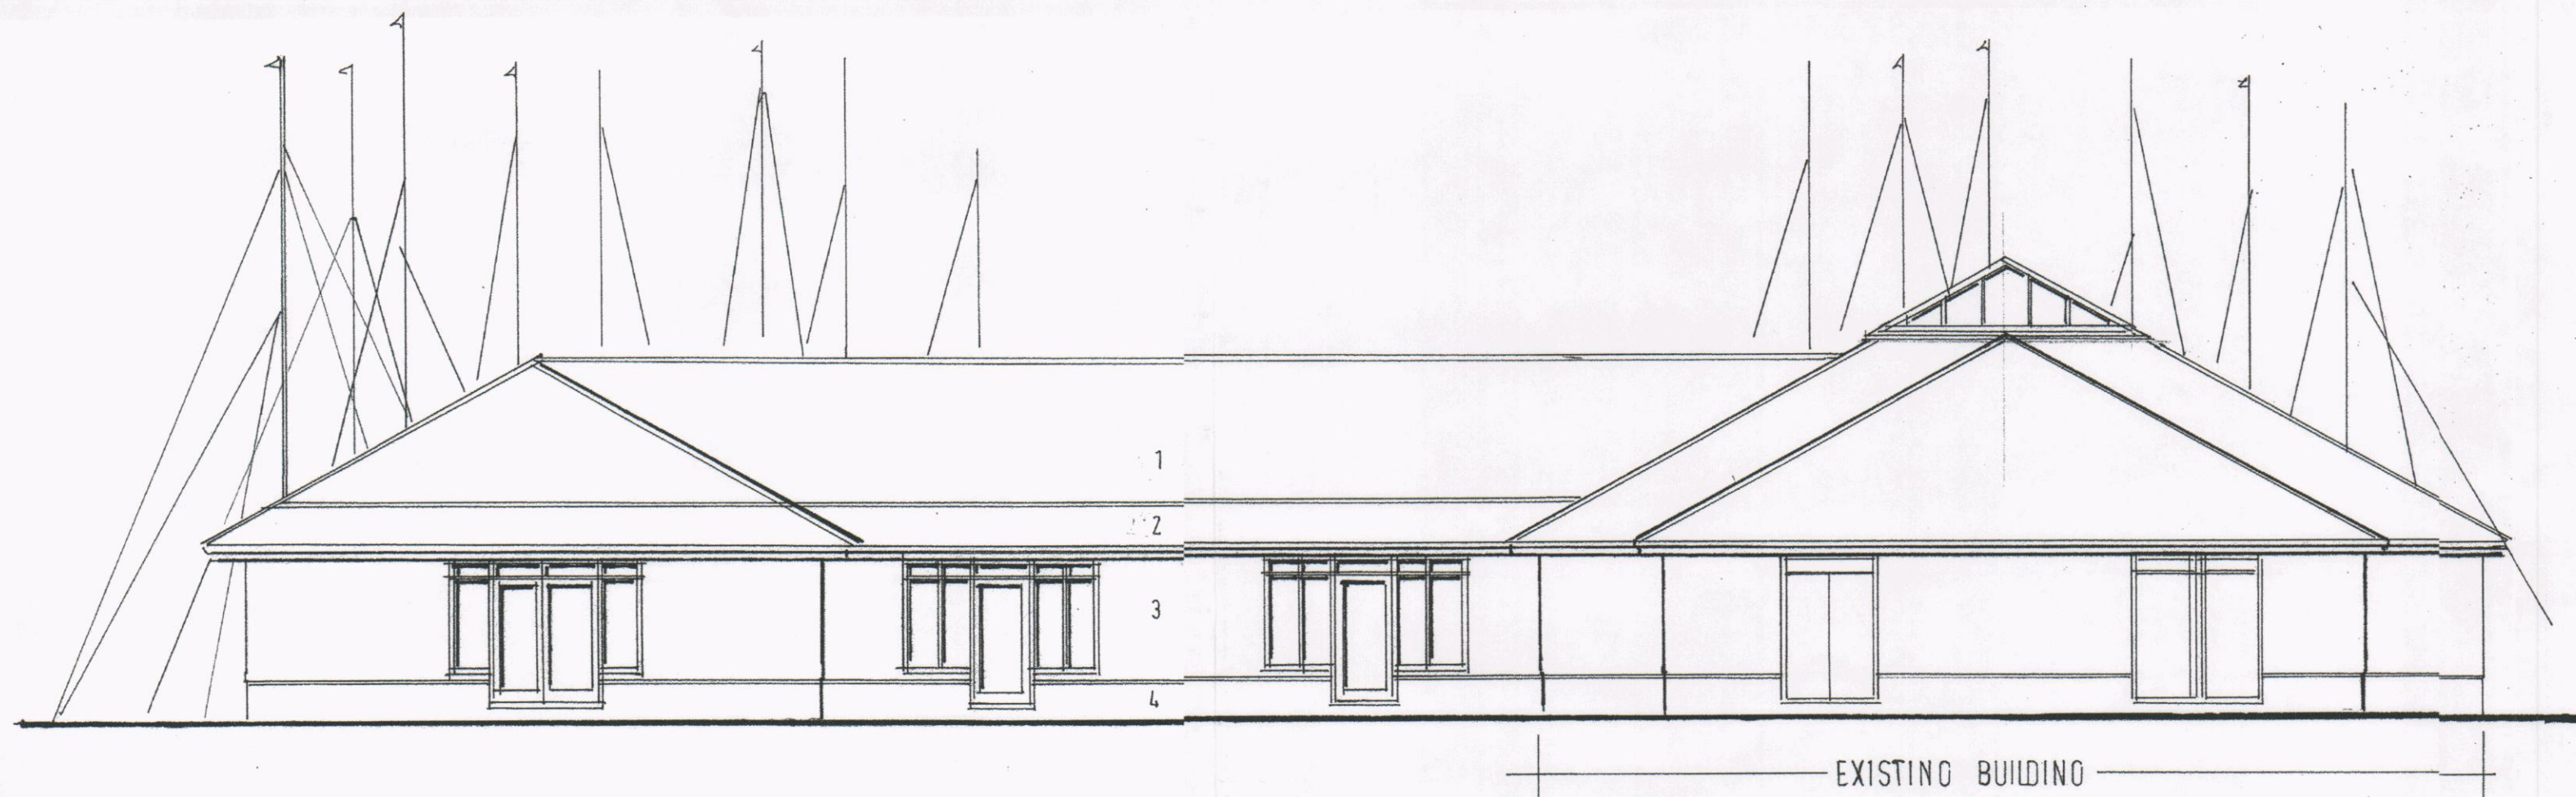


WEST (CAR PARK) ELEVATION
1: 100

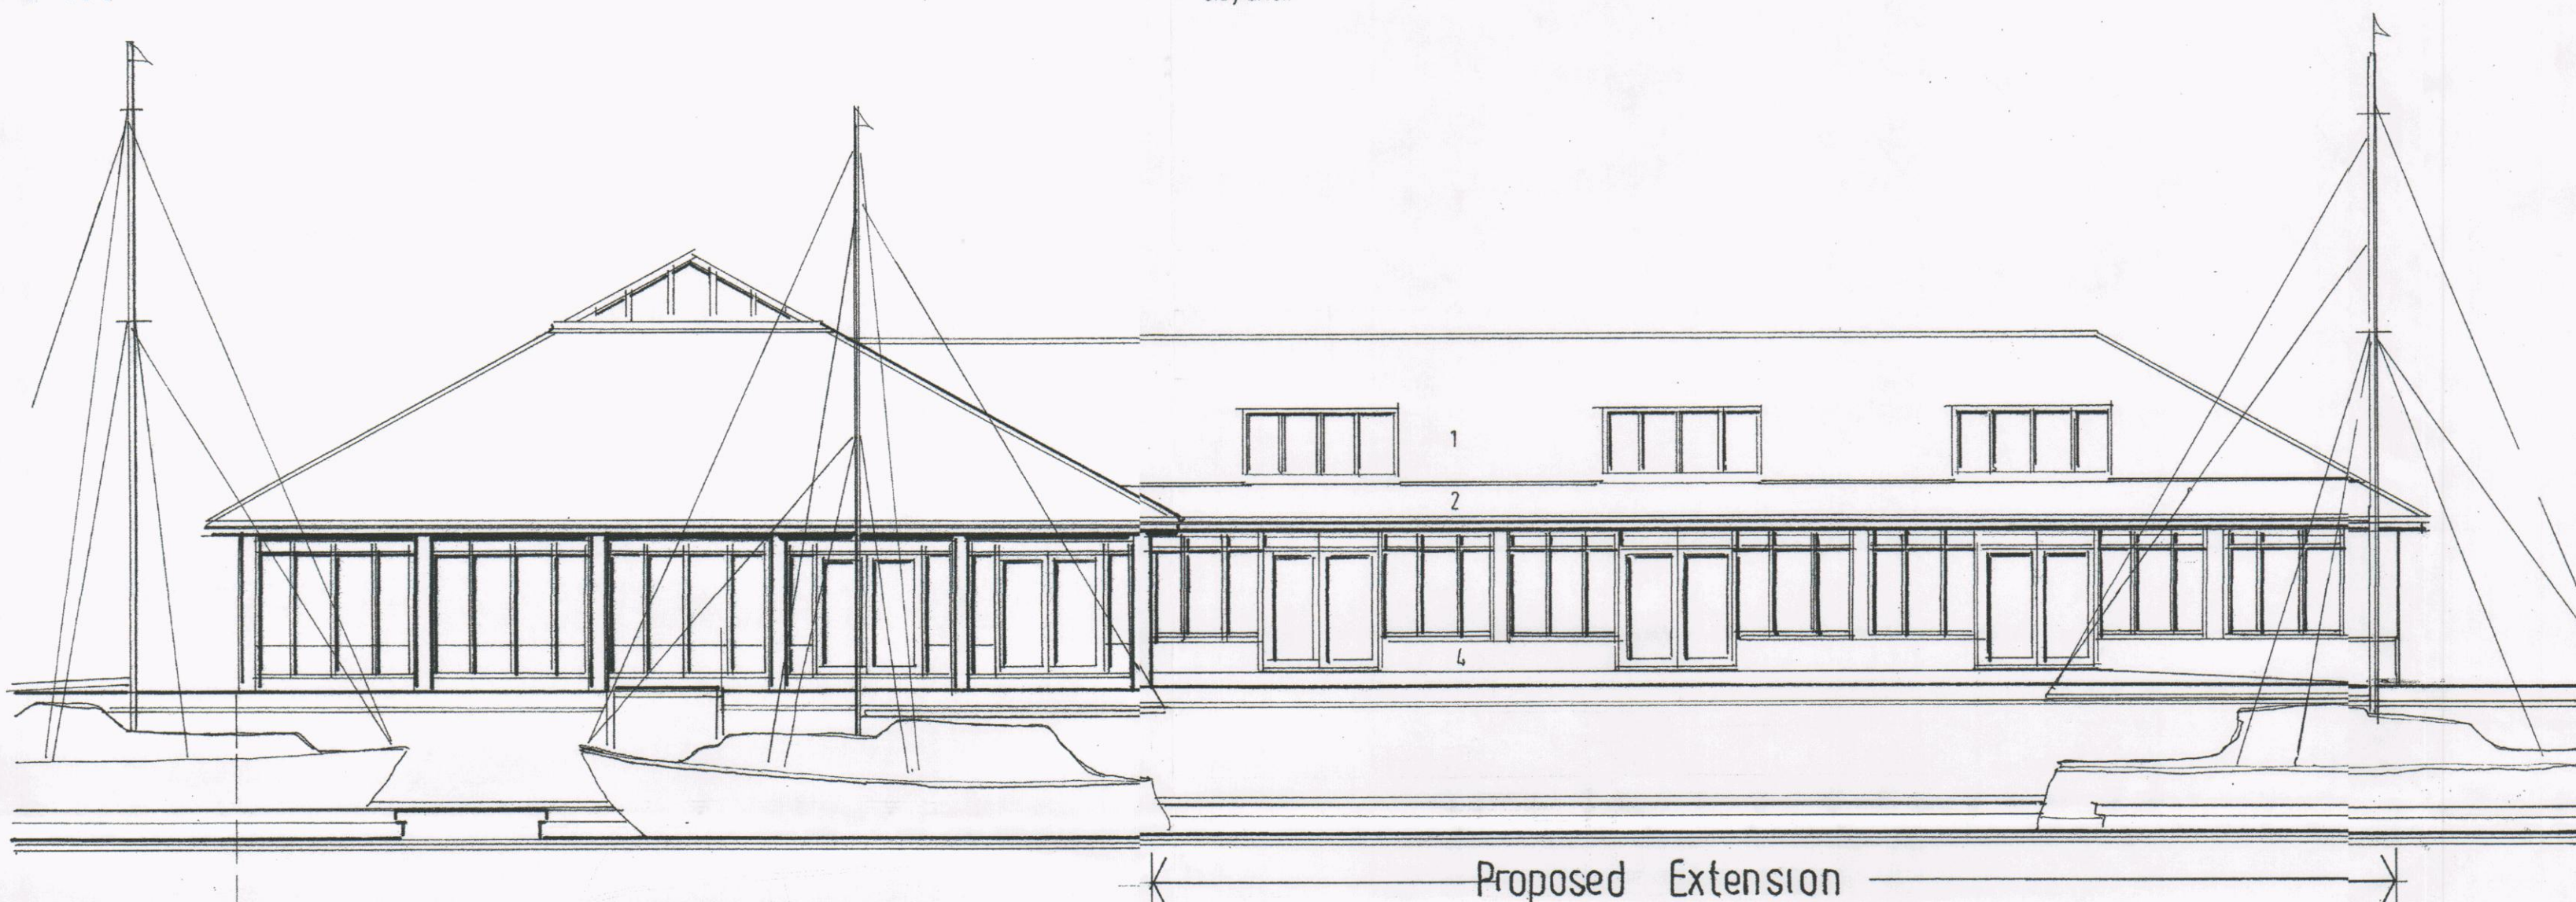


EAST (WATERFRONT) ELEVATION
1: 100

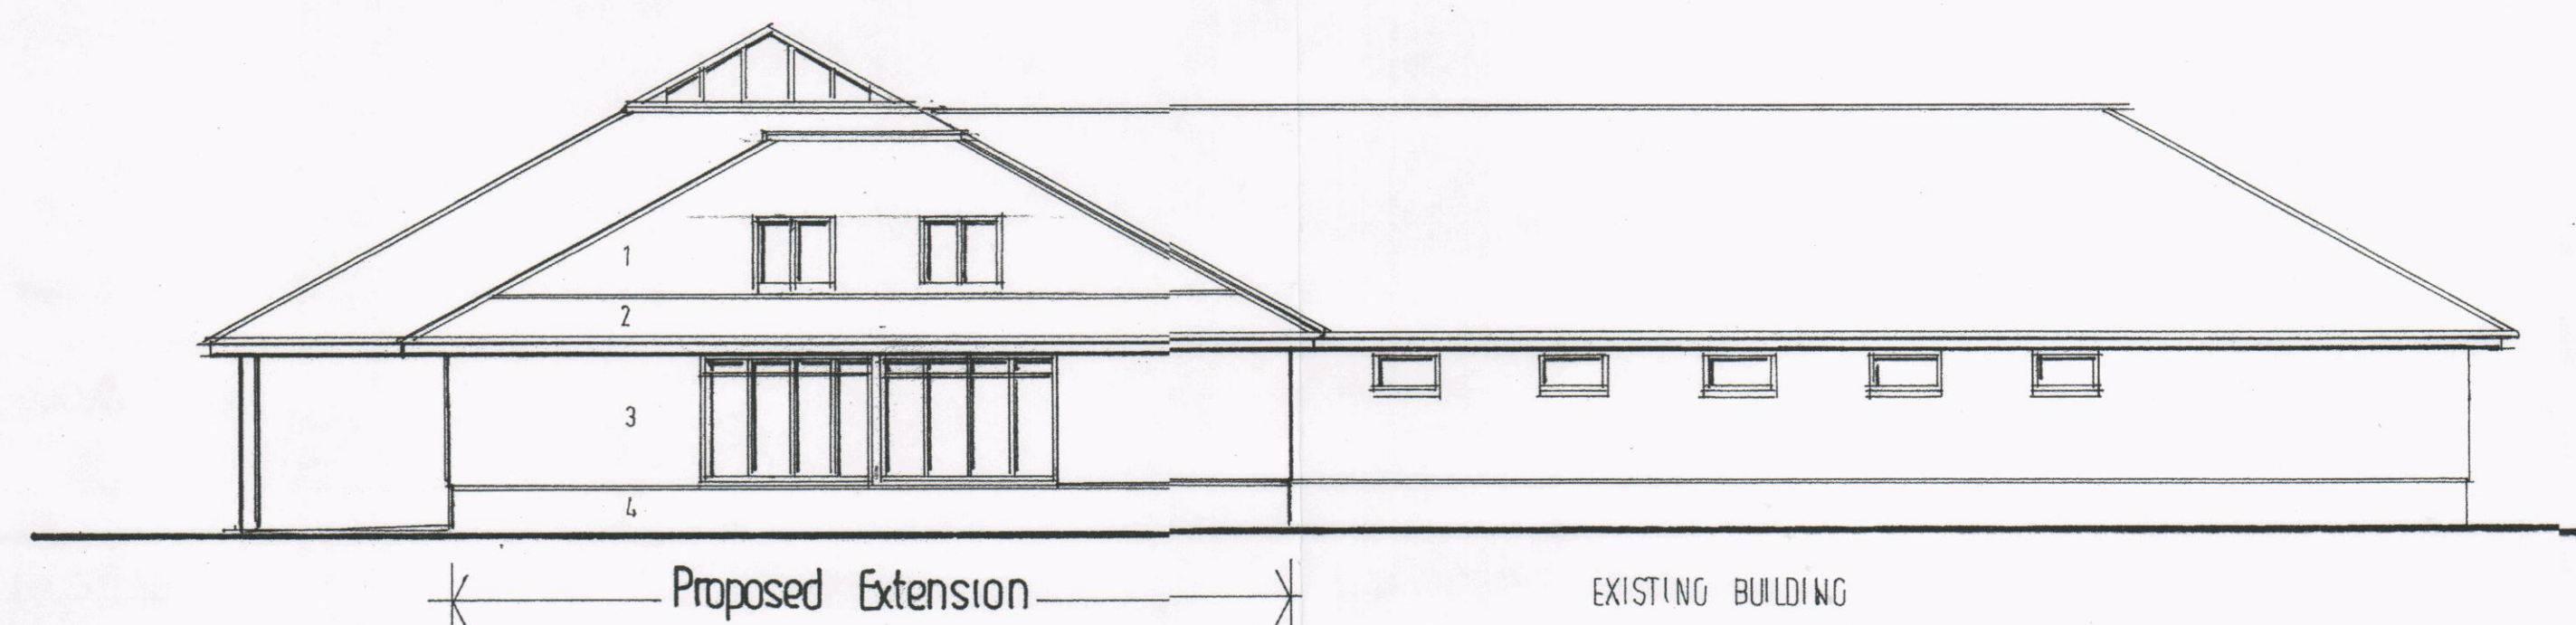


NORTH ELEVATION
1: 100

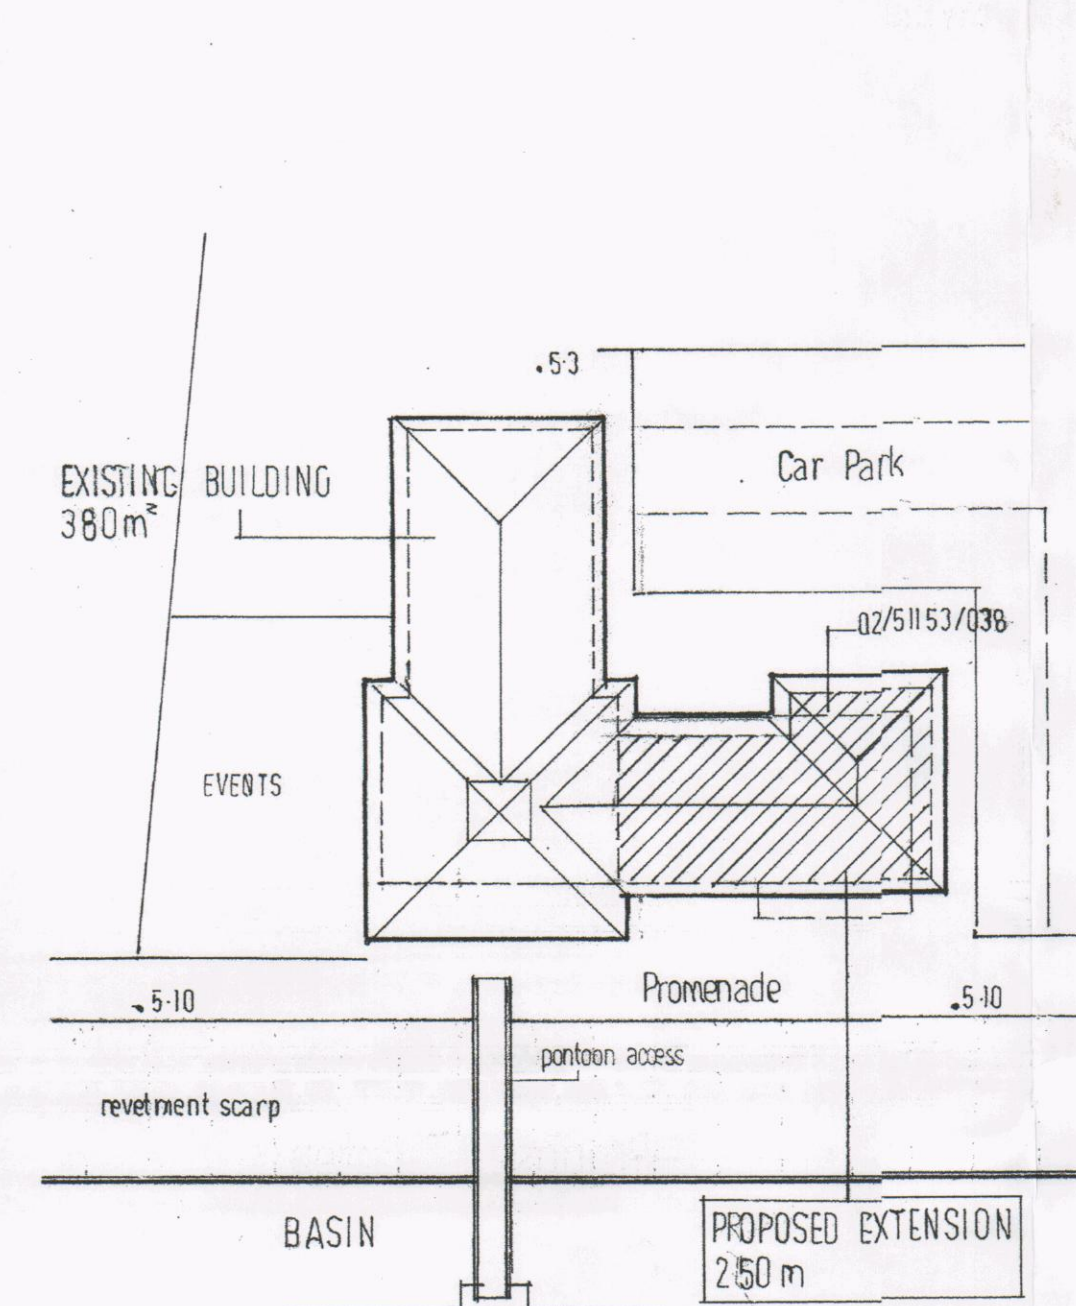


Block Plan
1: 500

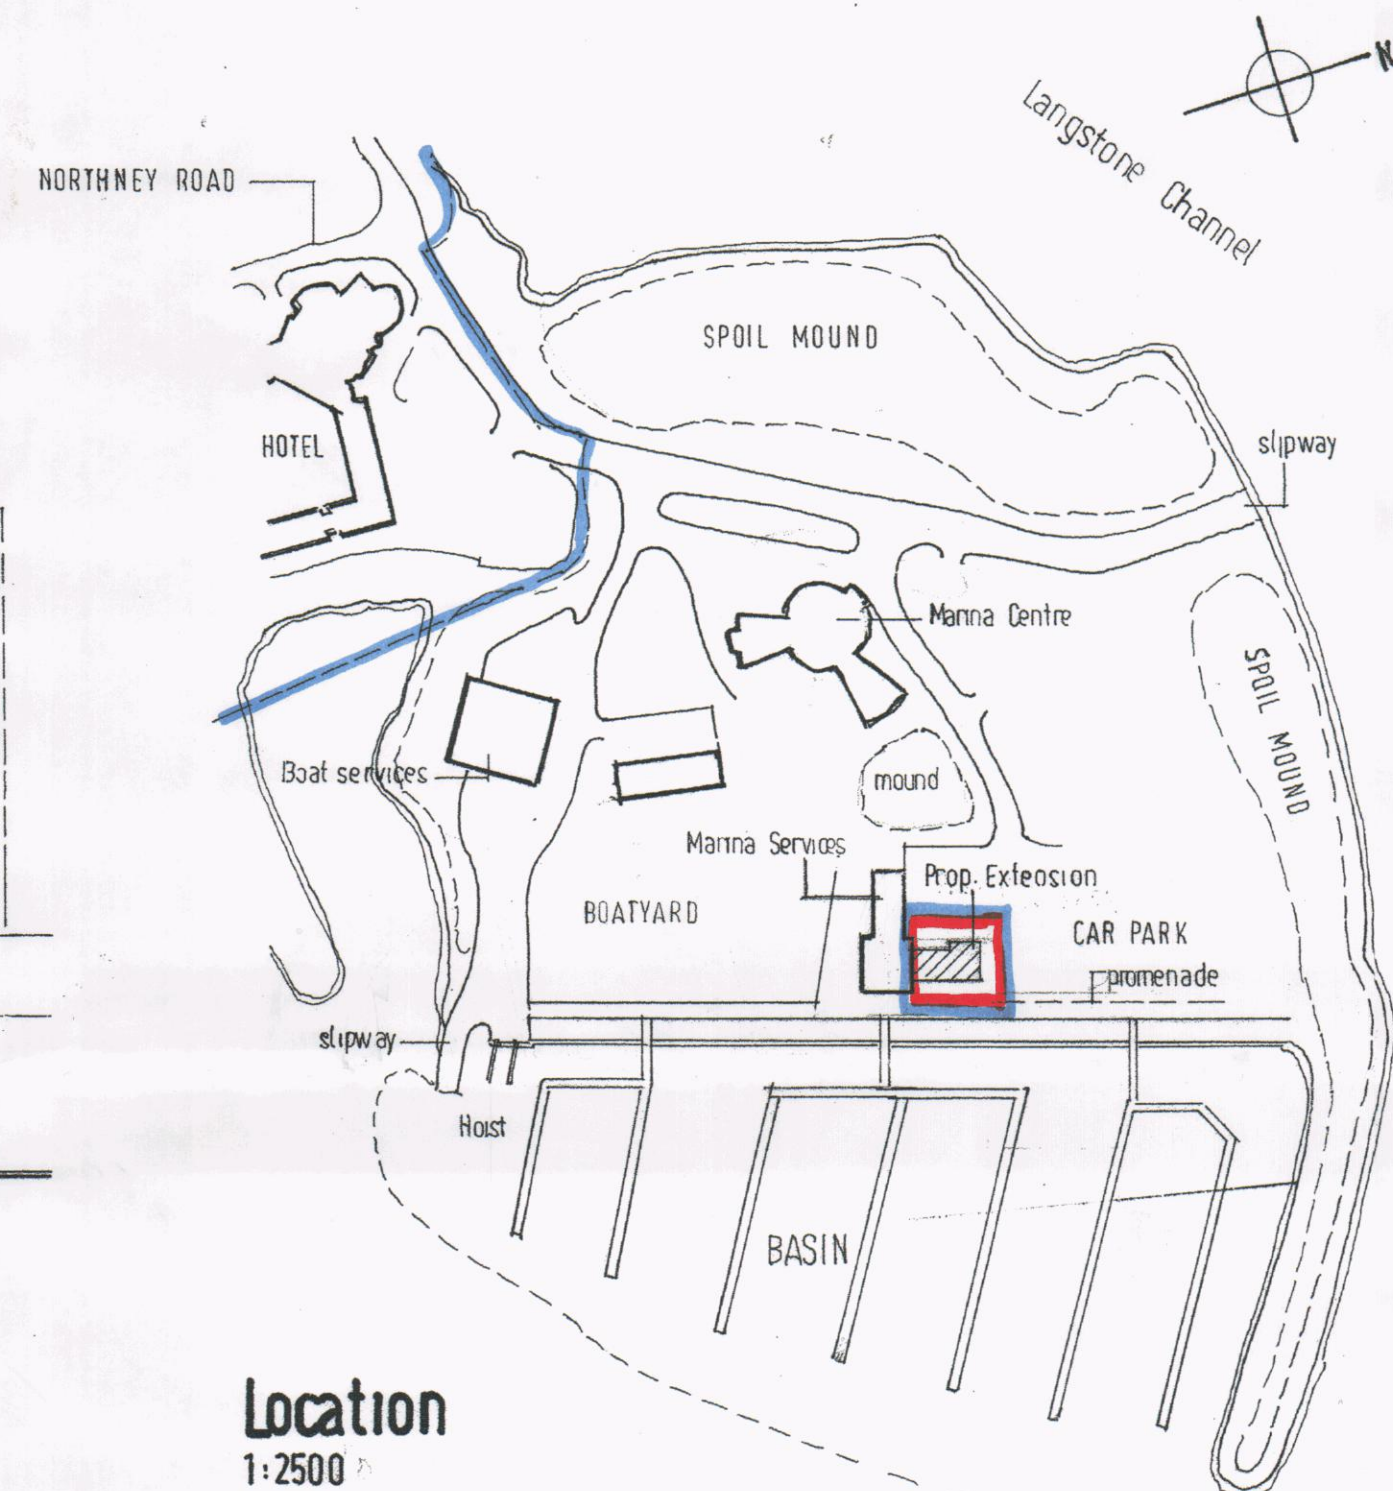

Location
1: 2500

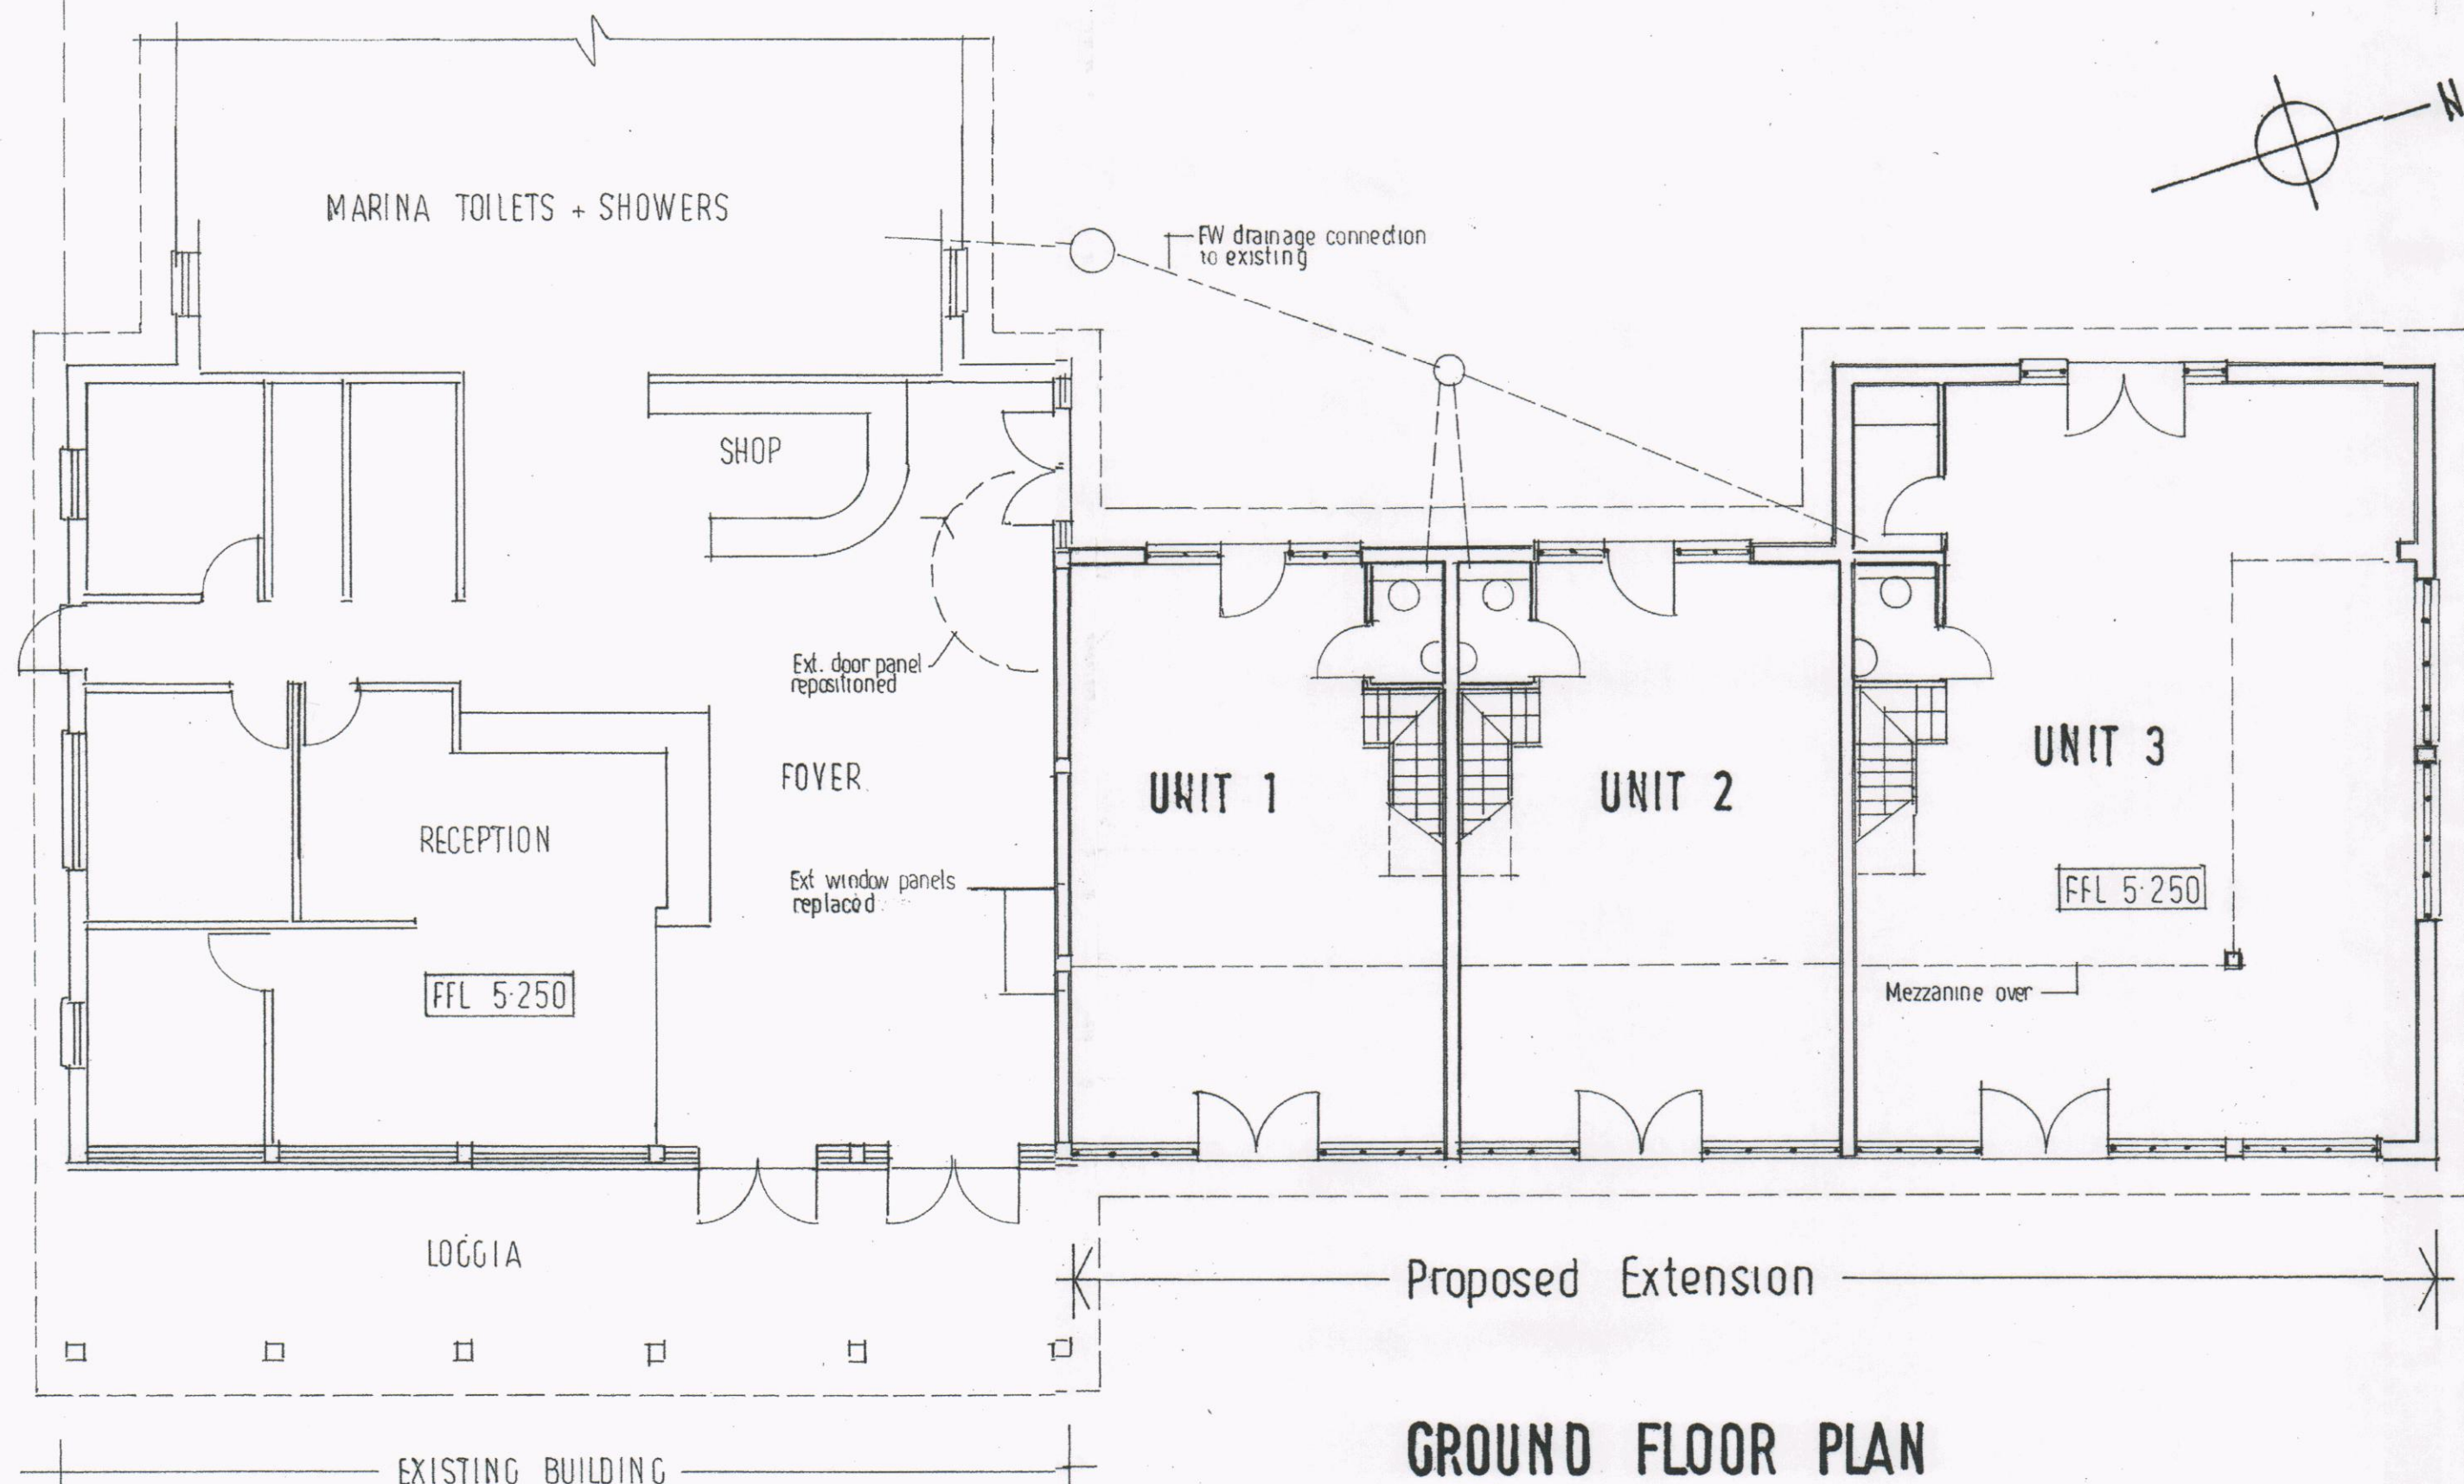

GROUND FLOOR PLAN
1: 100

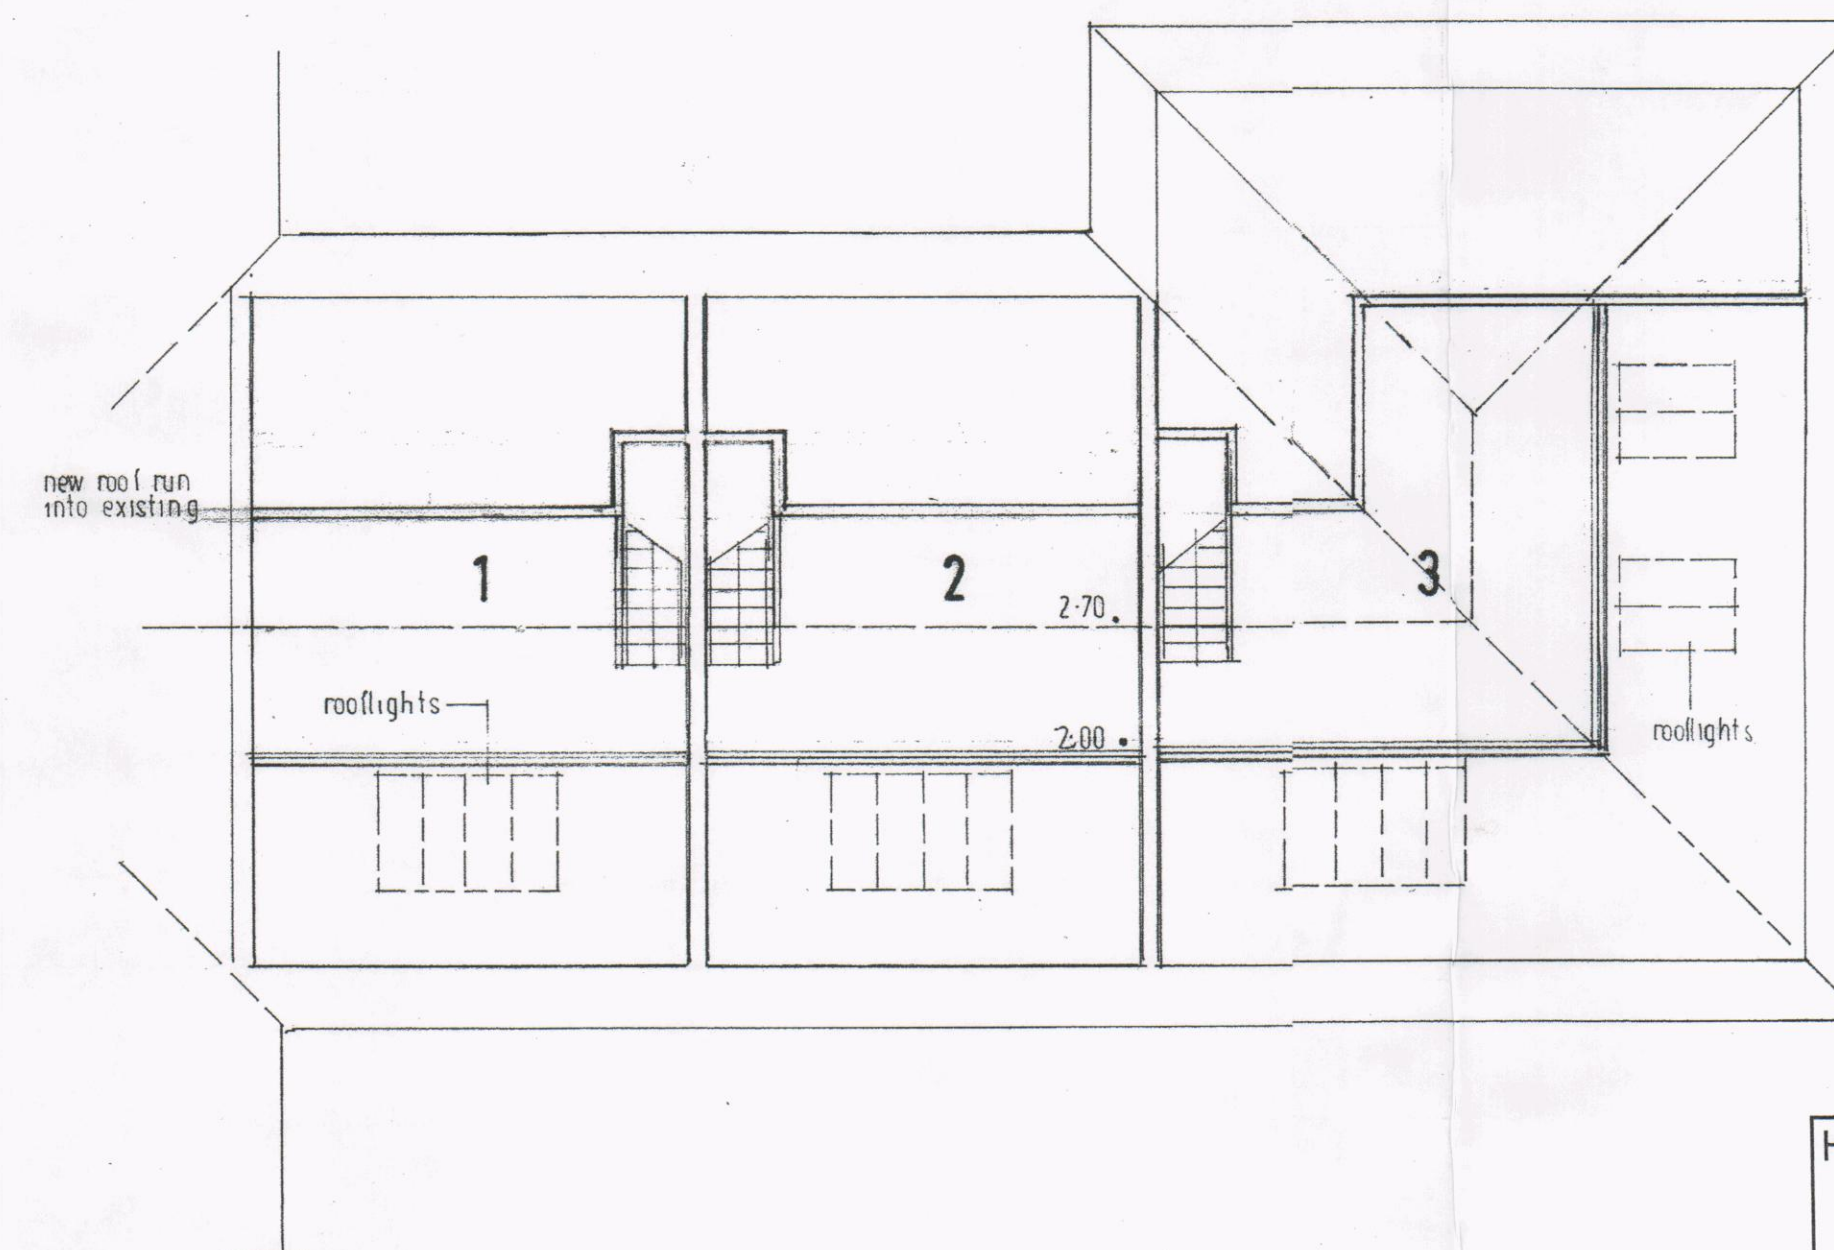

FIRST FLOOR PLAN
1: 100

HAVANT BOROUGH COUNCIL
06 AUG 2018
RECEIVED

This drawing is the copyright of the Architect and should not be copied or reproduced without the written consent of the Architect. Use written dimensions only and do not scale.

MARINA DEVELOPMENTS

project
PROPOSED EXTENSION MARINA SERVICES BLDG. Northney Marina

title
PLANS + ELEVATIONS

CANFORD CLIFFS ARCHITECTS
28 Haven Road Canford Cliffs
Poole Dorset BH13 7LP
TELEPHONE 01202 708192
FACSIMILE 01202 700976

scale 1: 100 date 7. 2018

project no	drg no	rev
2892	1	