



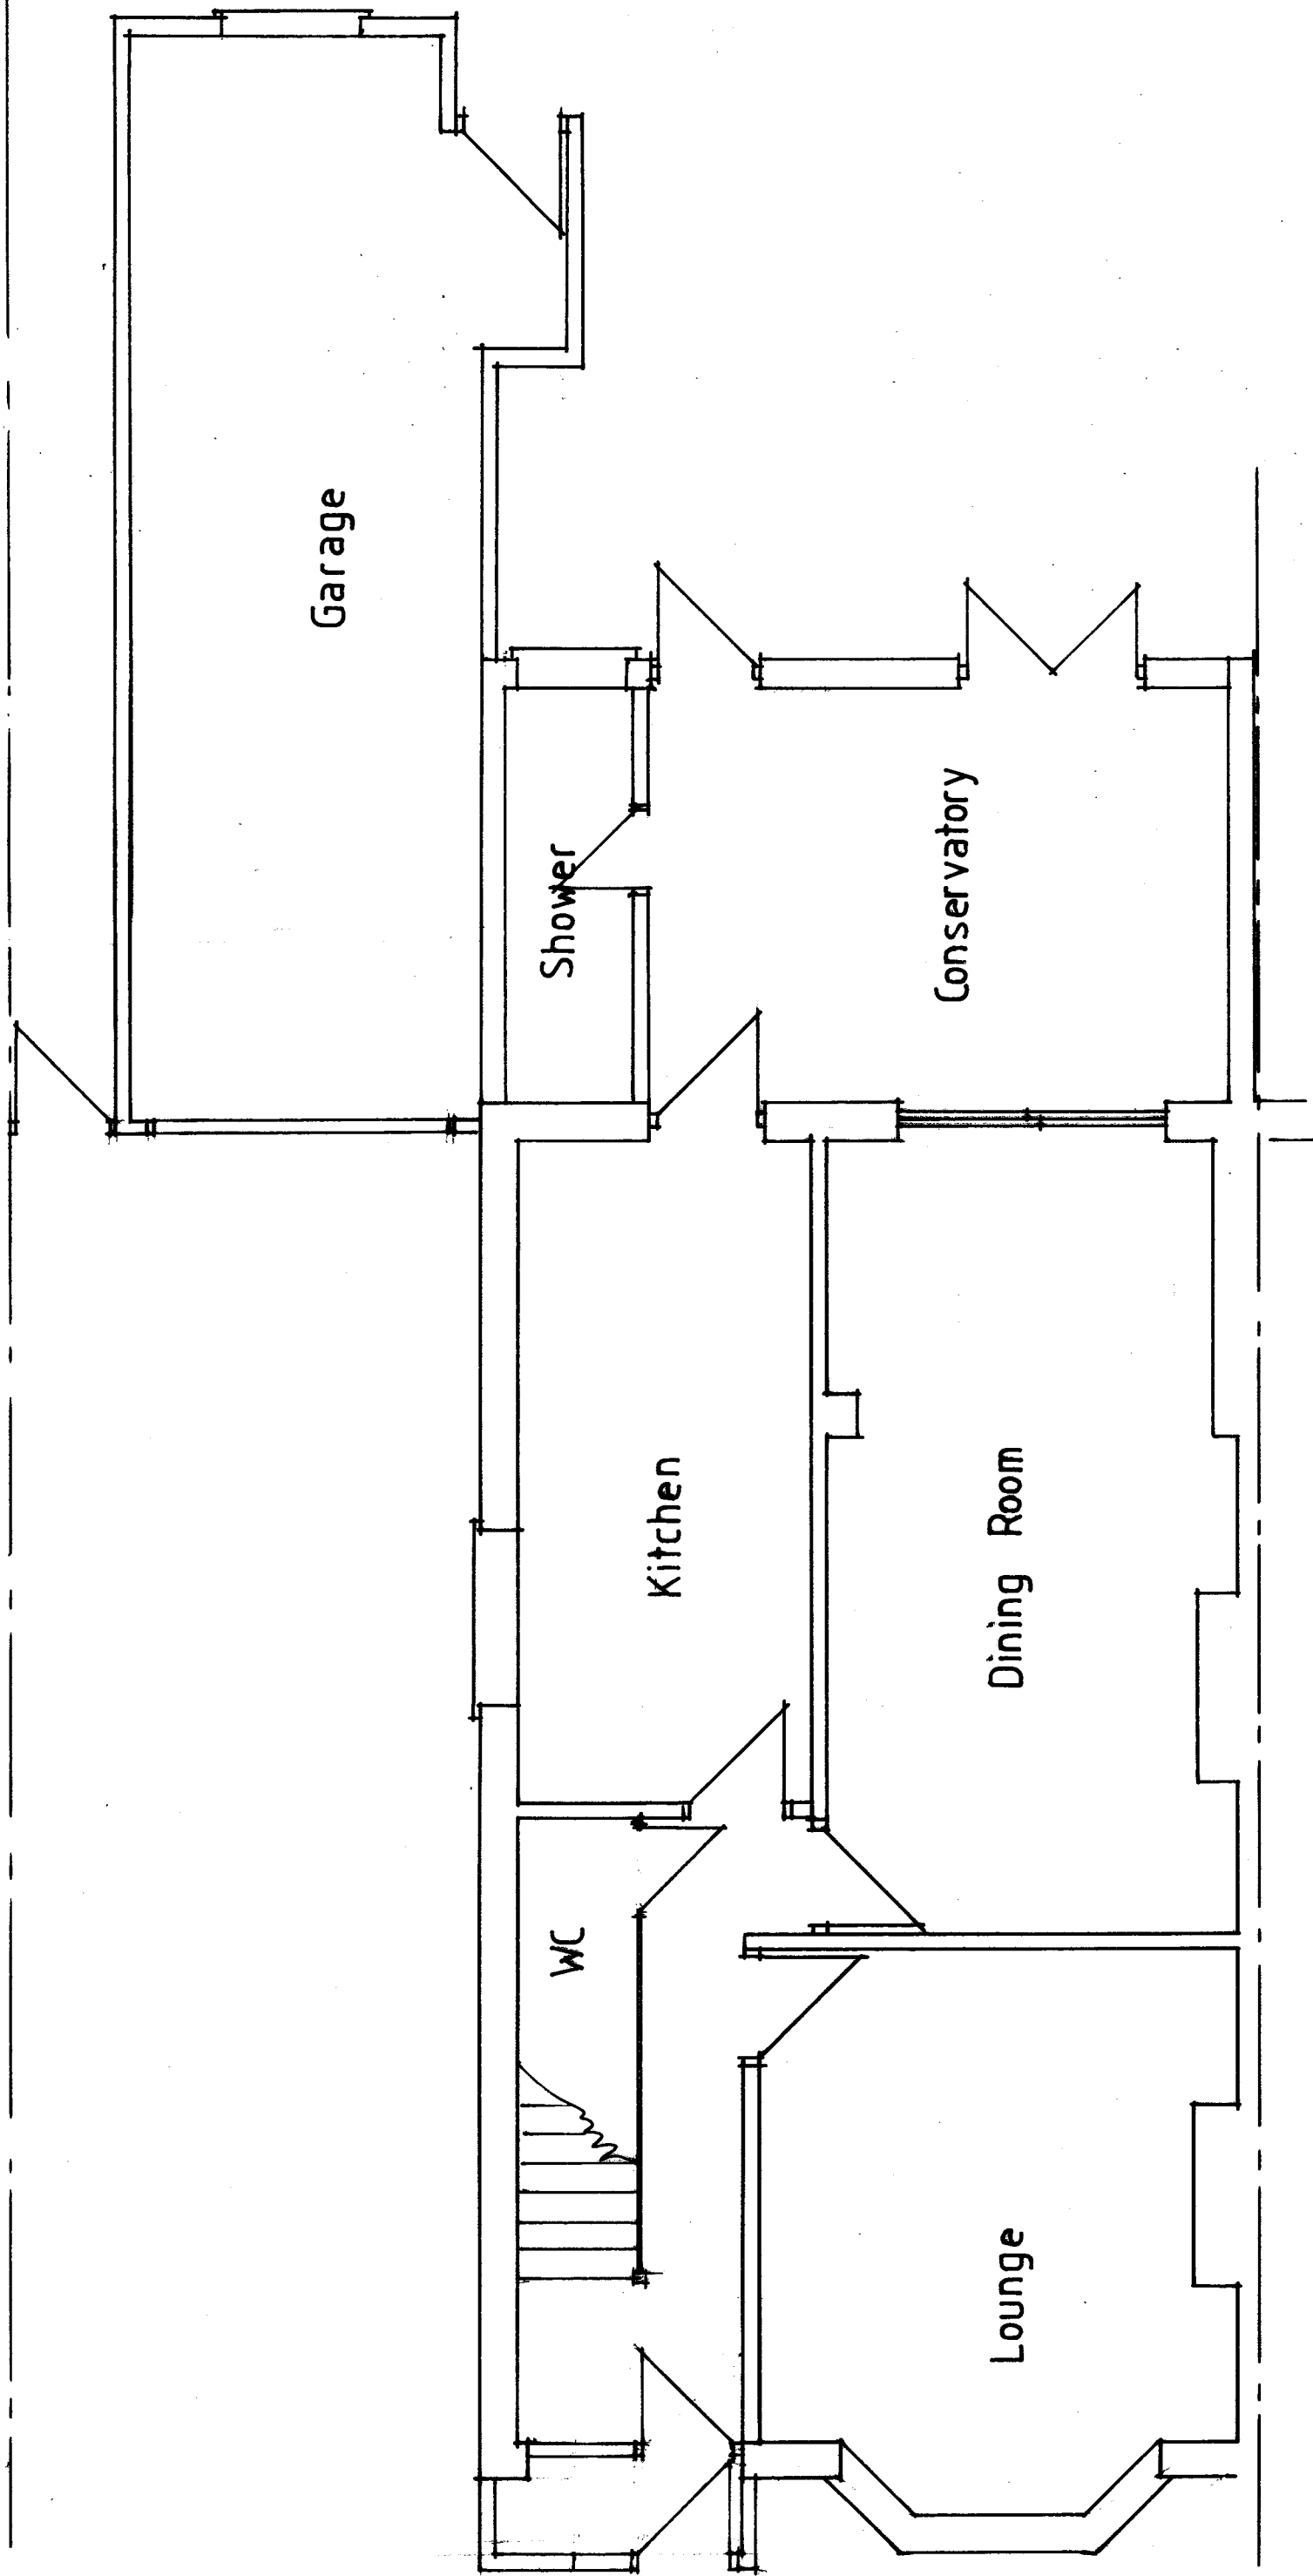

Ground Floor Plan - existing

34 Lester Avenue
Bedhampton

Scale 1:50
October 2018

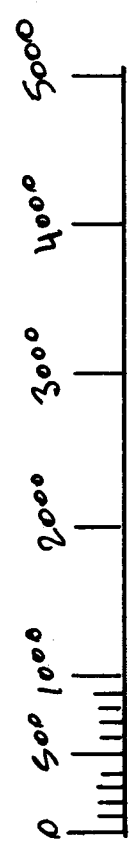

Scale BAR 1:50