


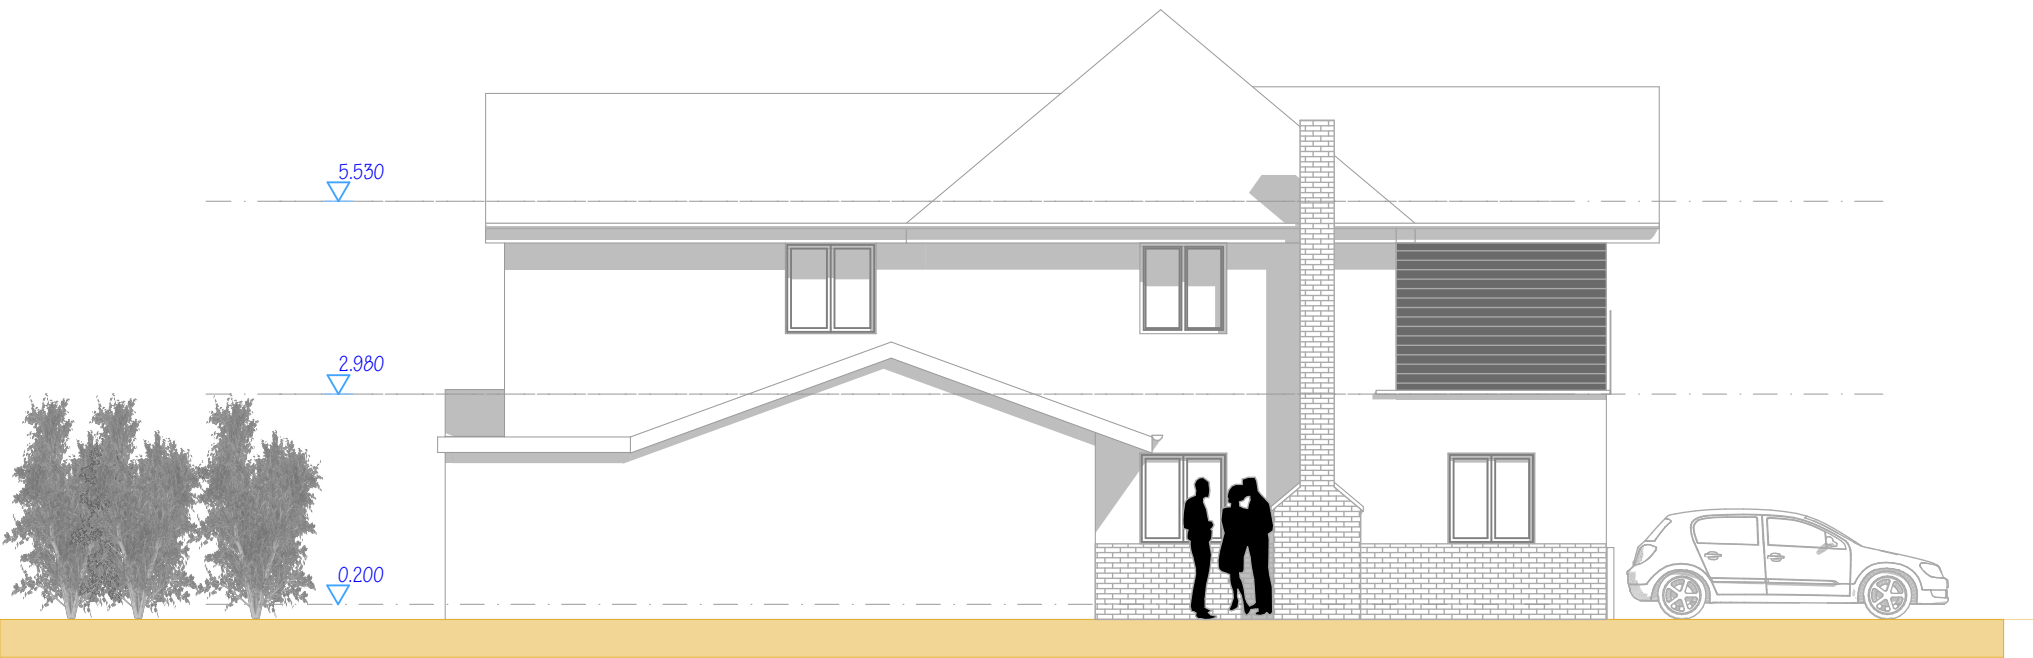


South Elevation as Proposed @ 1:100



West Elevation as Proposed @ 1:100

NOTES:
This drawing is the copyright of
EDWARD CAUSH + ASSOCIATES
All dimensions must be checked on site prior to the
commencement of construction and the Architect notified of any
discrepancy. Figured dimensions are to be used in preference to
scaled dimensions. The Local Planning Authority may scale from
this drawing as the only exception. No deviation from the
drawing will be permitted without the written consent of the
Architect.

REVISIONS			
Issue ID	Revision ID	Change Name	Date
01	A	Cladding	28/02/2019

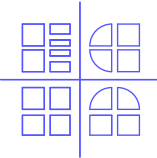

EDWARD CAUSH + ASSOCIATES
ARCHITECTS

11 SOUTHDOWN ROAD COSHAM PORTSMOUTH
PO6 2EB

phone 023 92 384477
fax 023 92 361582
email: eca@south-down.demon.co.uk

CLIENT
Mr & Mrs J Tassell

JOB TITLE
24 Bound Lane
Hayling Island
PO11 9HU

DRAWING TITLE

South & West Elevations as
Proposed

SCALE	DATE
1:100 @ A3	11:12:2018
DRAWN BY	CHECKED BY
EC	

DRAWING NUMBER	LAYOUT ISSUE	DRWG REVISION
18:2077:L(2-) 105	11	A