




Existing Front Elevation  
Scale 1:100



Existing Rear Elevation  
Scale 1:100

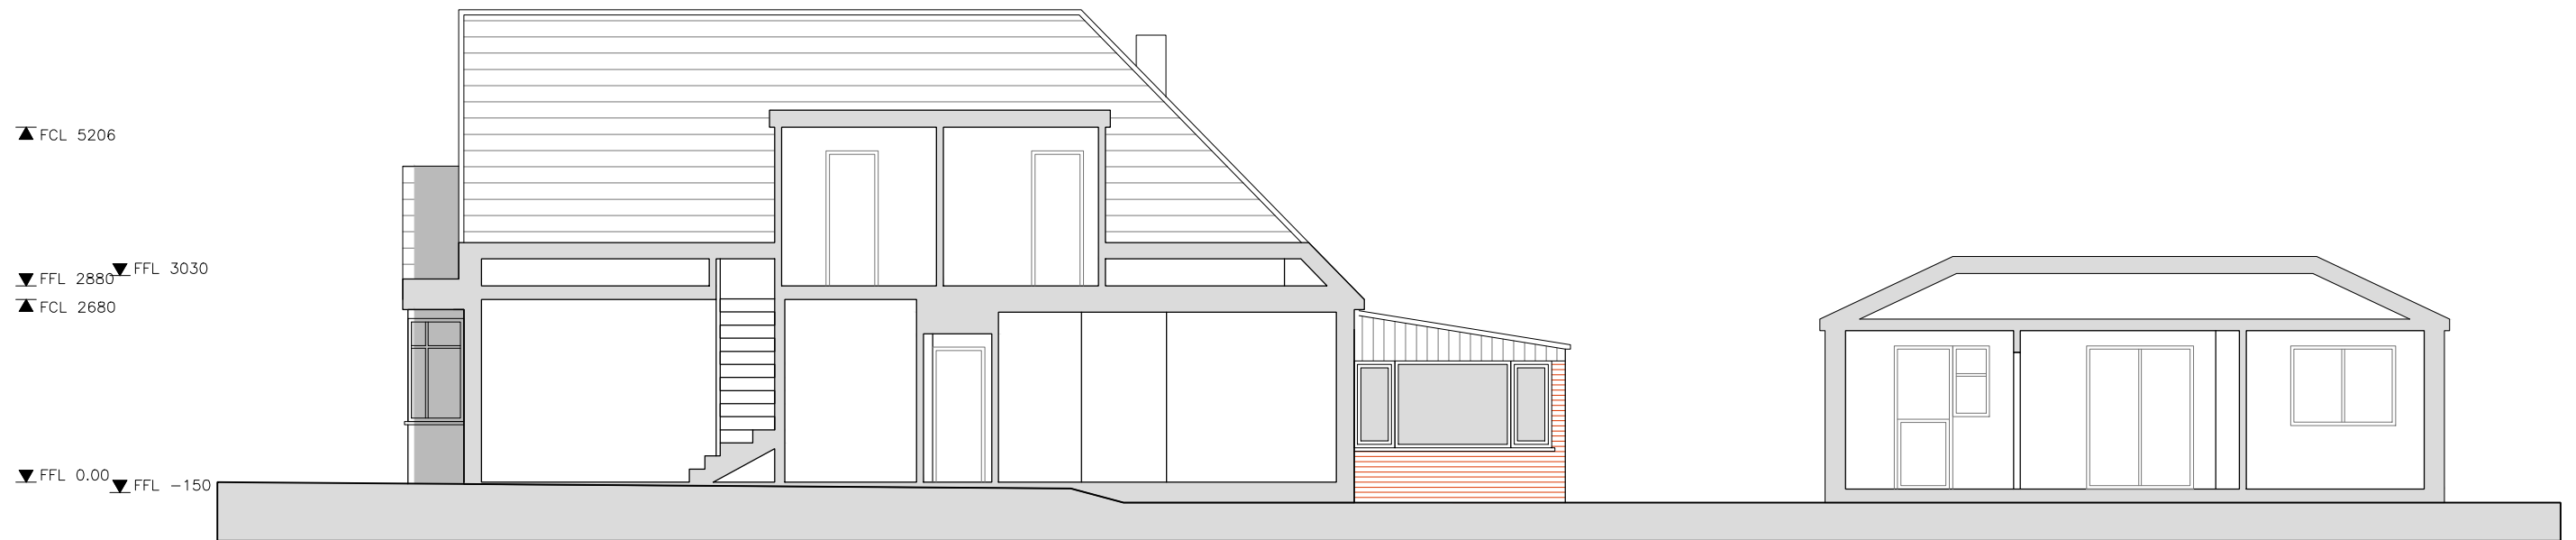

Existing Section A-A  
Scale 1:100

| Rev | Date     | Description | By | PM |
|-----|----------|-------------|----|----|
| A   | 09.08.18 | First Issue | VB | JM |

#### REVISIONS



Design Team Studios LLP  
Copyright Reserved  
Check Dimensions on Site

© Crown copyright and database rights (2018)  
Ordnance Survey 0100031673  
© Local Government Information House Limited copyright and database rights (2018) 0100031673

DRAWING STATUS:  
Existing

REVISION:  
A

PROJECT  
12 Durley Avenue, Cowplain  
Hants, PO8 8XA  
CLIENT  
Dave Clements

Scale @ A3: 1:100  
Date : © Aug 2018

Drawn by : VB  
Checked by : JM

DRAWING TITLE  
Existing Front and Rear Elevations  
and Section A-A

DRAWING NUMBER:  
383.E104\_A

Design Team  
Studios

City Office (Design Drawn)  
The Clock Tower, Great Southsea Street at Castle Road  
Southsea, Portsmouth, Hants, PO5 3BY  
Tel: 02392 837149

E: info@designteamstudios.com  
W: www.designteamstudios.com

