



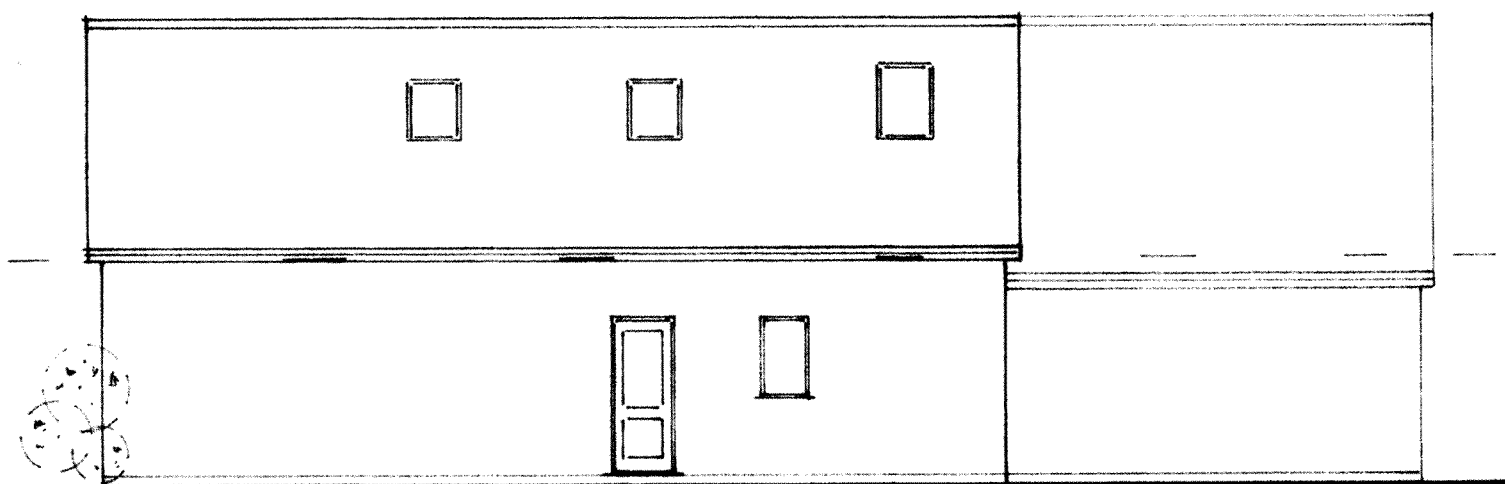


FRONT ELEVATION

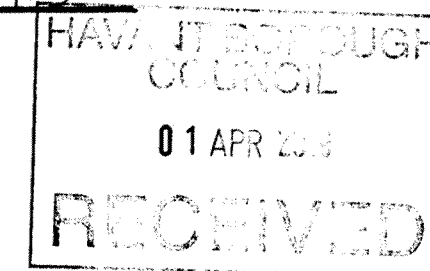

SIDE (NORTH-WEST) ELEVATION



SIDE (SOUTH-EAST) ELEVATION

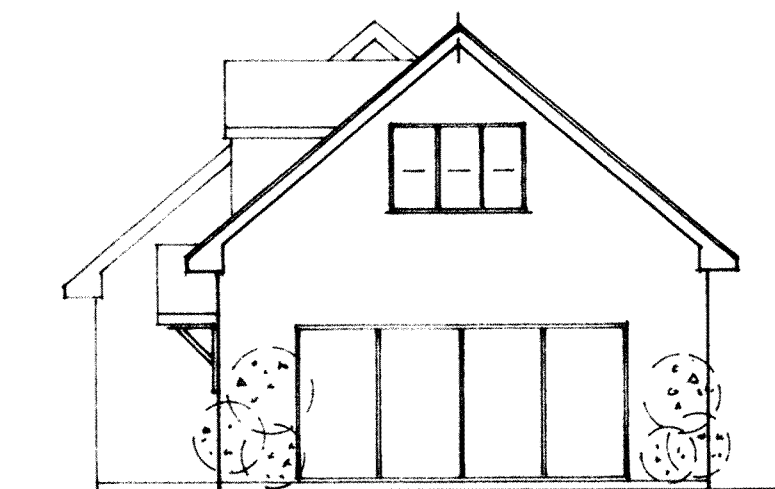

REAR ELEVATION

Rev A-Minor revisions;
(Mar'19)

Project

PROPOSED REPLACEMENT HOUSE AT
LITTLE FOXES, ROSE HILL, WATERLOOVILLE.

Drawing Title

PROPOSED ELEVATIONS

Client


MR GOODYEAR

NP DESIGNS

Architectural Consultants

WOODSIDE HOUSE, 108 LONGWOOD AVENUE
COWPLAIN,
WATERLOOVILLE, HAMPSHIRE. PO8 8HX

TEL: 023 9226 8551. EMAIL: nigel@npdesigns.net

 

Original paper size A3

Scale 1:100

Dwg No P 298 / 5

Rev A