

1 SELANGOR AVENUE, EMSWORTH
EXISTING

NOTES:


Dimensions to be checked on site before commencing work.
Any discrepancies shall be reported to the architect immediately.

Do not scale from these drawings except for planning purposes.


Use figured dimensions only.

Where applicable this drawing is to be read in conjunction with other consultants' drawings.


All drawings to be read in conjunction with specification and all other drawings including structural engineer and mechanical and electrical drawings / specification

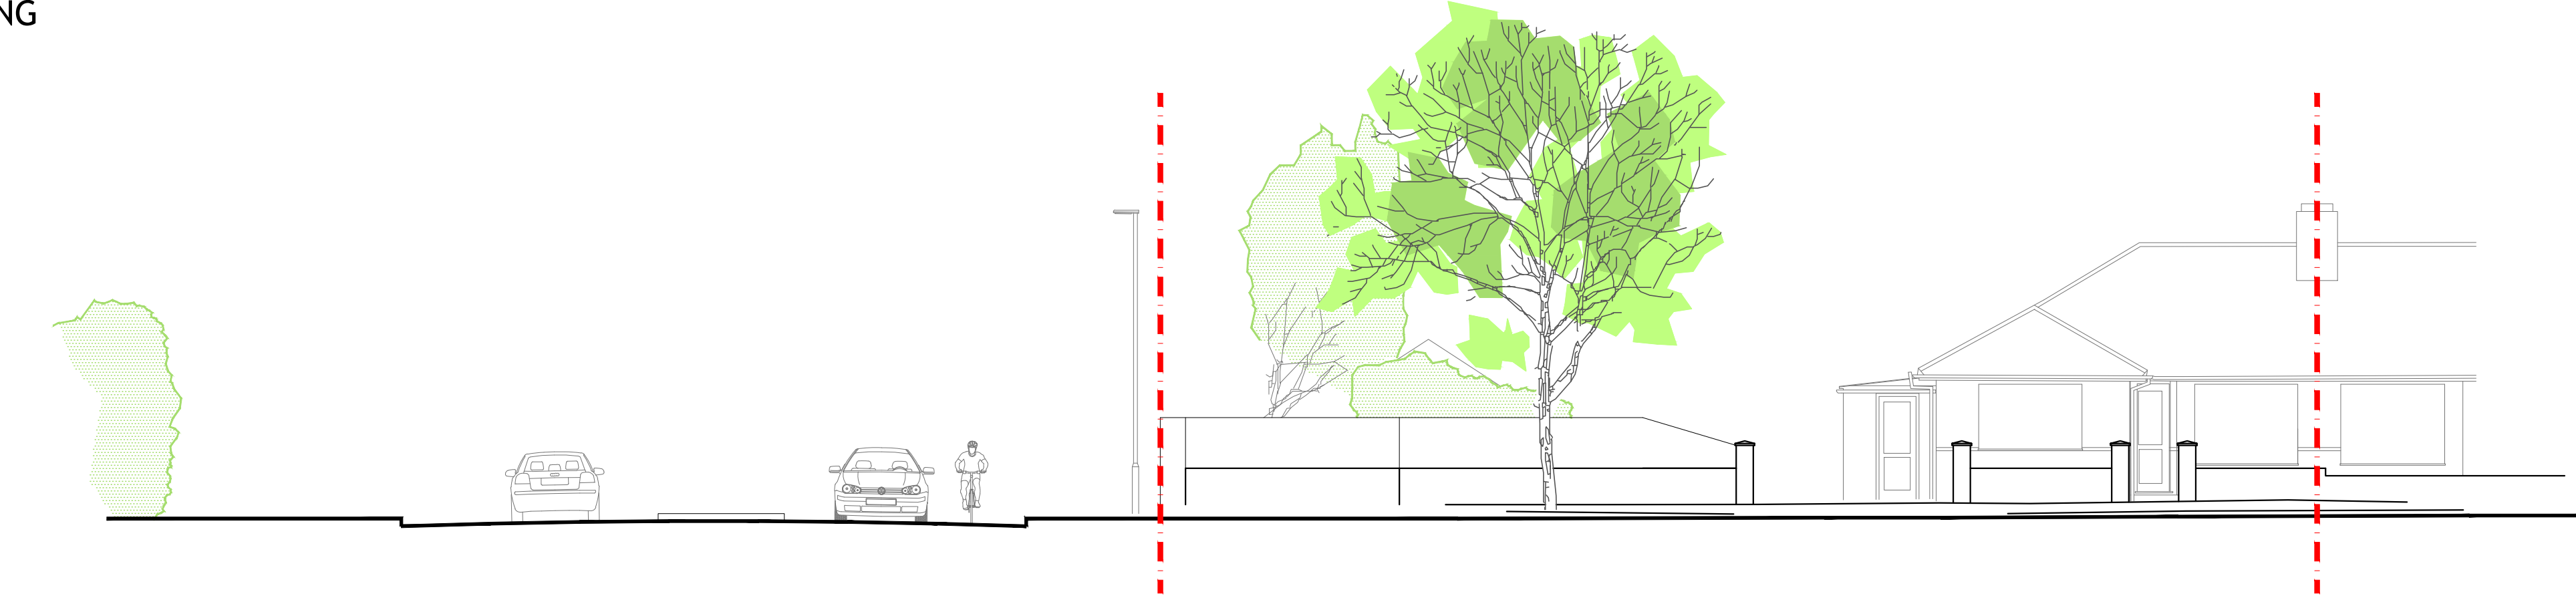


STREET ELEVATION
[SELANGOR ROAD] 1:100

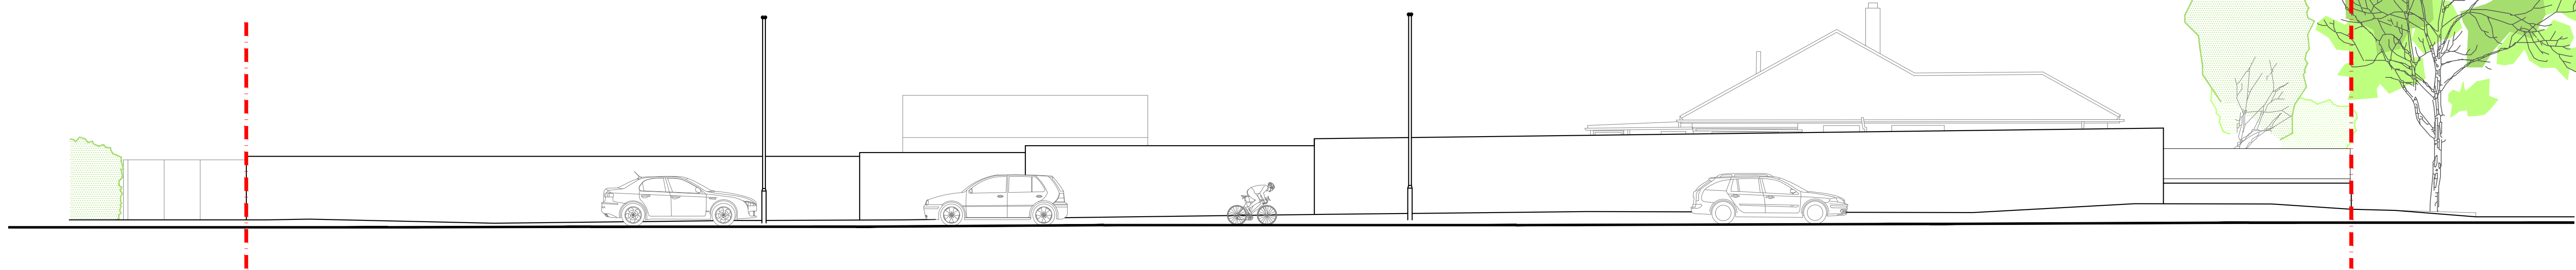

STREET ELEVATION
[HAVANT ROAD] 1:100

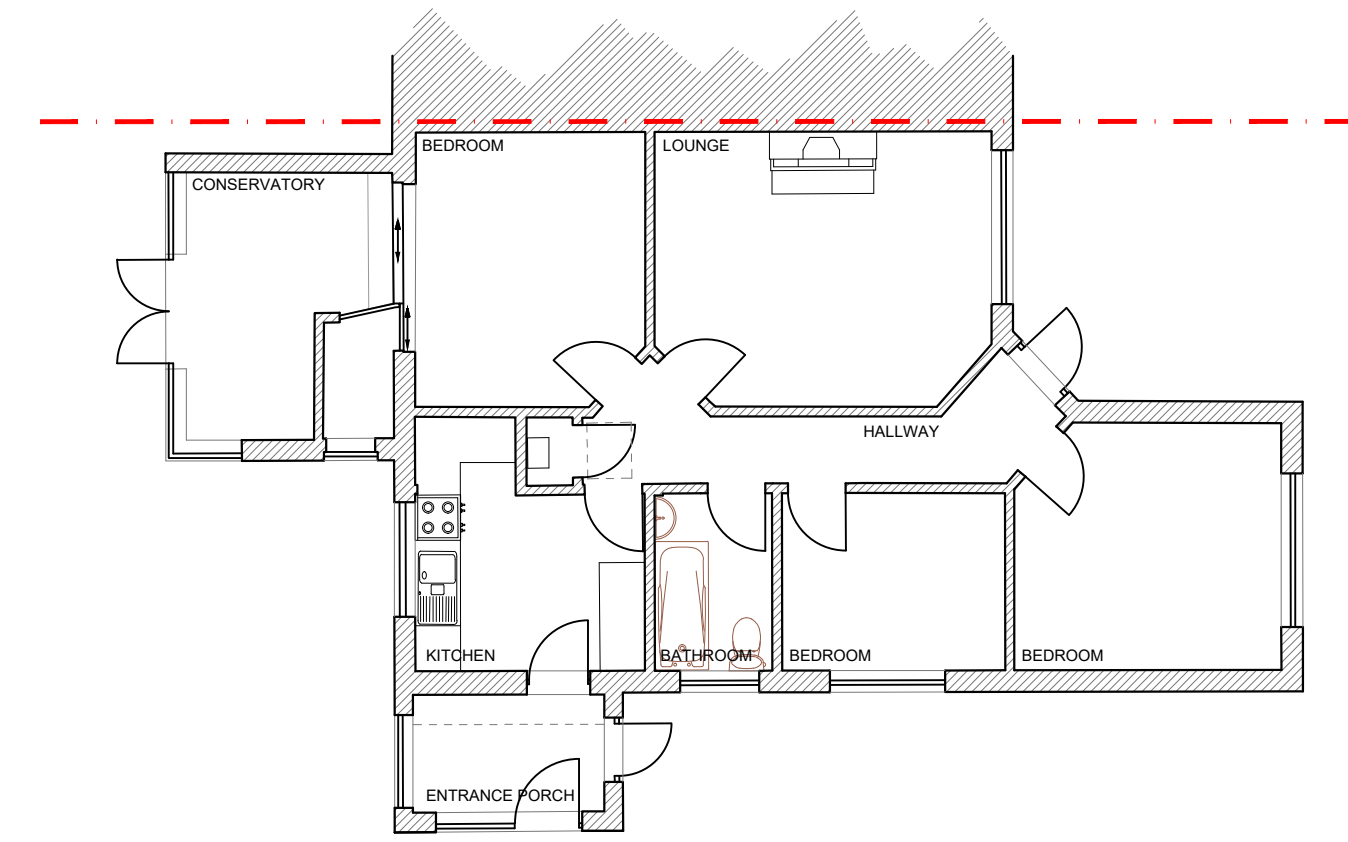


GROUND FLOOR
1:100

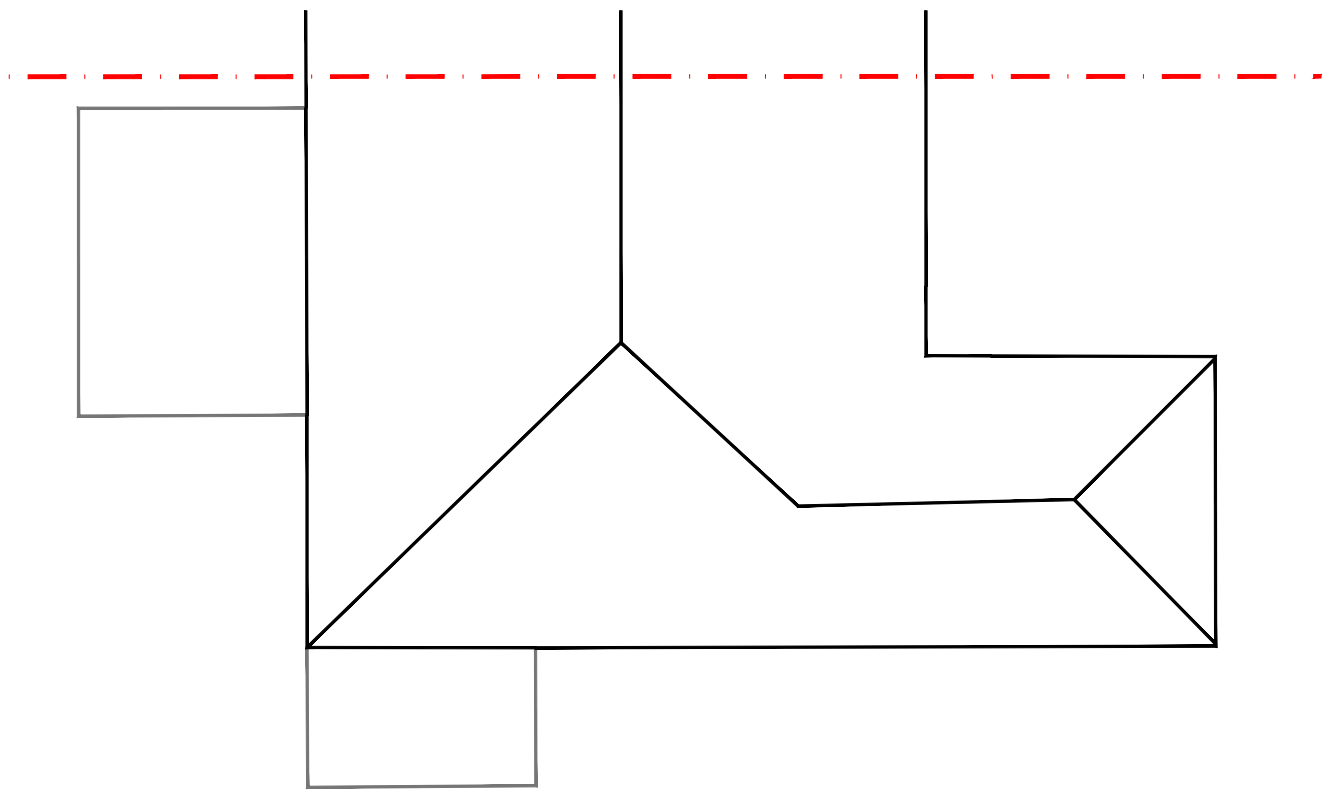




ROOF PLAN
1:100




BLOCK PLAN
1:500
Ordnance Survey, (c) Crown Copyright 2018. All rights reserved. Licence number 100022432

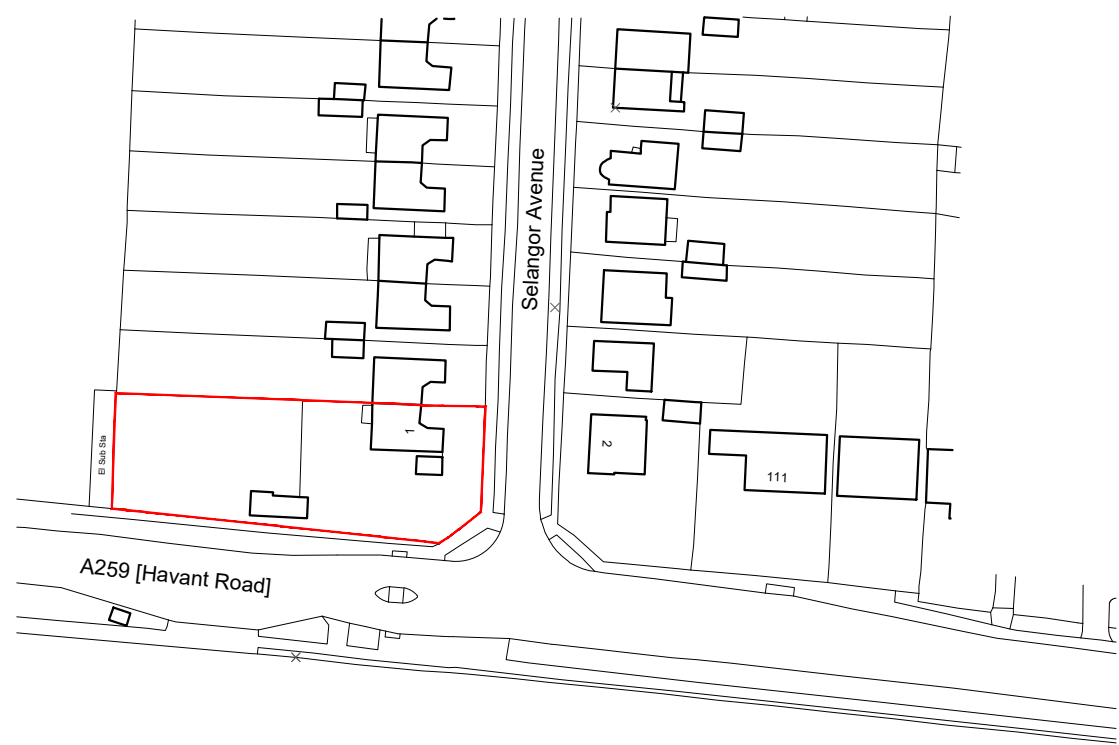


SITE LOCATION PLAN
1:1250
Ordnance Survey, (c) Crown Copyright 2018. All rights reserved. Licence number 100022432

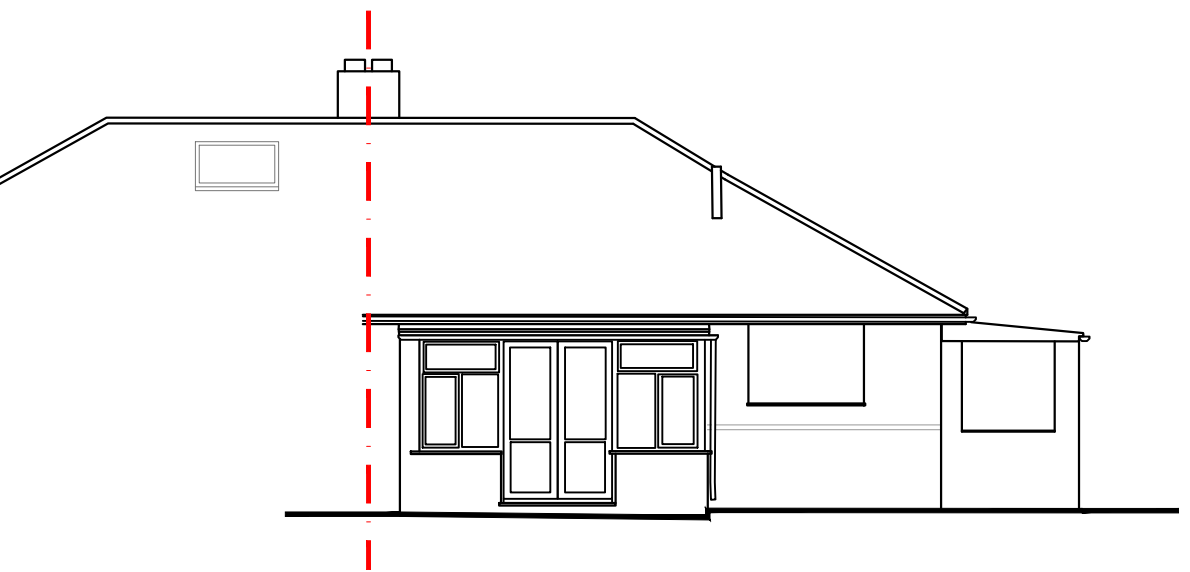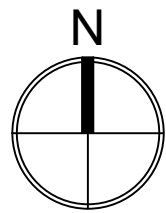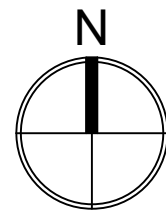


REAR ELEVATION
[west] 1:100

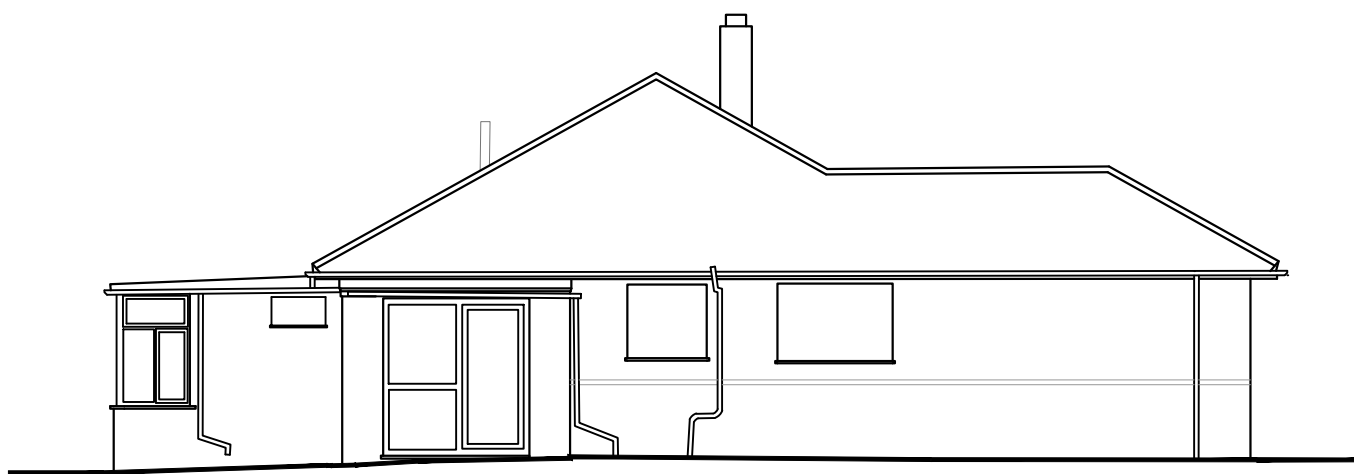

SIDE ELEVATION
[south] 1:100

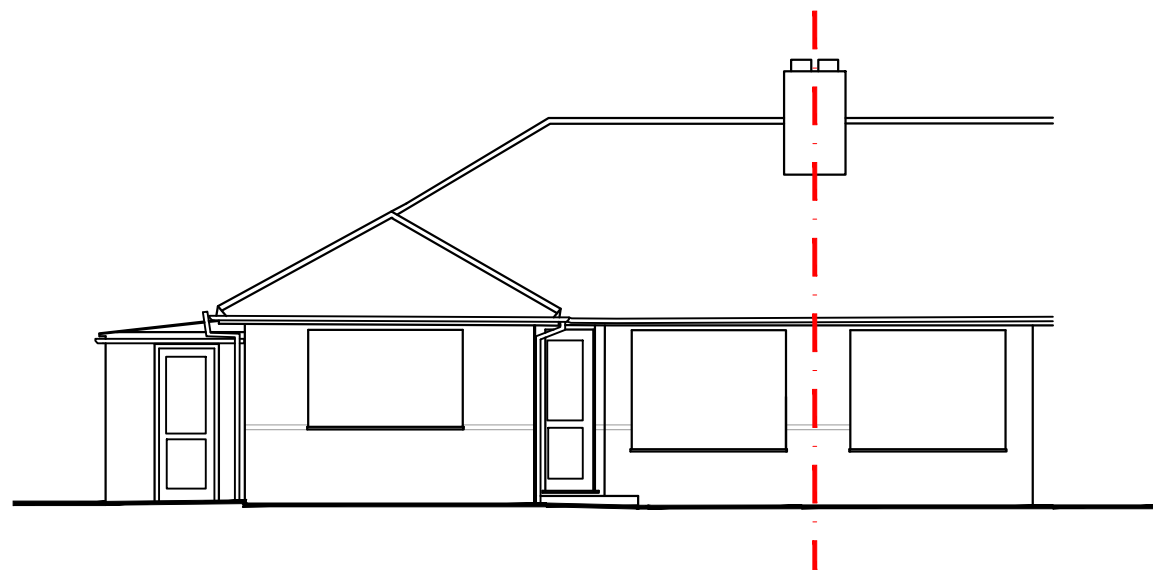

FRONT ELEVATION
[east] 1:100

 

REV	DATE	AMENDMENT	DRAWN
-----	------	-----------	-------

Helyer Davies Architects Ltd
1 The Old Flour Mill,
Emsworth, PO10 7BT
01243 370 715

www.hdarchitects.co.uk mail@hdarchitects.co.uk

PROJECT

1 SELANGOR AVENUE
EMSWORTH
HAMPSHIRE
PO10 7LR

DRAWING
EXISTING

SCALE
as noted @A1

DATE	SEPT 2018	DRAWN	TW
DRAWING NUMBER	18088-02	REVISION	*