




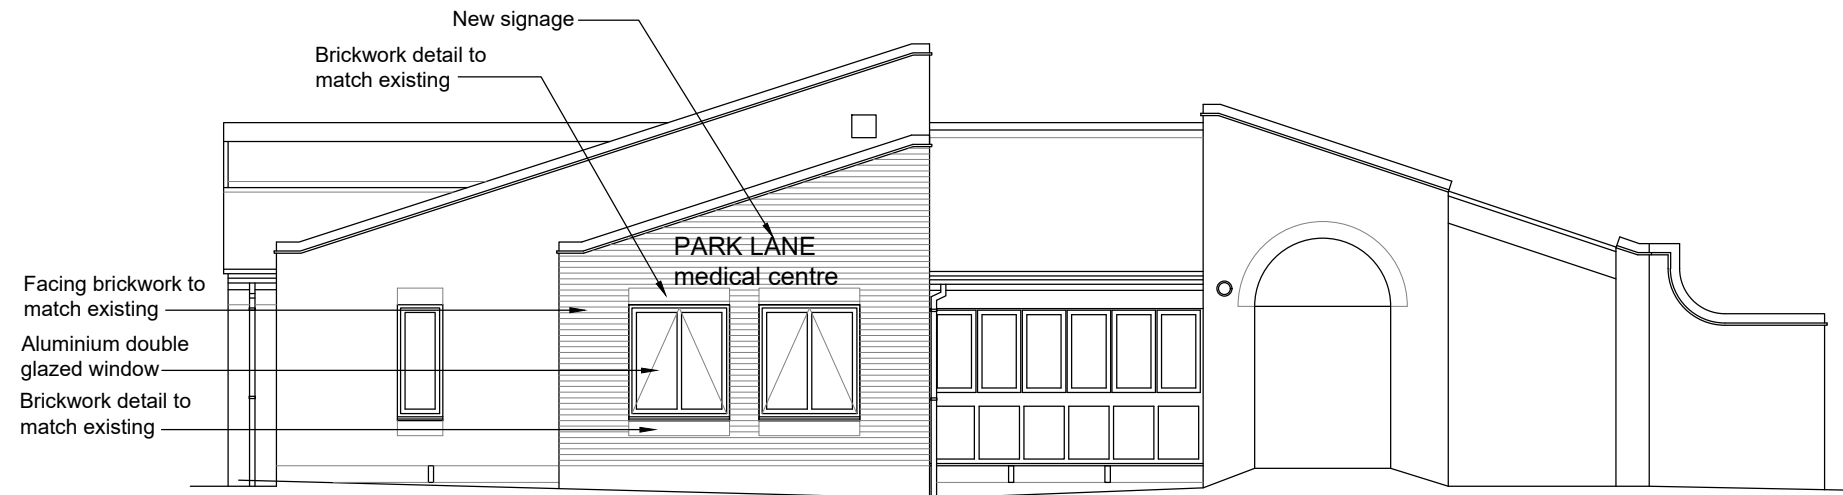


East Elevation
1:100

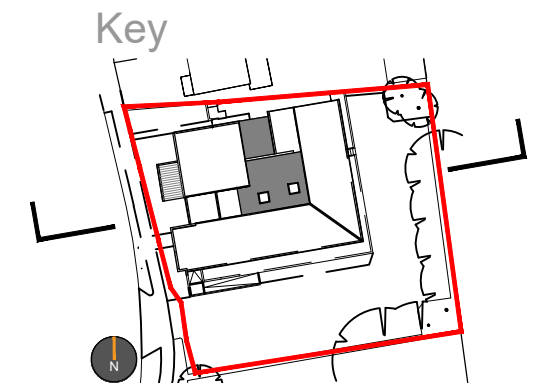

South Elevation
1:100

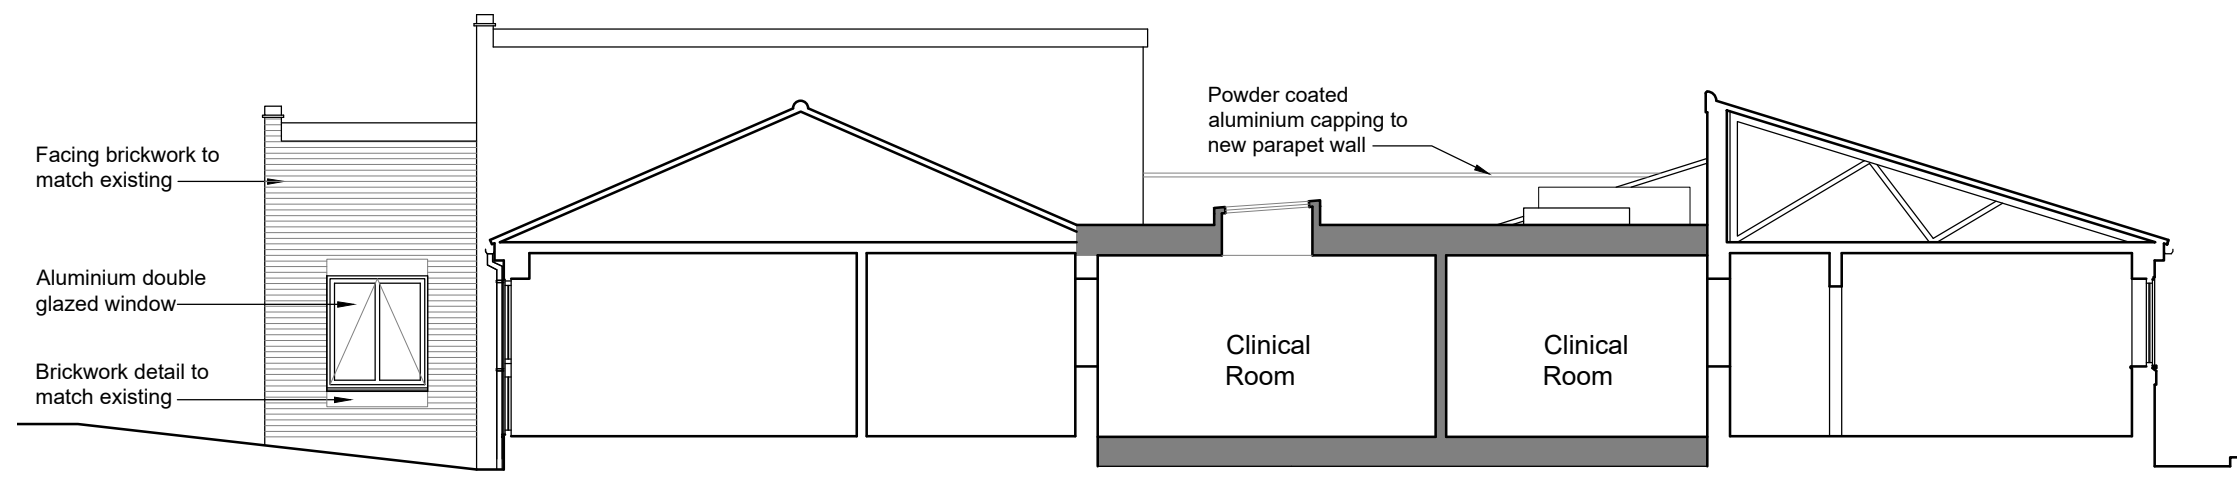

Proposed Section
1:100

 

1:100 Scale Bar

Rev Date Note

Status:
PLANNING



West Hart Partnership Ltd.
Chartered Architects
5 Aldergate,
Tamworth,
Staffs.
B79 7DJ
01827 67123
post@westhart.com
www.westhart.com

Client:

Assura

Project:
Park Lane Medical Centre
Bedhampton

Drawing title:
Proposed East and South Elevations
Proposed Section

Drawing number:
1445-310

Revision:
-

Date of first issue:
Aug 2018
Scale / Paper size:
100 / A3
Drawn by / checked by:
JH / SW

This drawing and the building works depicted are the copyright of West Hart Partnership Ltd and may not be reproduced except by written permission. This drawing must be read and checked against any specialist drawings and information provided. Do not scale from this drawing when using this for construction purposes. Use figured dimensions only.
© West Hart Partnership Ltd 2014