


NOTES:


Dimensions to be checked on site before commencing work. Any discrepancies shall be reported to the architect immediately.

Do not scale from these drawings except for planning purposes. Use figured dimensions only.

Where applicable this drawing is to be read in conjunction with other consultants' drawings.


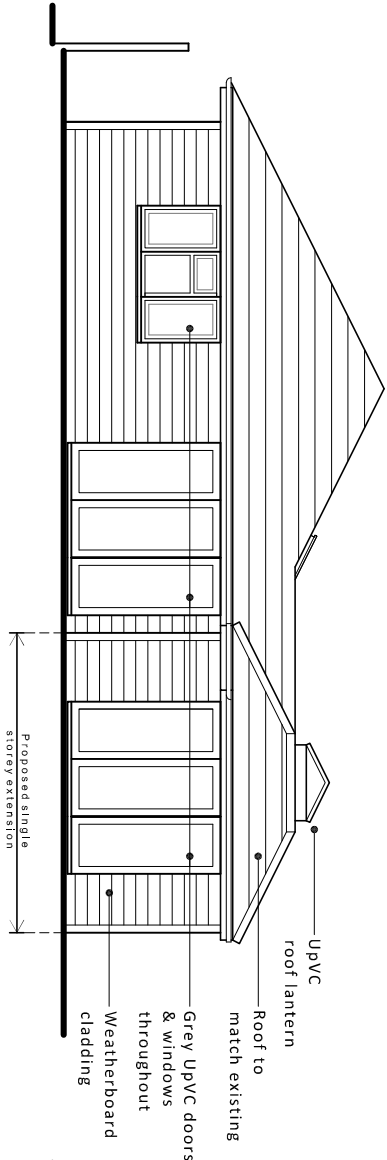


North (rear) elevation

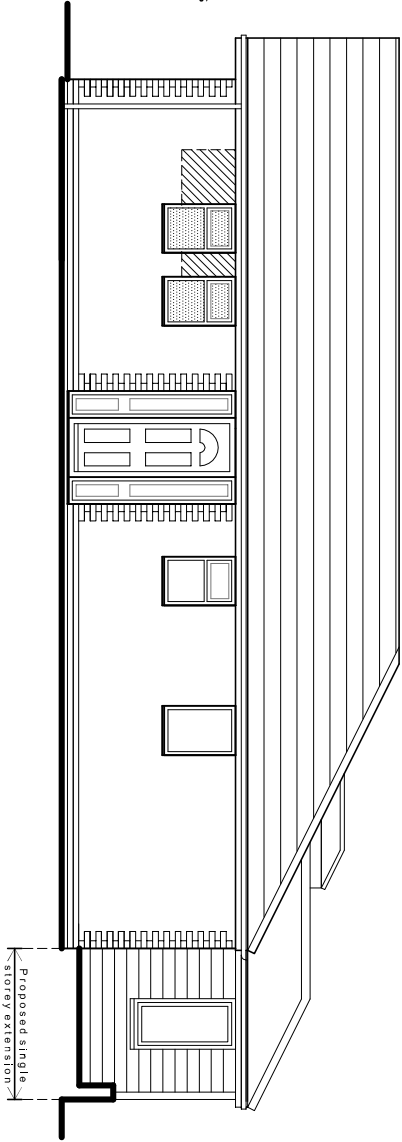


East (side) elevation

Key:

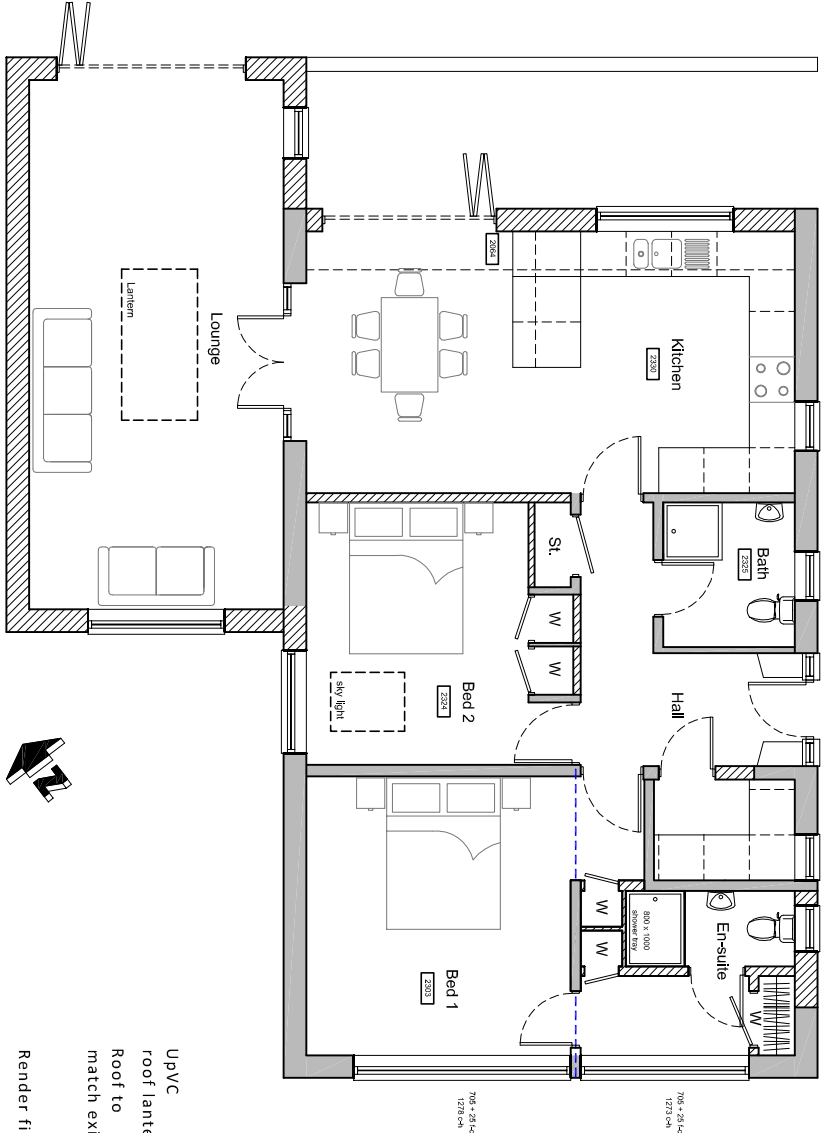 


Ground floor plan


Proposed plan & elevations scale 1:100

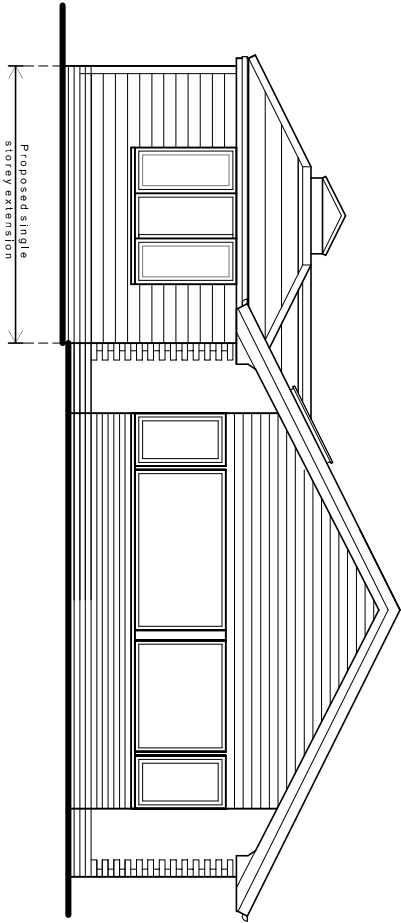

South (front) elevation

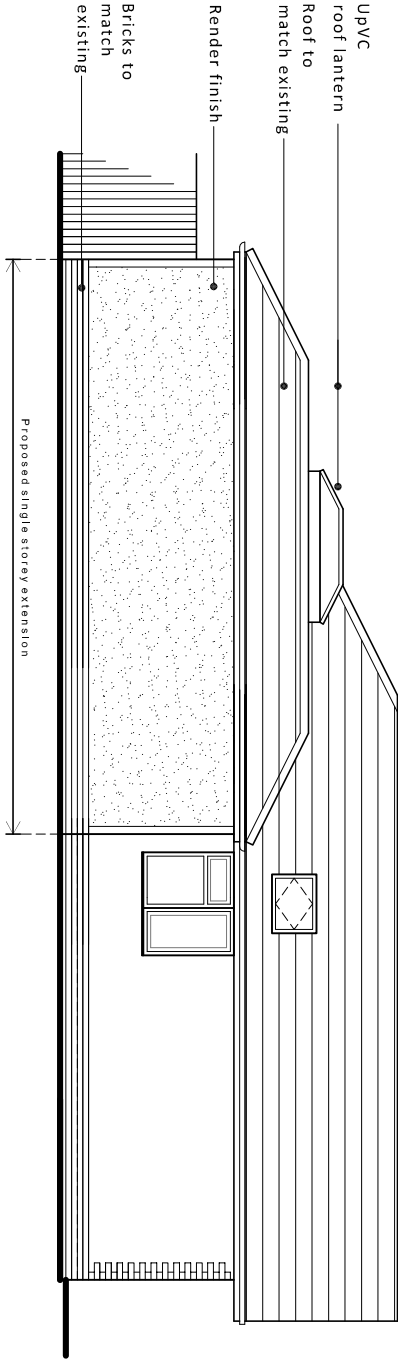

West (side) elevation

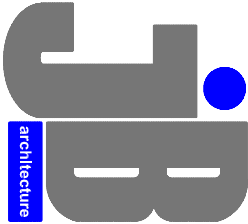

JIMMY BESSANT ARCHITECTURE

TEL: 01243 373620 M: 07769904282

E: jimmy@jb-architecture.co.uk

Web: www.jb-architecture.co.uk

For MR & MRS THOMAS

Project

PROPOSED SIDE EXTENSION

AT 42 WINDSOR ROAD

WATERLOOVILLE

PO7 6BA

Title

PROPOSED FLOOR PLAN

& ELEVATIONS

Date	Drawn	Scale	Checked
AUG 2018	JB	1:100 @ A3	-
Job Number	Drawing Number	Revision	
PL210118	49		