



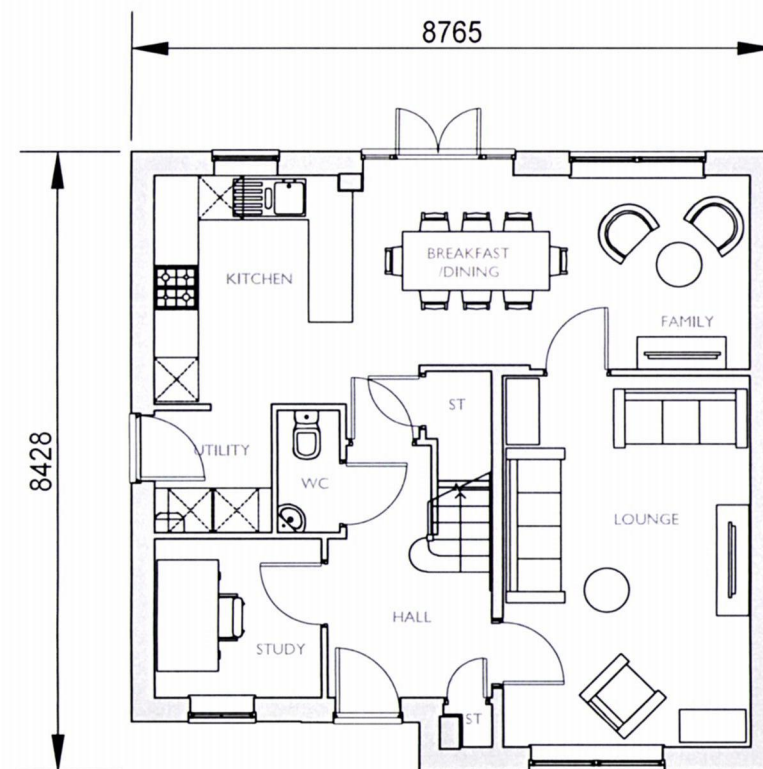


GROUND FLOOR PLAN

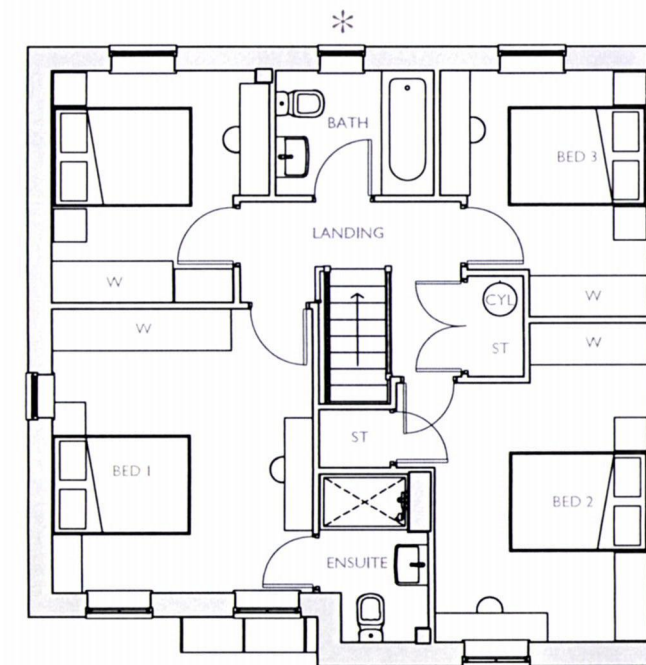

FIRST FLOOR PLAN

* Obscure Glazed Windows

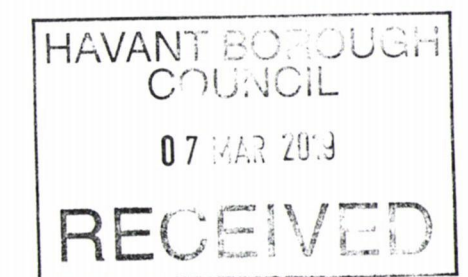

PLOTS 13 (AS), 14 (AS), 15 (OPP),
25 (OPP), 26 (OPP), 42 (AS), 79 (AS),
80 (AS), 81 (AS), 82 (AS), 83 (AS),
84 (AS), 85 (OPP), 114 (OPP),
145 (OPP) & 146 (OPP)

4 BED (8 PERSON)
HOUSE
2.0 STOREY
1317 SqFt

Project:
HAVANT ROAD,
EMSWORTH

Title:
RADLEIGH
FLOOR PLANS

Drawn by: RKDB Checked by: MAH

Scale @ A3:



Scale 1:100

Date: OCTOBER 2017


Rev	Date	Drawn	Checked
B	19.02.19	RKDB	MAH

UPDATED TO LATEST WORKING DRAWINGS

Drg No: CB_I5_I05_RA_P01 Rev: B

Client:

BARRATT
HOMES

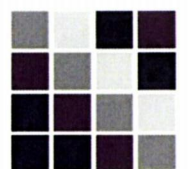

COOPERBAILLIE