





**North Elevation**

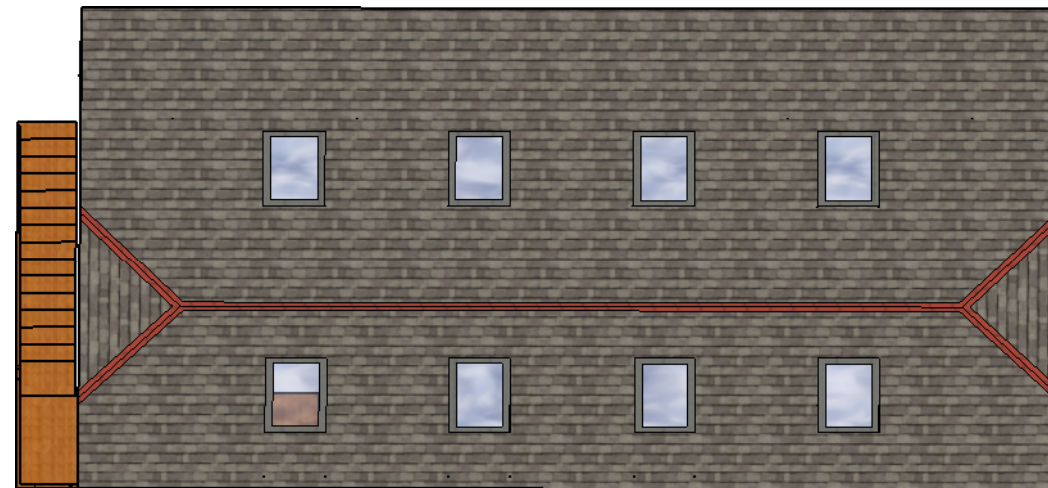

**Roof Plan**




**South Elevation**

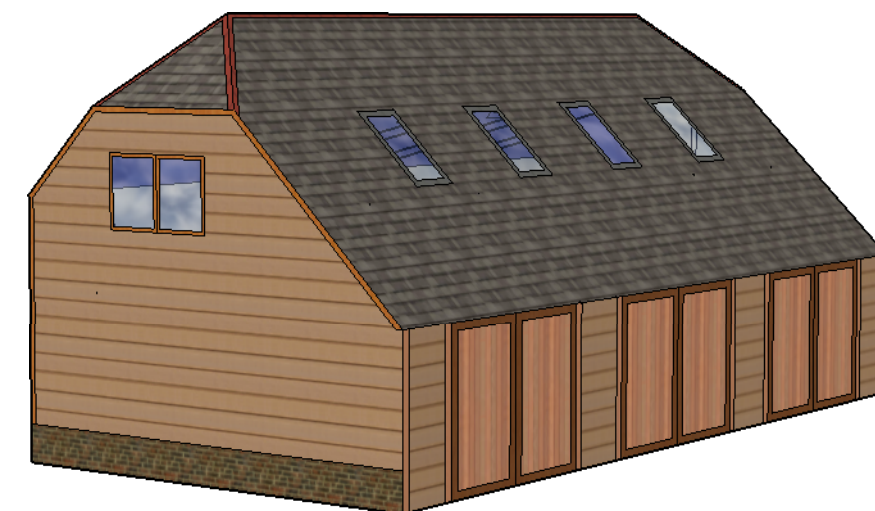

**3d Impression as viewed from st peters road**



**East Elevation**

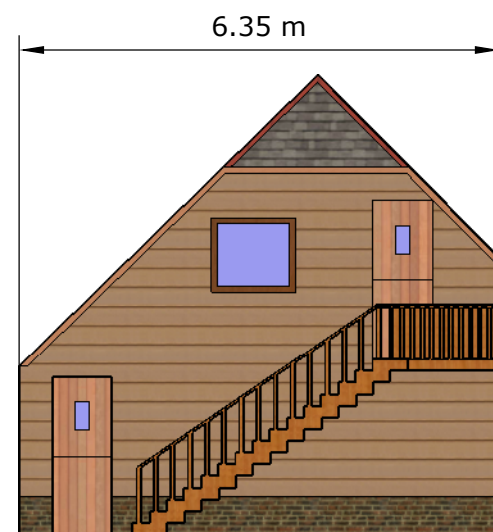

**West Elevation**

**3 Bay Garage with room above  
at Antrims Barm**

**Drawing no 1**

**Scale 1:100**