




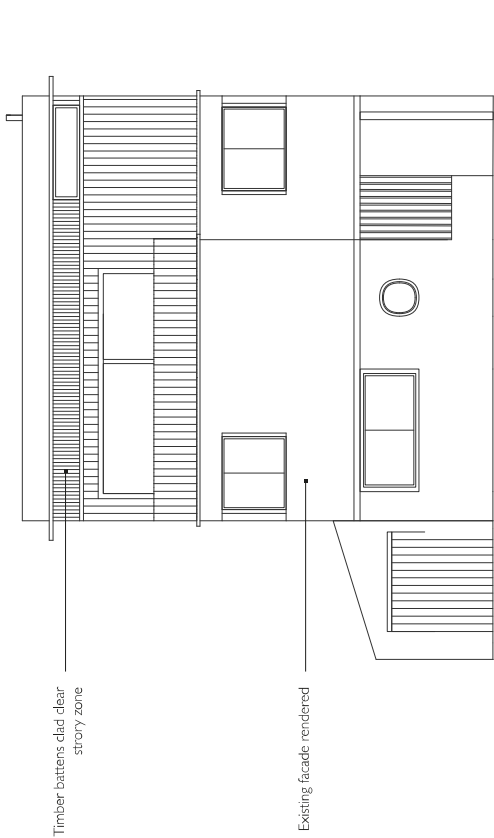


North Elevation

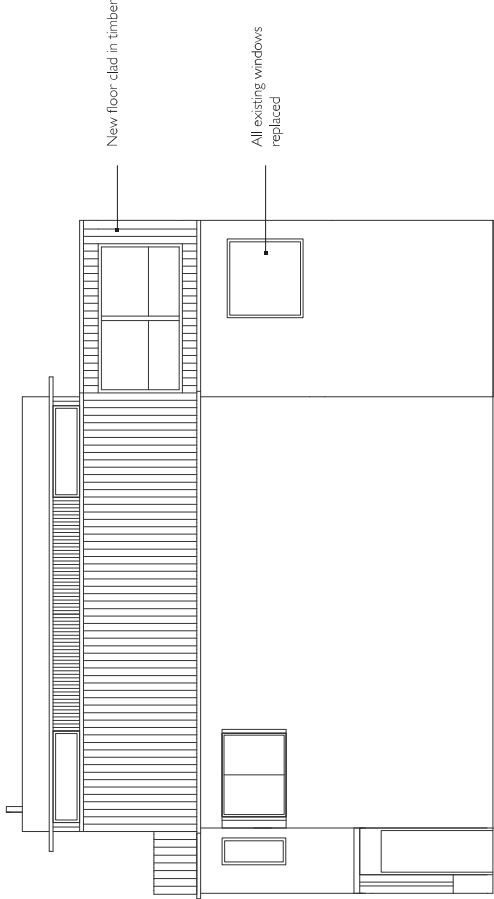

West Elevation

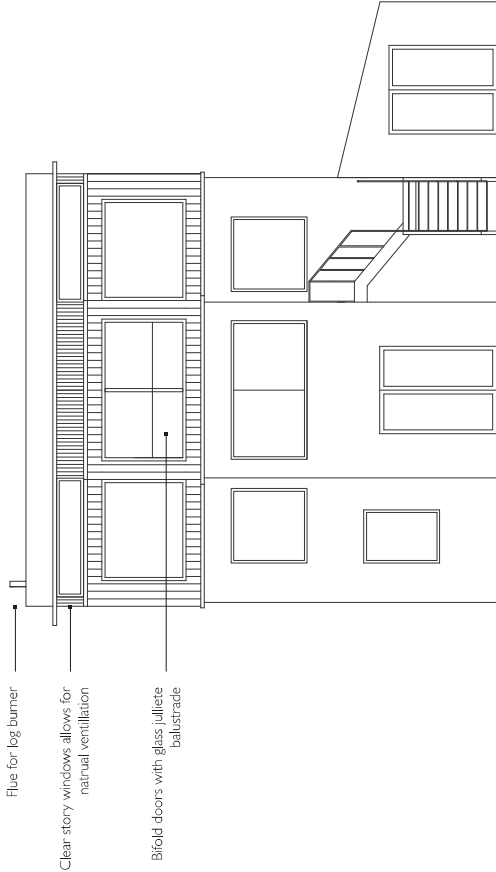

South Elevation

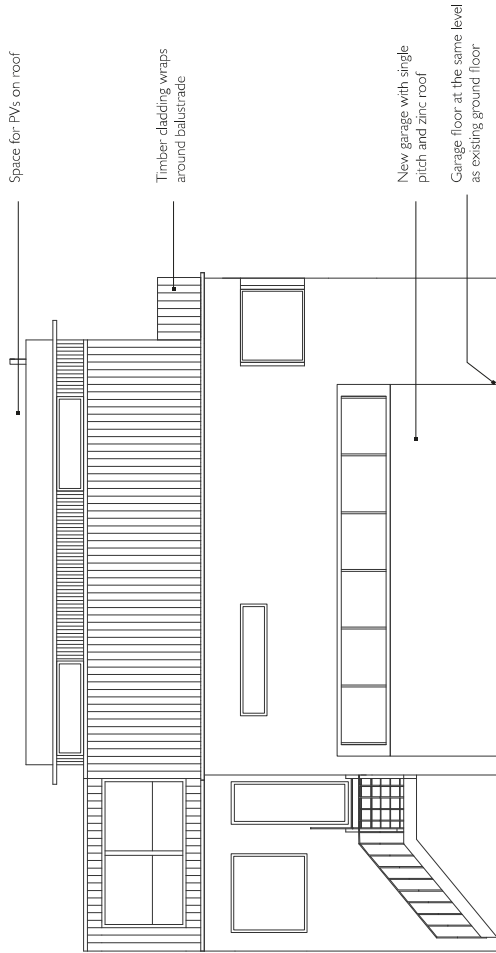

East Elevation

Notes:

Bracklesham Road Planning 14/11/18
Drawing Title Proposed Elevations
Scale 1:100 @ A3

