


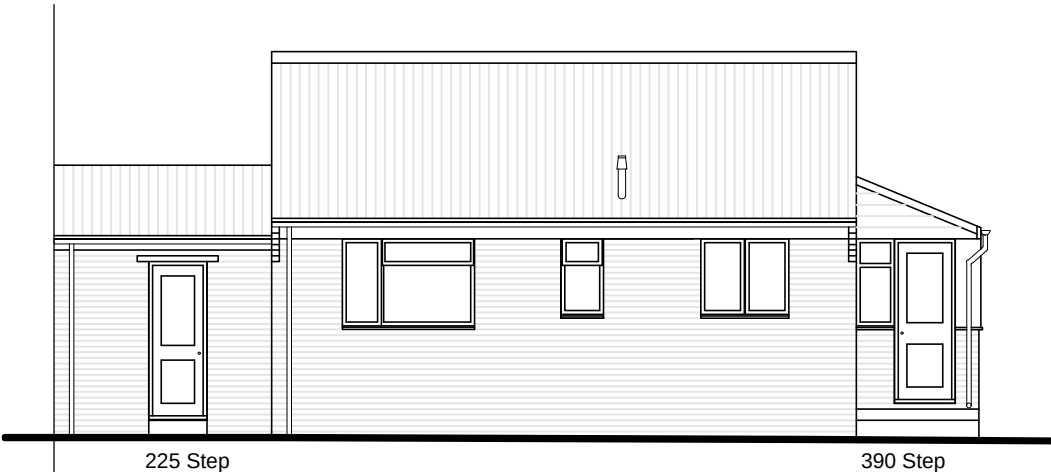


FRONT ELEVATION
Scale: 1:100




SIDE ELEVATION




REAR ELEVATION

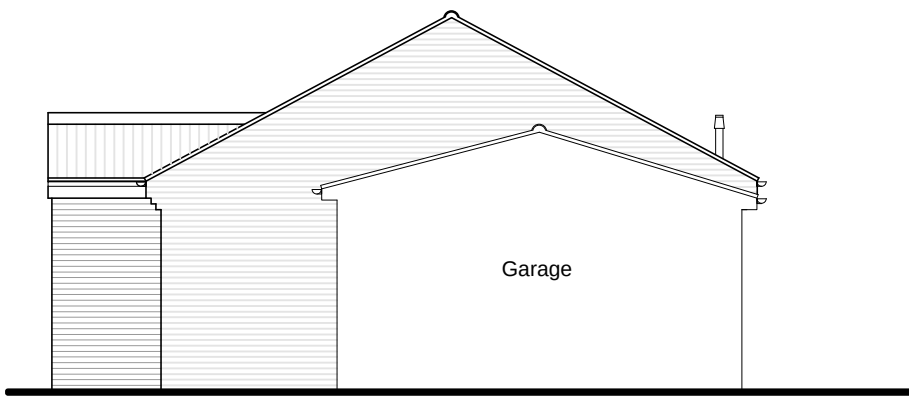


SIDE ELEVATION

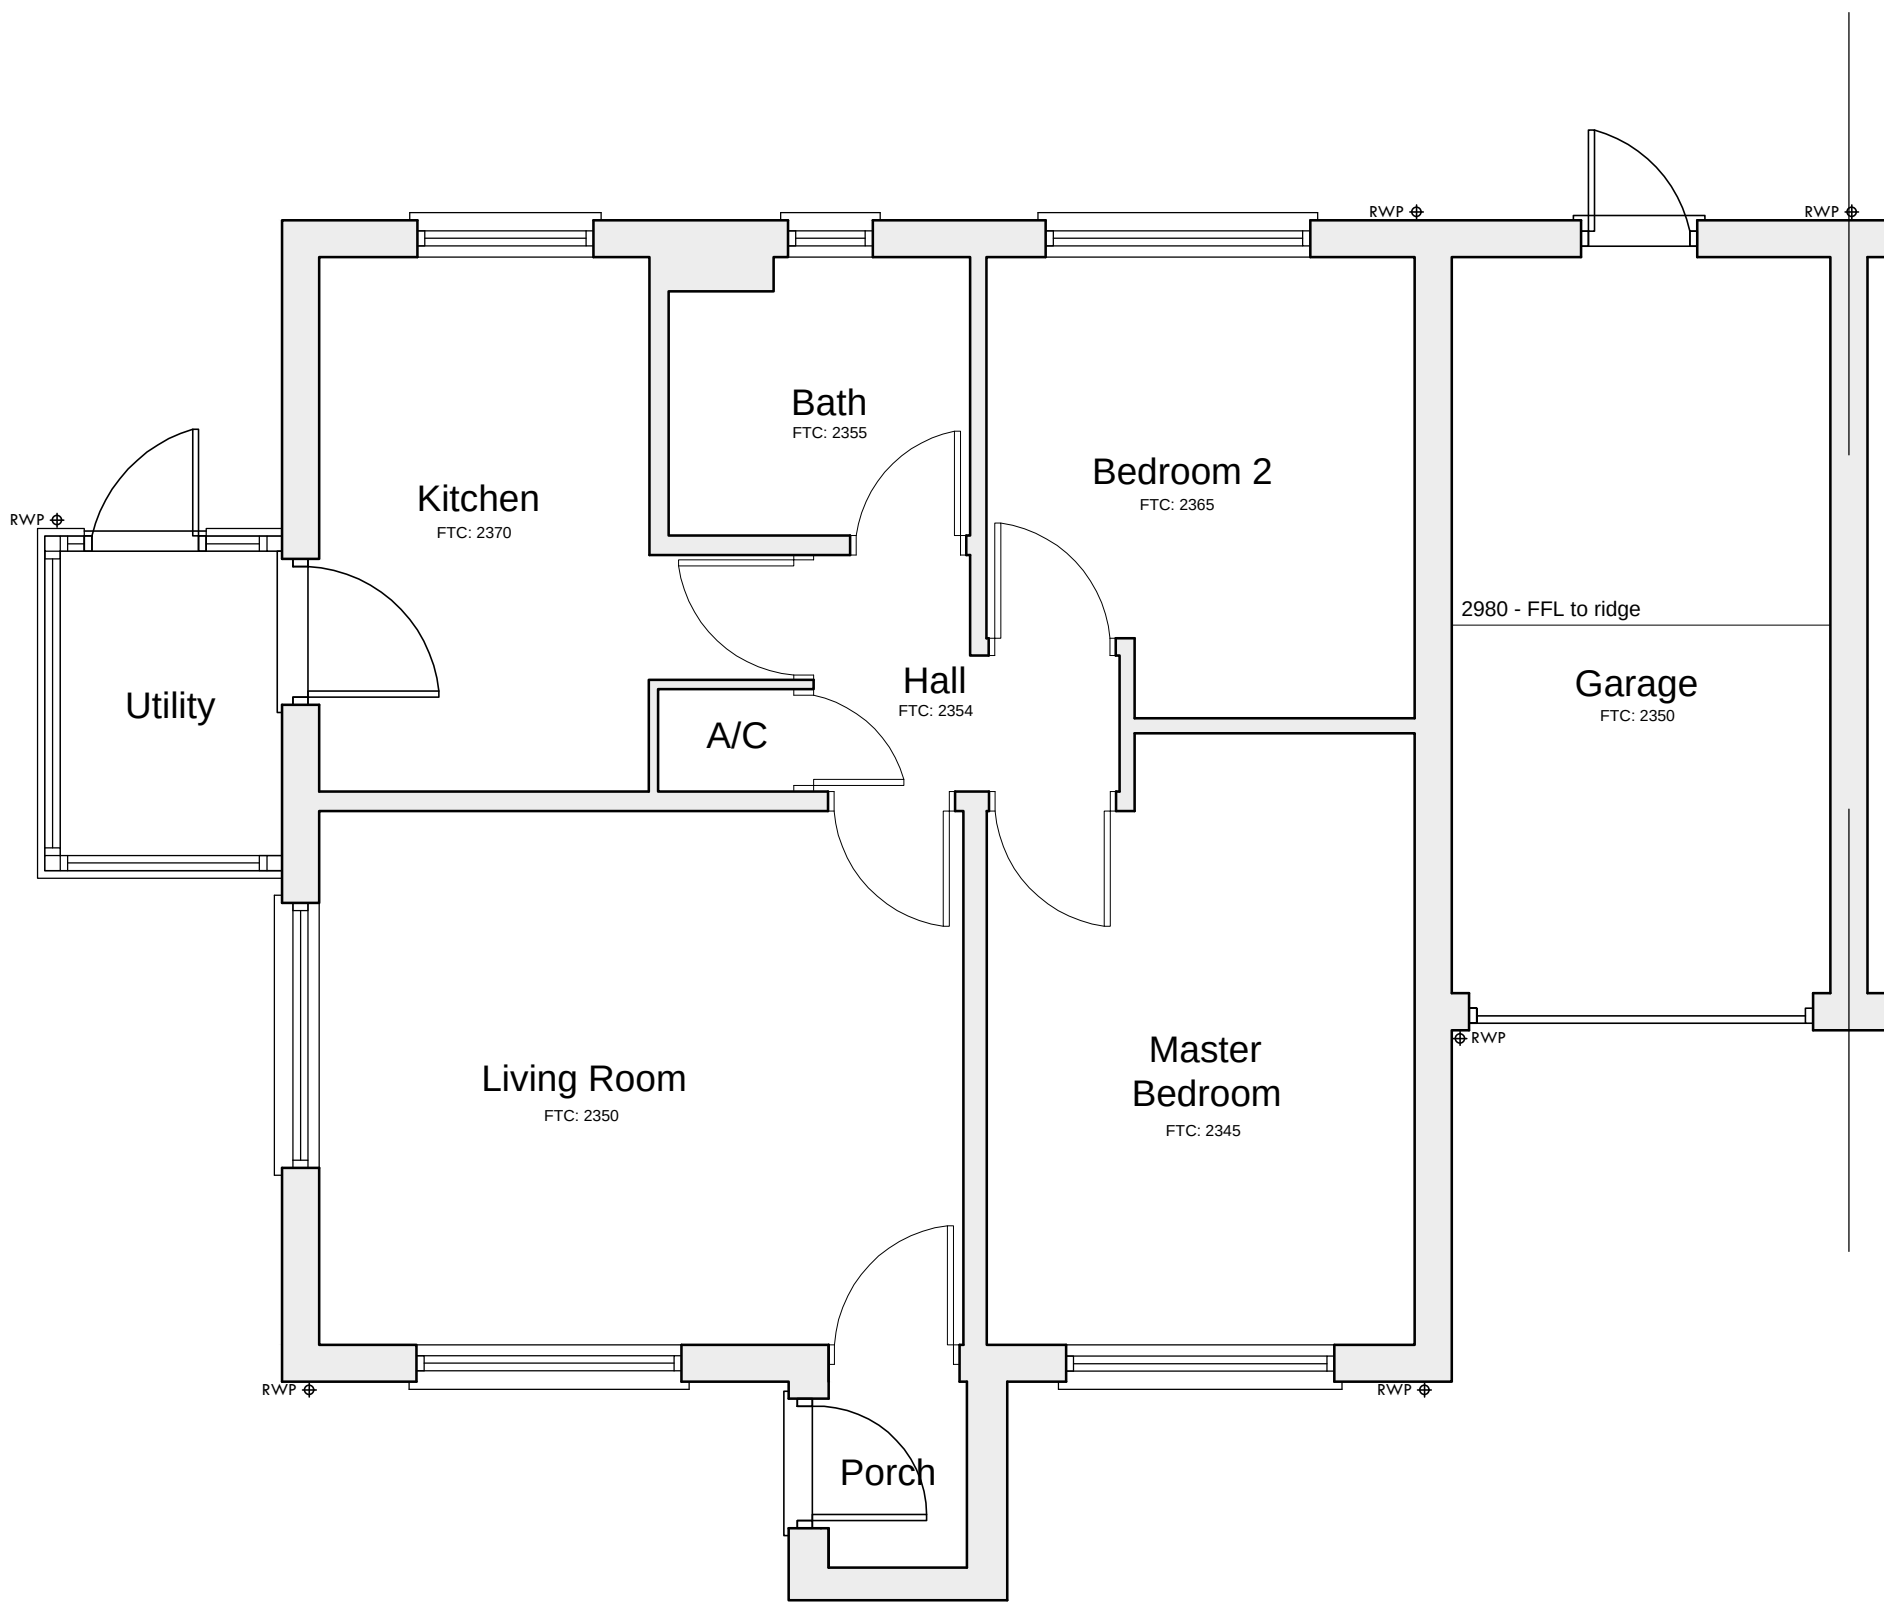

GROUND FLOOR PLAN
Scale: 1:50

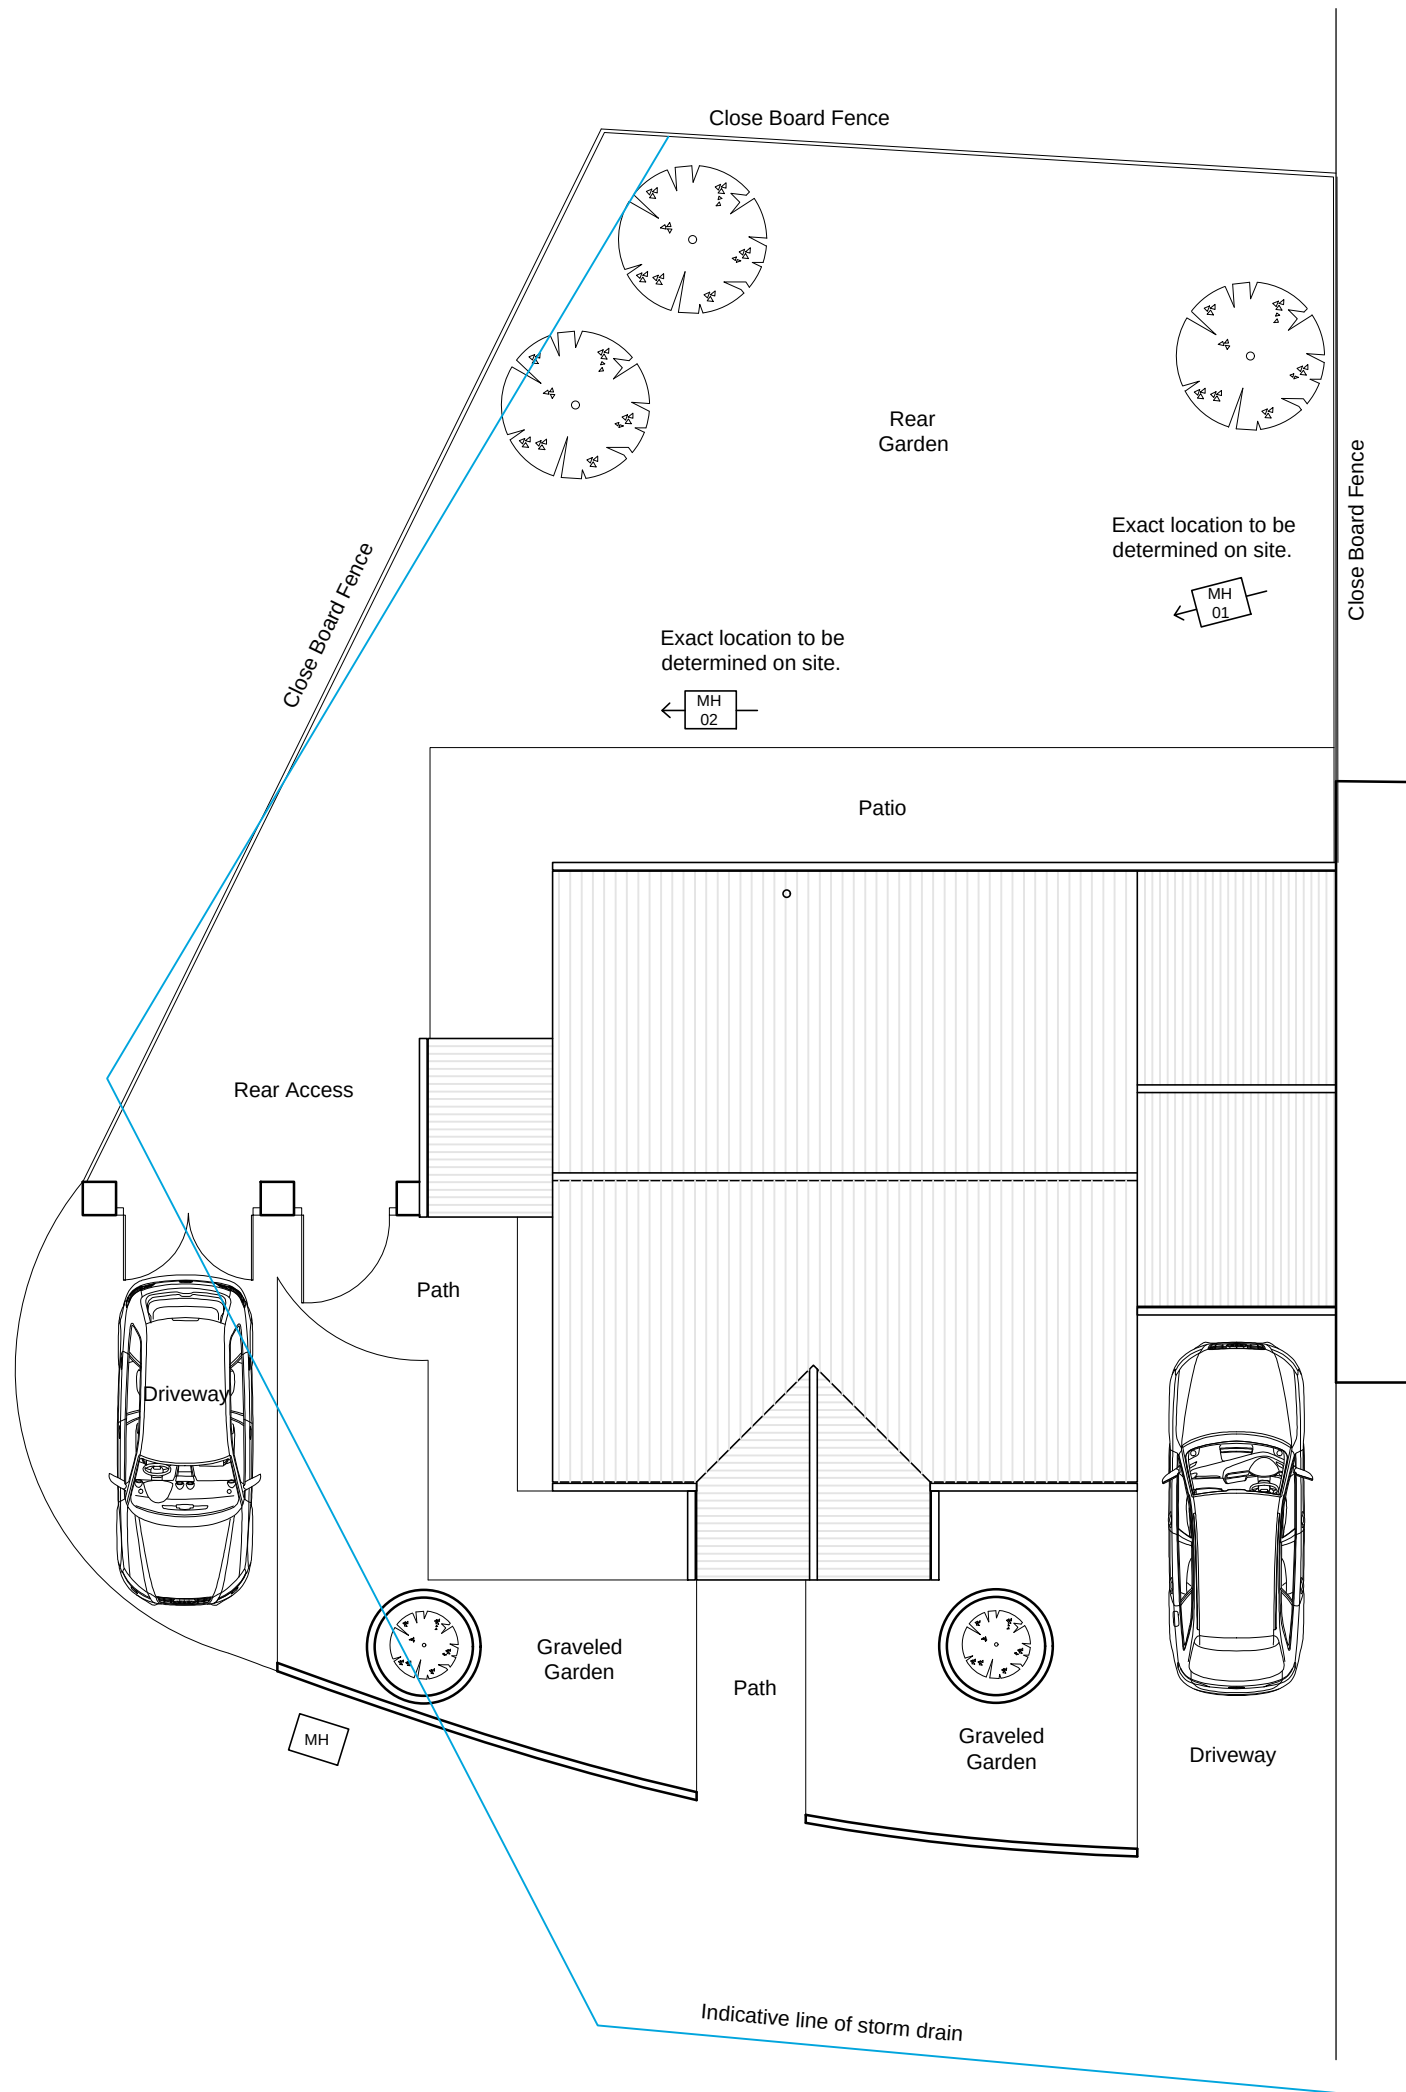

BLOCK PLAN
Scale: 1:100

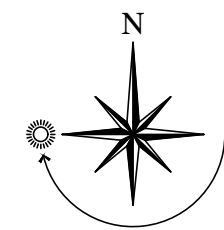

SITE LOCATION PLAN
Scale 1:1000

rev	date	by	description

DANIEL FENN ACIAT ARCHITECTURAL CONSULTANT 07900240630 - DGFENN@GOGGLEMAIL.COM	
CLIENT:	Tom Croome & Katie Hewitt
PROJECT:	7 Bryony Way Waterlooville Hampshire. PO7 8HQ
PLAN TITLE:	Existing Property Floor Plans & Elevations
SCALE:	1:50 / 1:100
DATE:	December 2017
DRAWING NO:	S1-001
DRAWN BY:	DF
REVISIONS:	-

