




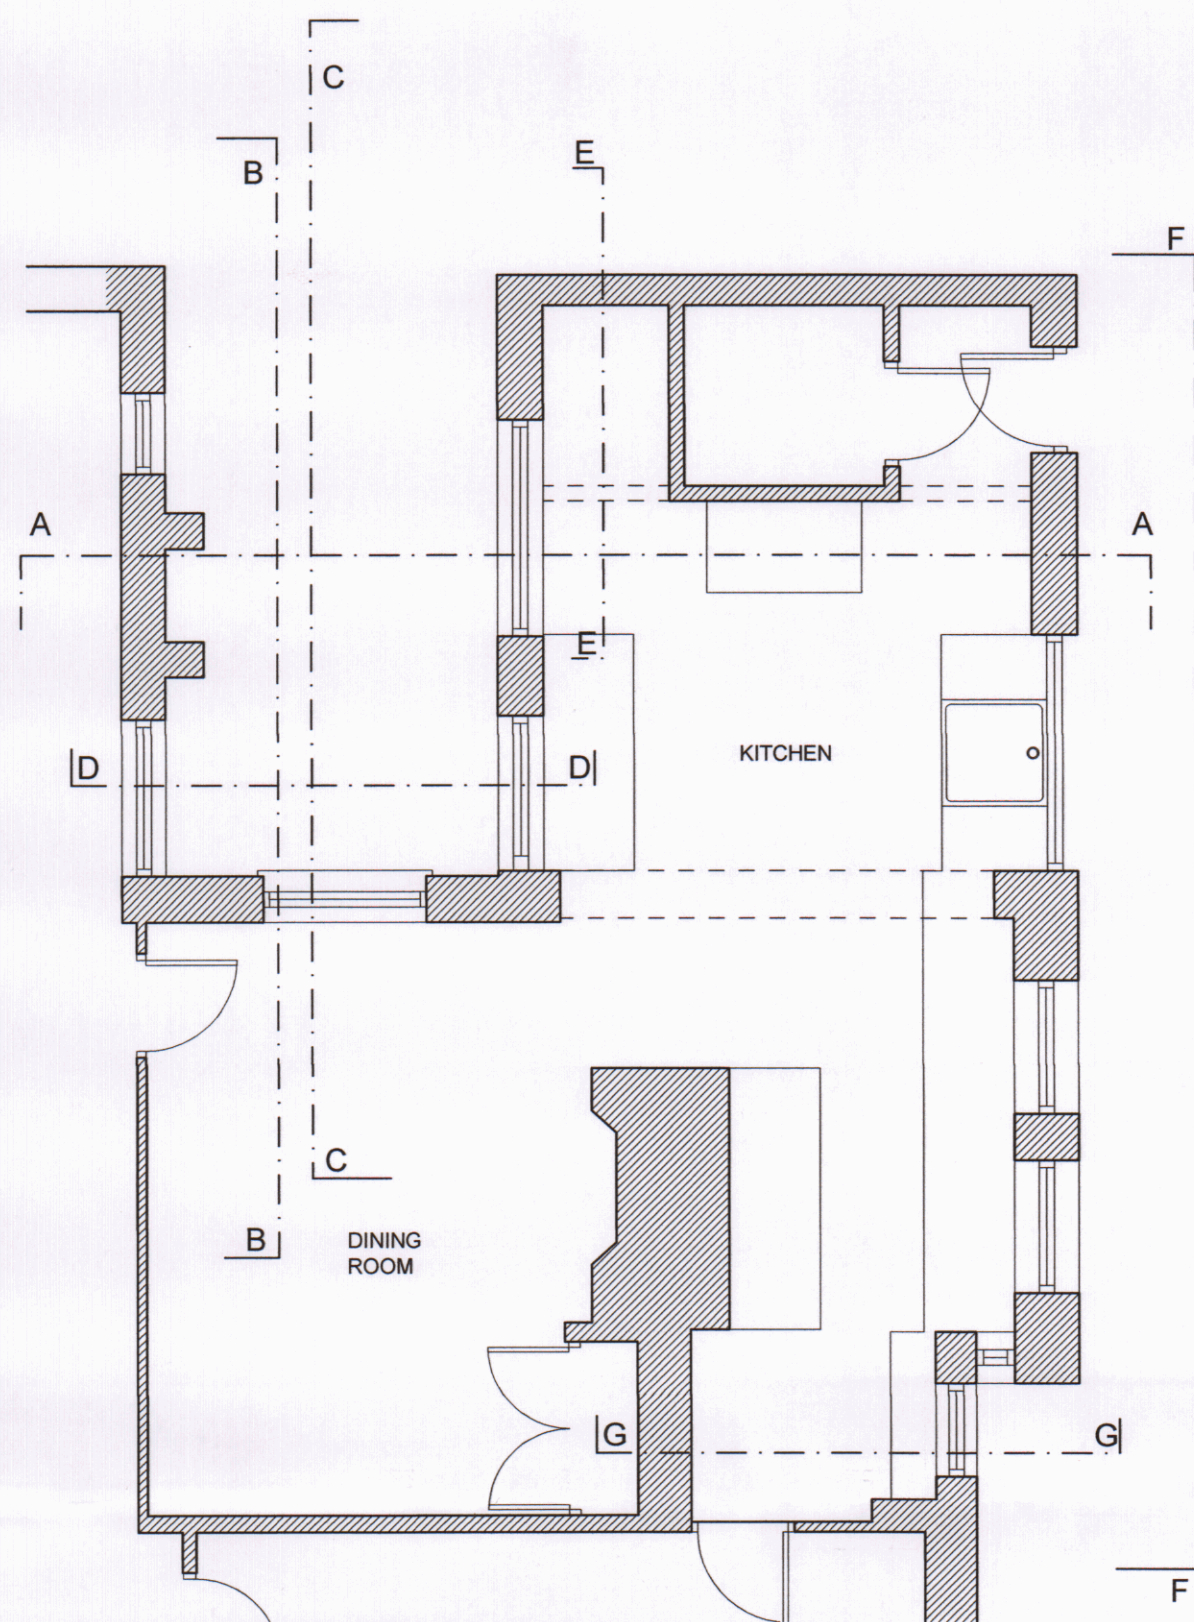


Existing Kitchen Plan
1:50

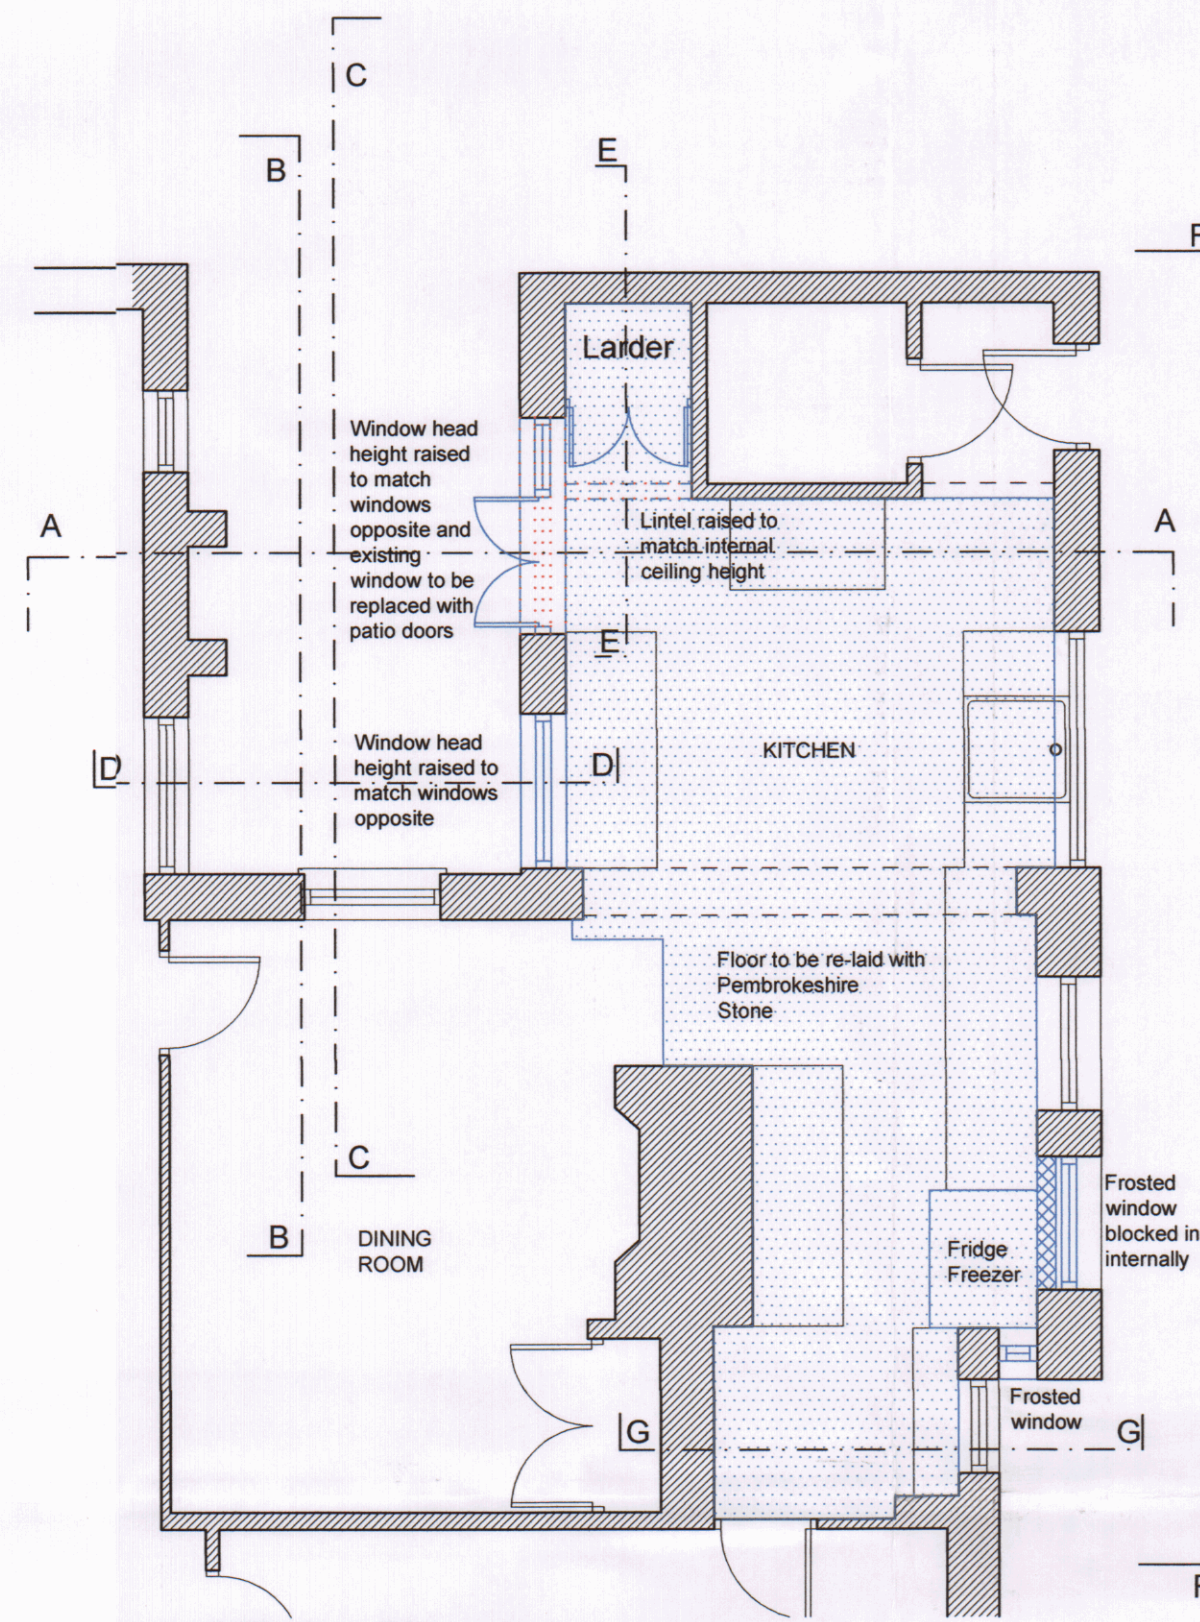

Proposed Kitchen Plan
1:50

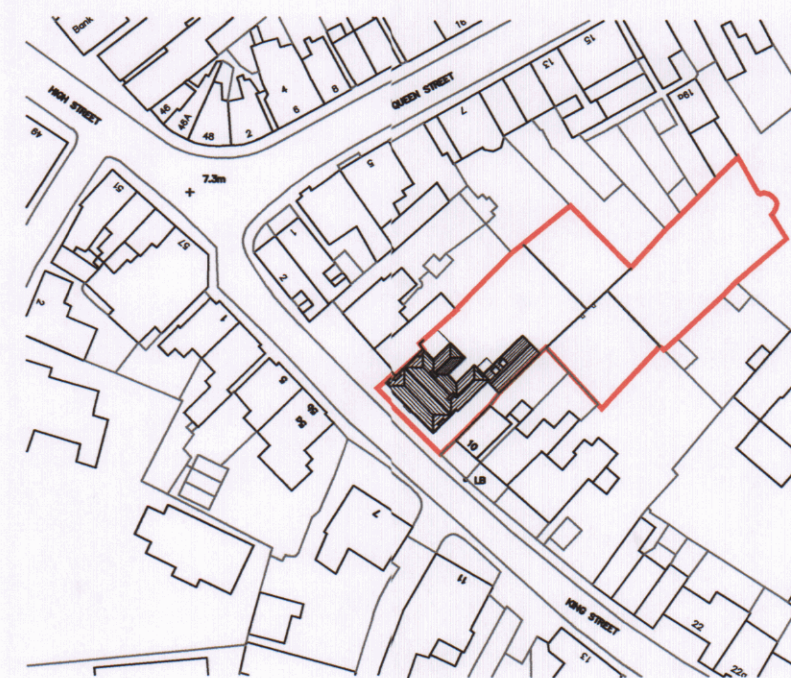

Location Plan 1:1250

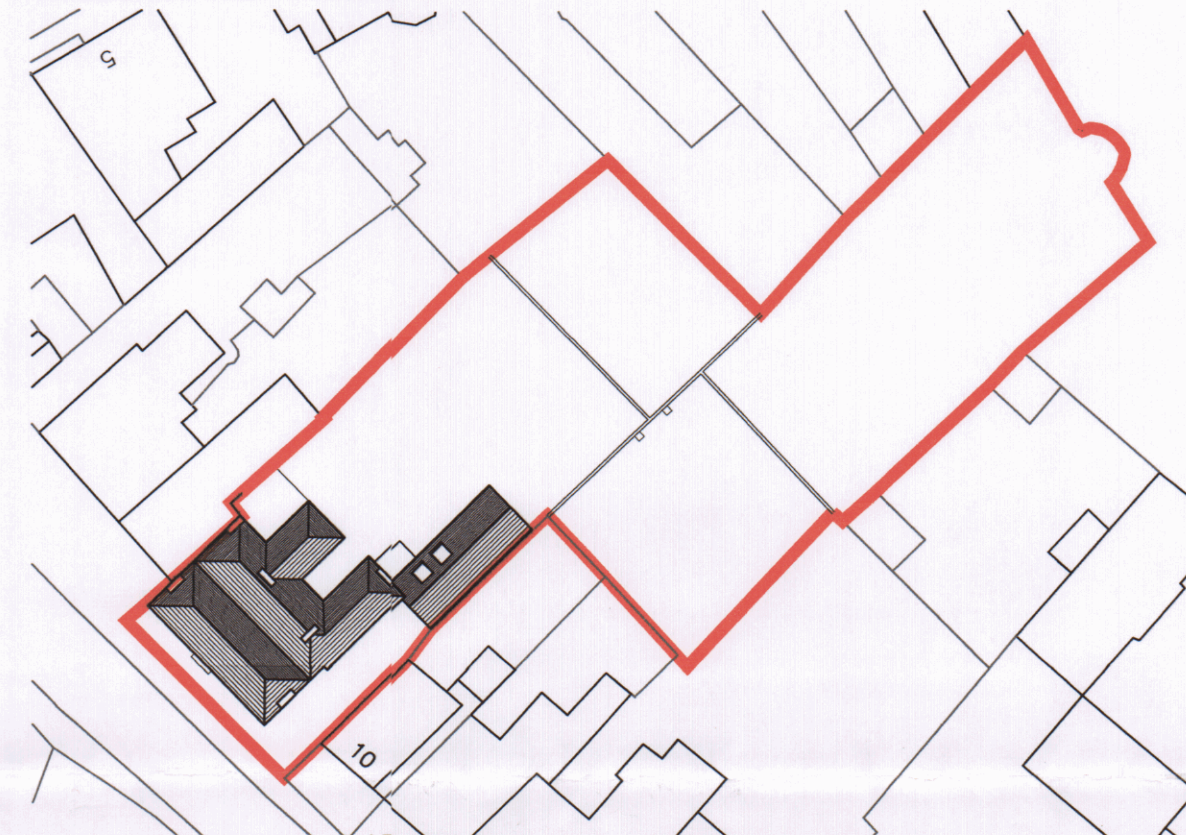


Block Plan 1:500


Ordnance Survey (c) Crown Copyright 2018.
All rights reserved. Licence number 100020449

NOTES:
Dimensions to be checked on site before commencing work. Any discrepancies shall be reported to the architect immediately.
Do not scale from these drawings except for planning purposes.
Use figured dimensions only.
Where applicable this drawing is to be read in conjunction with other consultants' drawings.
All drawings to be read in conjunction with specification and all other drawings including structural engineer and mechanical and electrical drawings / specification


HAVANT BOROUGH COUNCIL
16 NOV 2018
RECEIVED

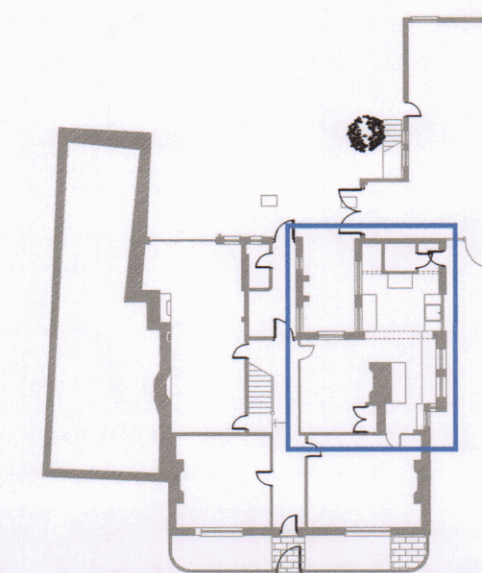


Reference ground floor plan
Not to scale

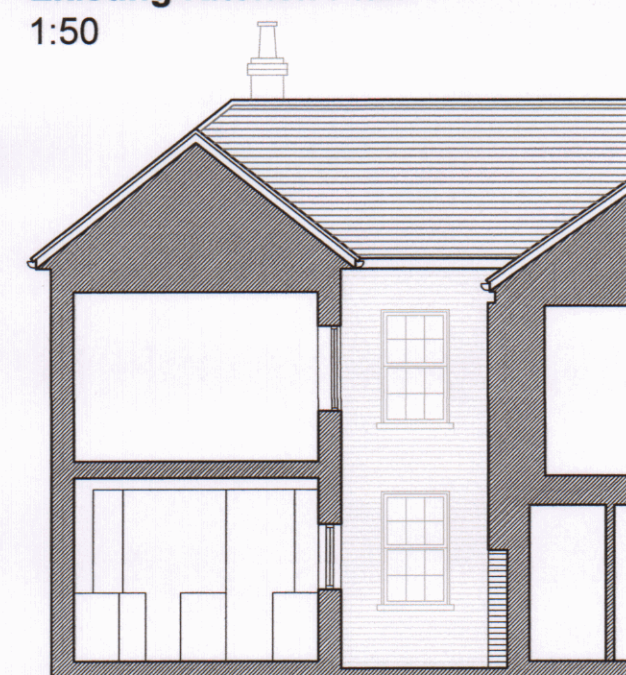


Existing Section A-A
1:100

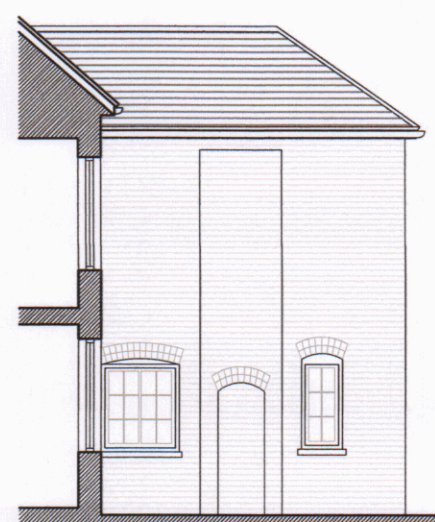


Existing Section B-B
1:100

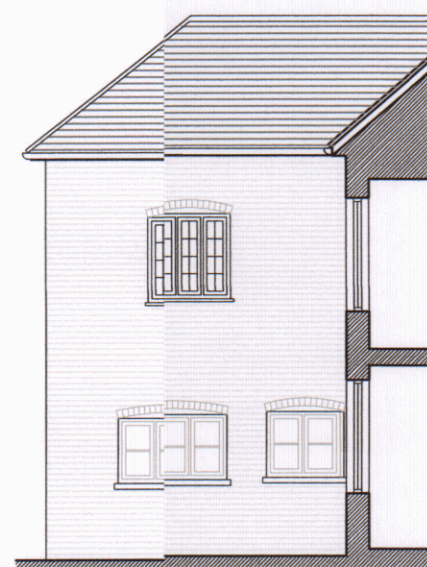

Existing Section C-C
1:100

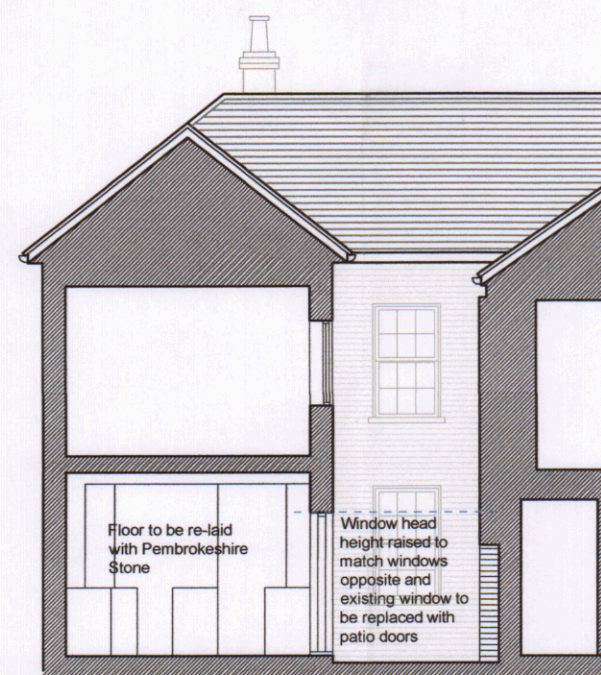


Proposed Section A-A
1:100

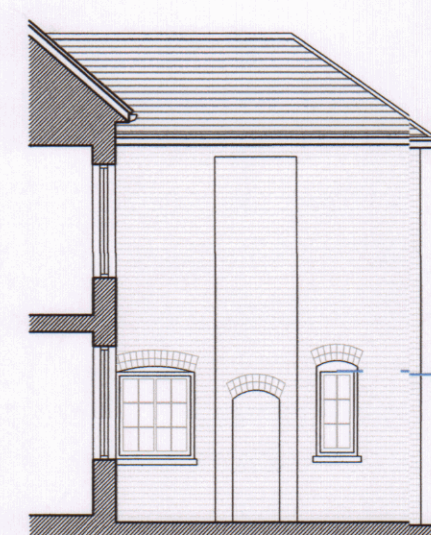


Proposed Section B-B
1:100




Proposed Section C-C
1:100

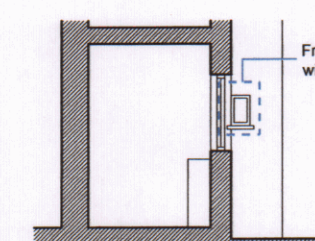


Section G-G
1:100

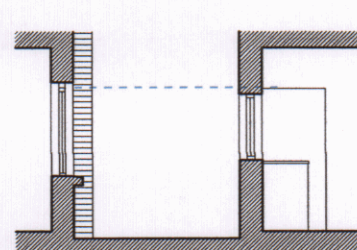


Existing Section D-D
1:100

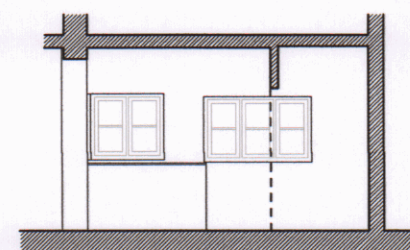

Existing Section E-E
1:100

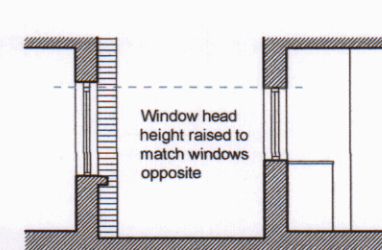


Proposed Section D-D
1:100

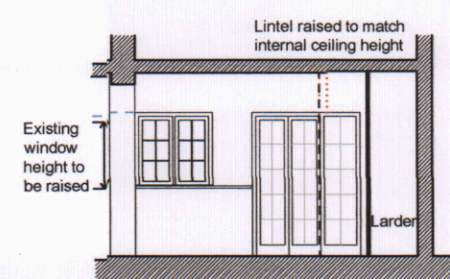

Proposed Section E-E
1:100

Section F-F
1:100

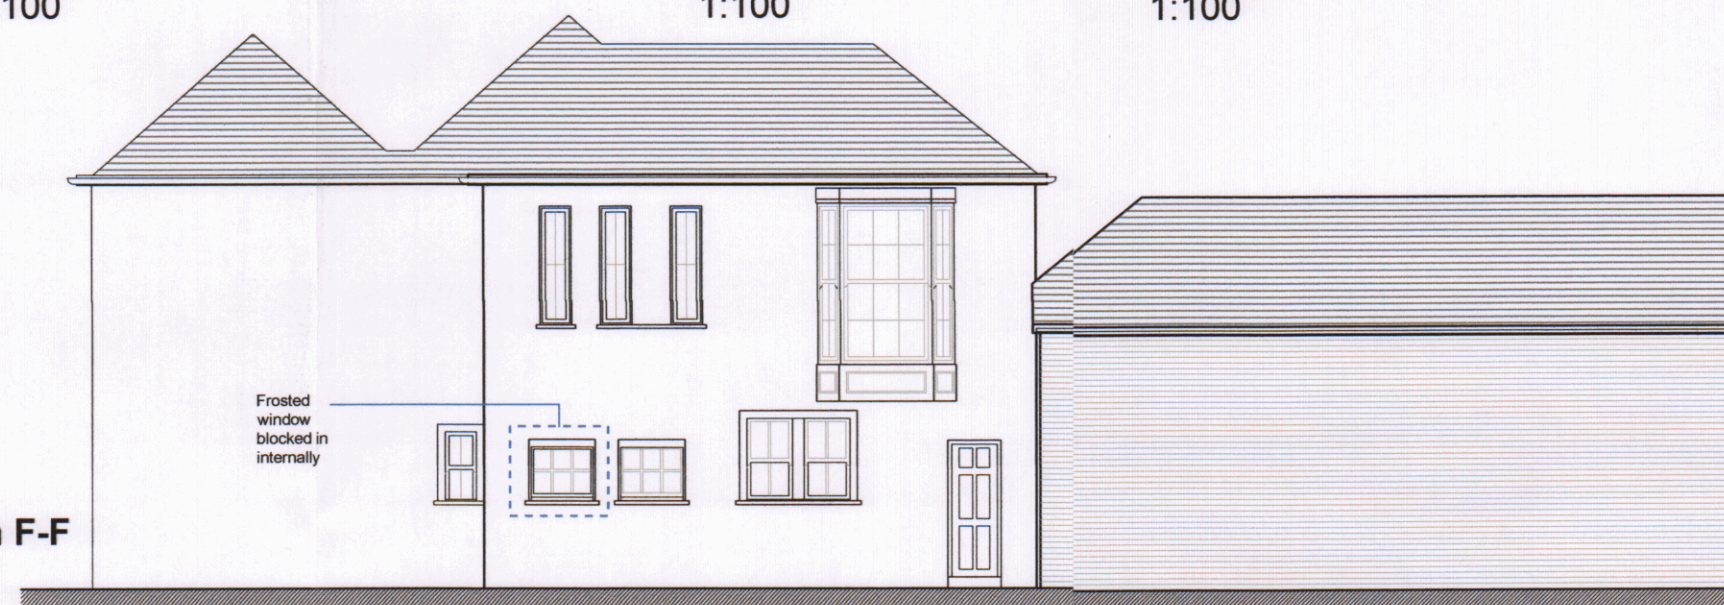

REV	DATE	AMENDMENT	DRAWN

hd
architects

Helyer Davies Architects Ltd
1 The Old Flour Mill,
Emsworth, PO10 7BT
01243 370 715

www.hdarchitects.co.uk mail@hdarchitects.co.uk

PROJECT
Alteration and Refurbishment
8 King Street,
Emsworth,
Hampshire,
PO10 7AZ

DRAWING
Plans
Elevations

SCALE
1:50 at A2
1:100 at A2

DATE November 2018

DRAWN NW

DRAWING NUMBER
18160-01

REVISION