


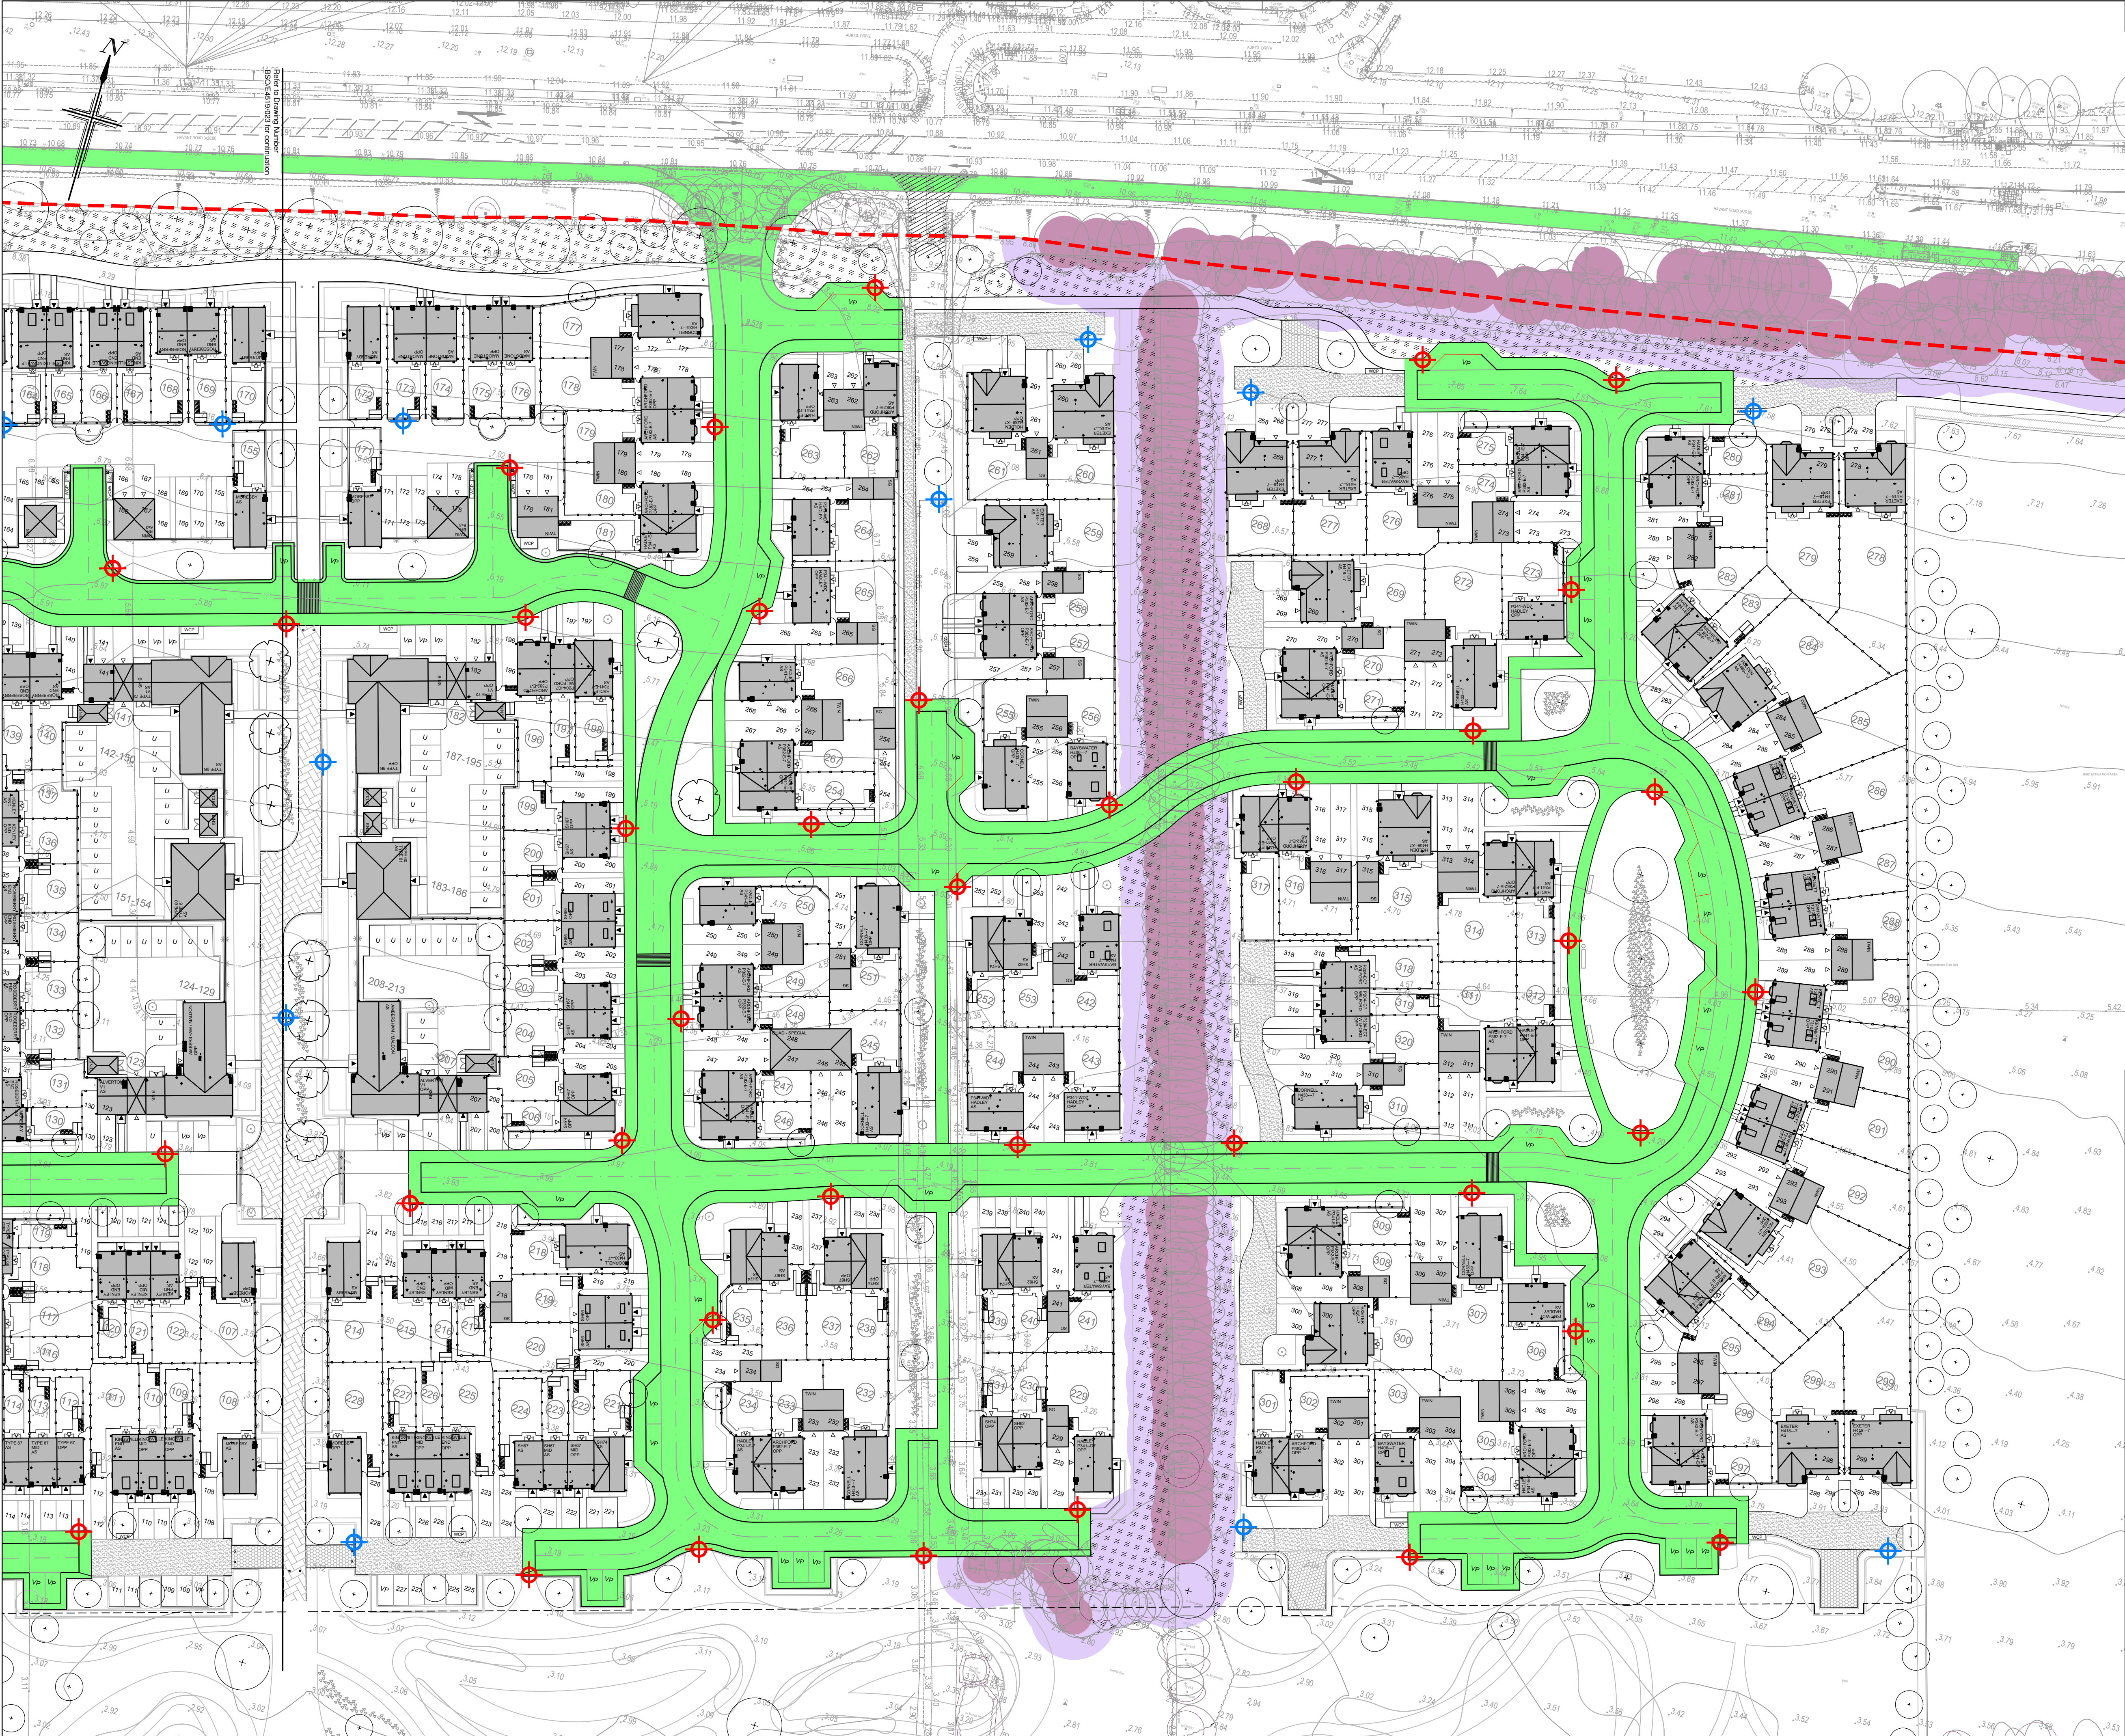

NOTES

1. All dimensions are in metres unless stated otherwise.
2. Do not scale from this drawing. Only written dimensions are to be used.
3. Site layout based on ID Partnership Proposed Residential Site Layout Plan, drawing number PL06, Revision H issued in .dwg format on 11/10/2018.
4. Topographic Survey as per Siltline survey drawing number 36FA01 dated August 2016.
5. Landscaping based on Fabrik Landscaping Layout, drawing D2434 issued in .dwg format on 01/05/2018.

KEY

Indicative Adoptable Lighting Column Position (62 No.)



Potential Private Lighting Column Position (21 No.)



Potential Adoptable Highways  
(Subject to consultation with HCC)



Any lighting requirement in Nature Park and Play Area subject to agreement with Ecologist.

SCALE BAR 1:500 at A1

| Rev | Date     | Details                                                                       | By | Chkd | Appd |
|-----|----------|-------------------------------------------------------------------------------|----|------|------|
| E   | 17.10.18 | Revised to suit latest site layout.                                           | NW | AC   | TS   |
| D   | 21.09.18 | Revised to suit latest site layout.                                           | NW | AC   | TS   |
| C   | 01.05.18 | Indicative lighting column positions revised to suit latest Landscape Layout. | NW | AC   | TS   |
| B   | 30.04.18 | Turning head removed from opposite Plots 278 & 279.                           | AC | AC   | TRS  |
| A   | 30.04.18 | Client logos revised.                                                         | AC | TS   | TS   |

Client:-

BARRATT HOMES

DAVID WILSON HOMES  
WHERE QUALITY LIVES

Site:-  
Land at Forty Acre Farm, Havant Road, Havant

Drawing Title:-  
INDICATIVE STREET LIGHTING LAYOUT

SHEET 2 OF 2

|        |            |          |             |           |     |
|--------|------------|----------|-------------|-----------|-----|
| Date:  | April 2018 | Scales:  | 1:500 at A1 |           |     |
| Drawn: | NW         | Checked: | AC          | Approved: | TRS |

Drawing No. BSO/E4519/024 E

PRELIMINARY



Rogers Cory Partnership  
Architectural and Civil Consultants  
The Old School Old School Road  
Hook Hampshire RG27 9NJ

T: 01256 769269 E: mail@rcpconsultants.co.uk W: rcpconsultants.co.uk