




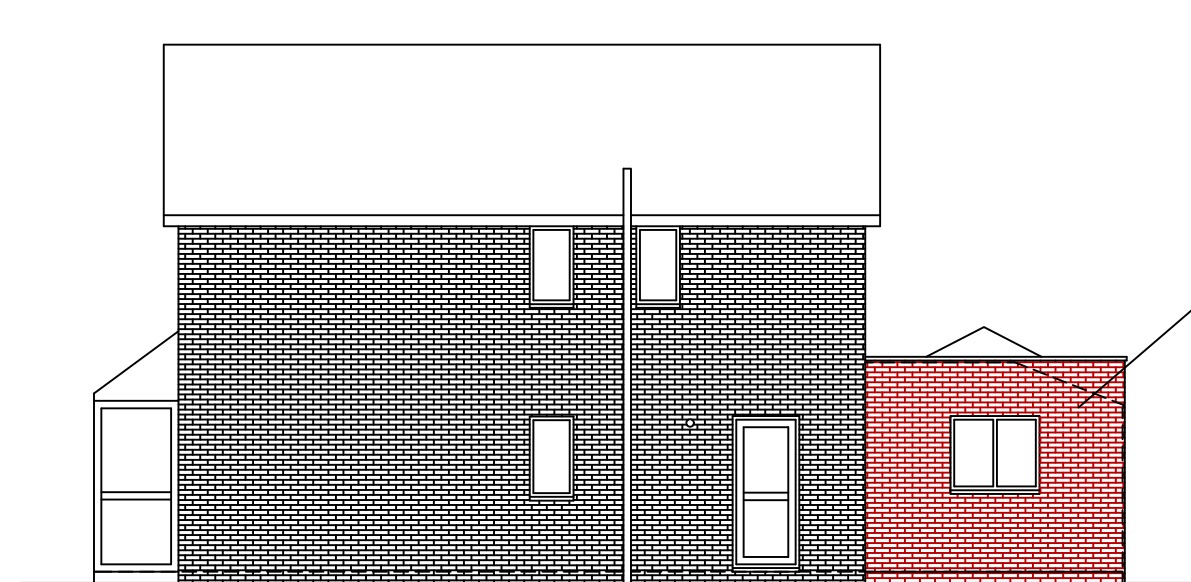


SIDE ELEVATION

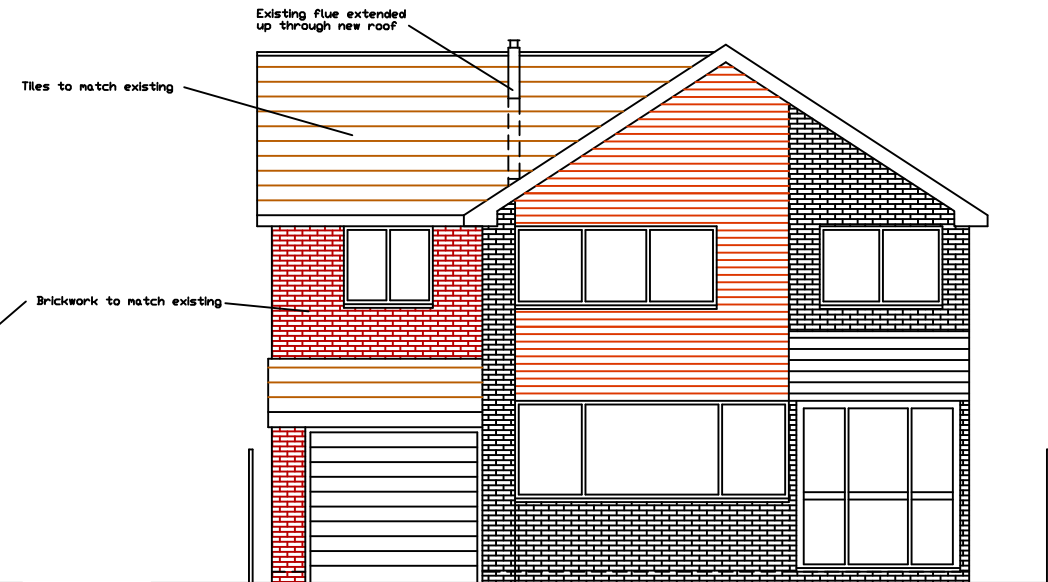


FRONT ELEVATION

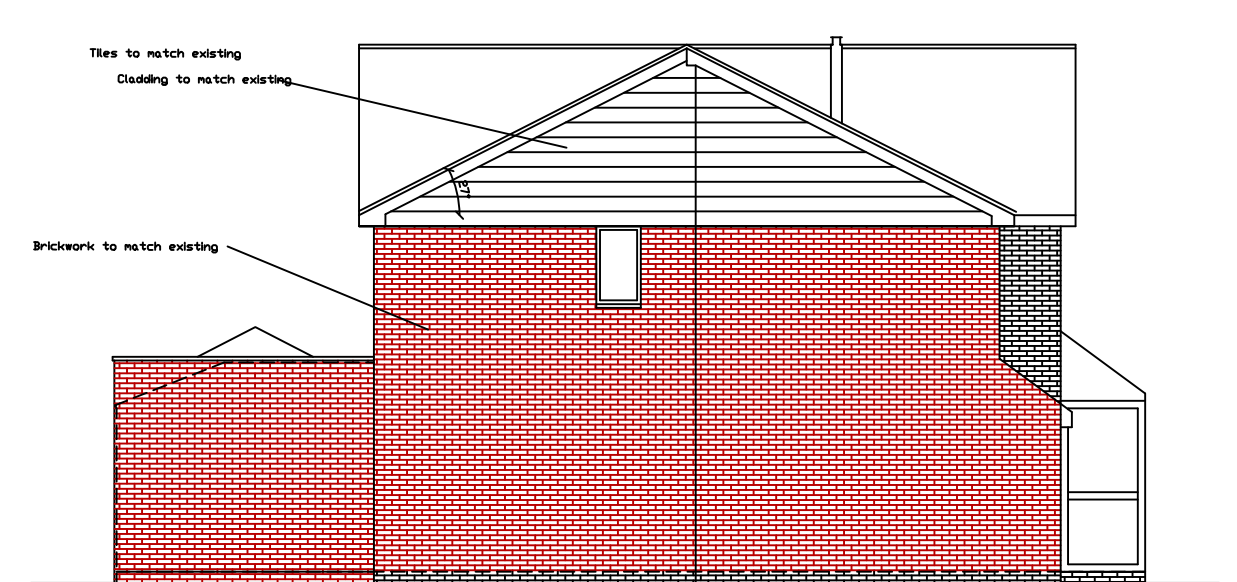


SIDE ELEVATION

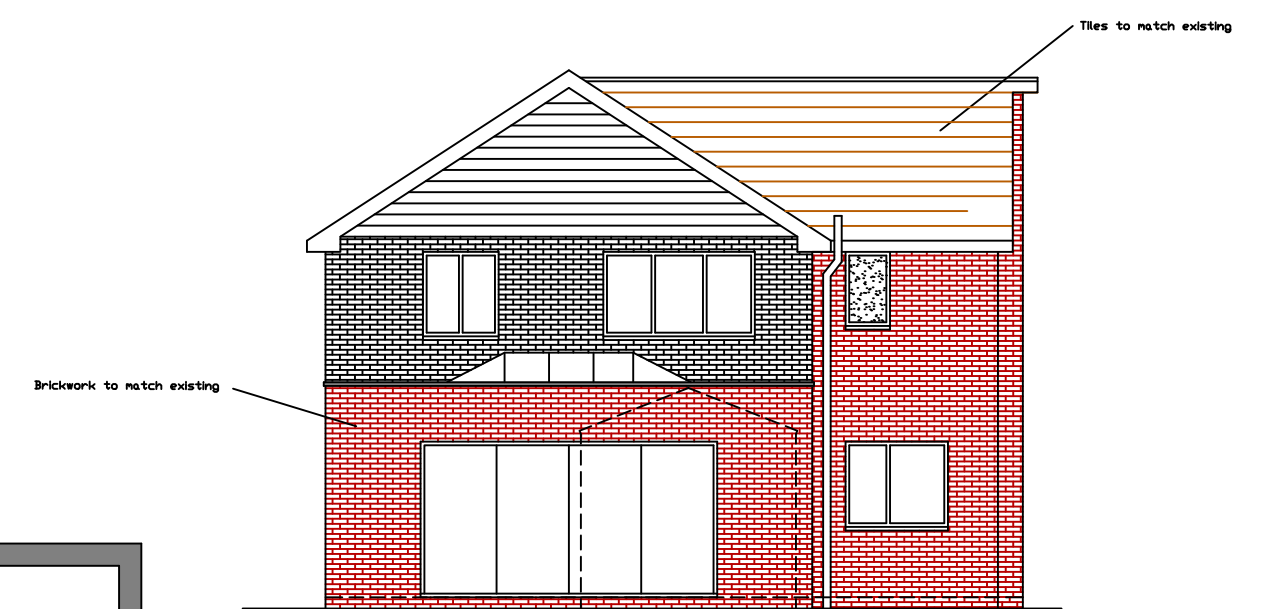


REAR ELEVATION

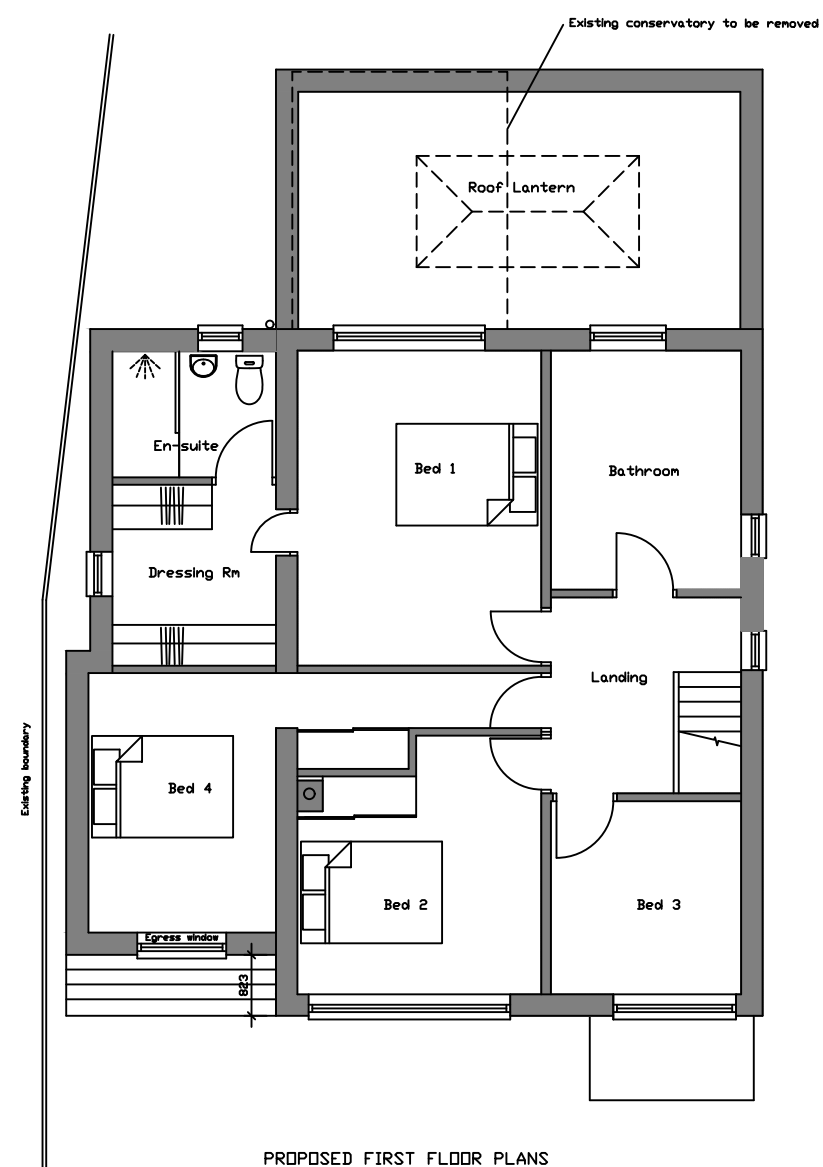

PROPOSED FIRST FLOOR PLANS

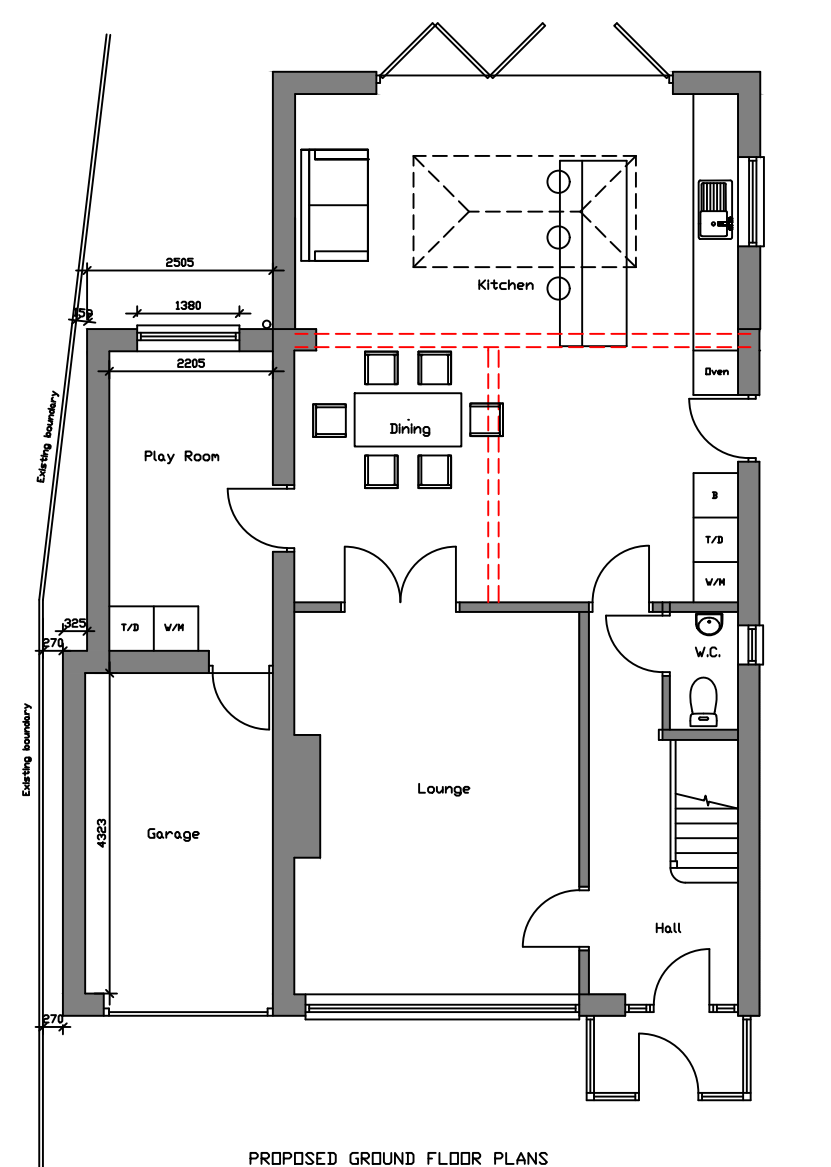


PROPOSED GROUND FLOOR PLANS

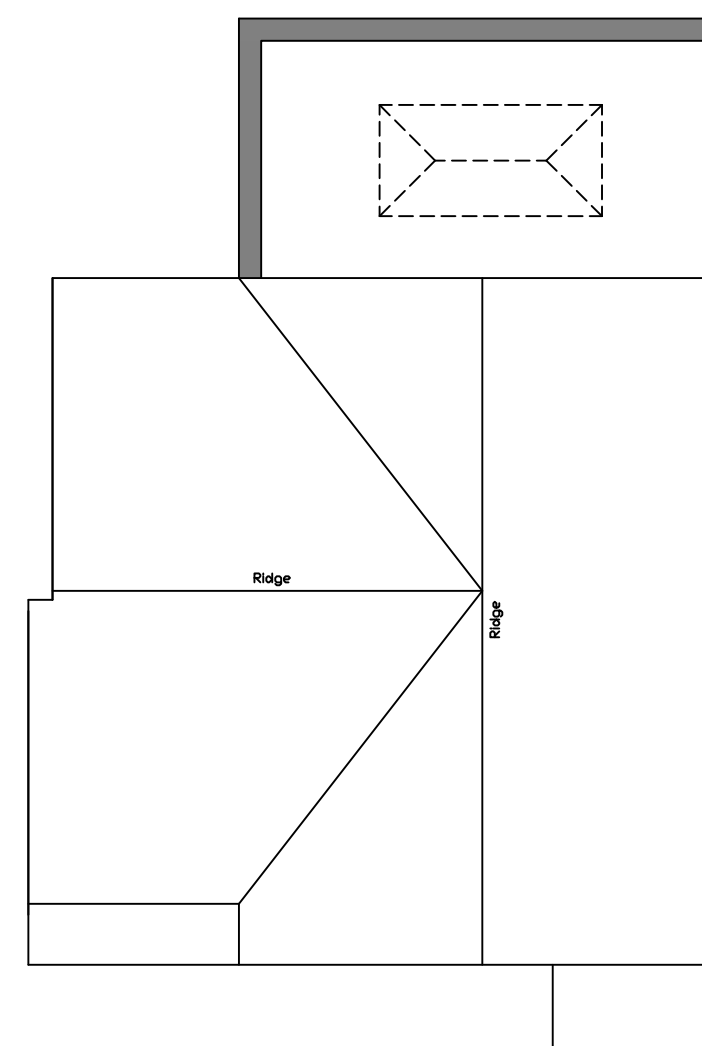

PROPOSED ROOF PLANS

Scale Bar 1:100

 

Address: Proposed single and rear extension 68 London Road Horndean PO8 8EW	
Drawing Title: Proposed Plans & Elevations	
Drawing Number Planning002	Scale: 1:100 @ A2
Date: Feb 2019	Rev: