



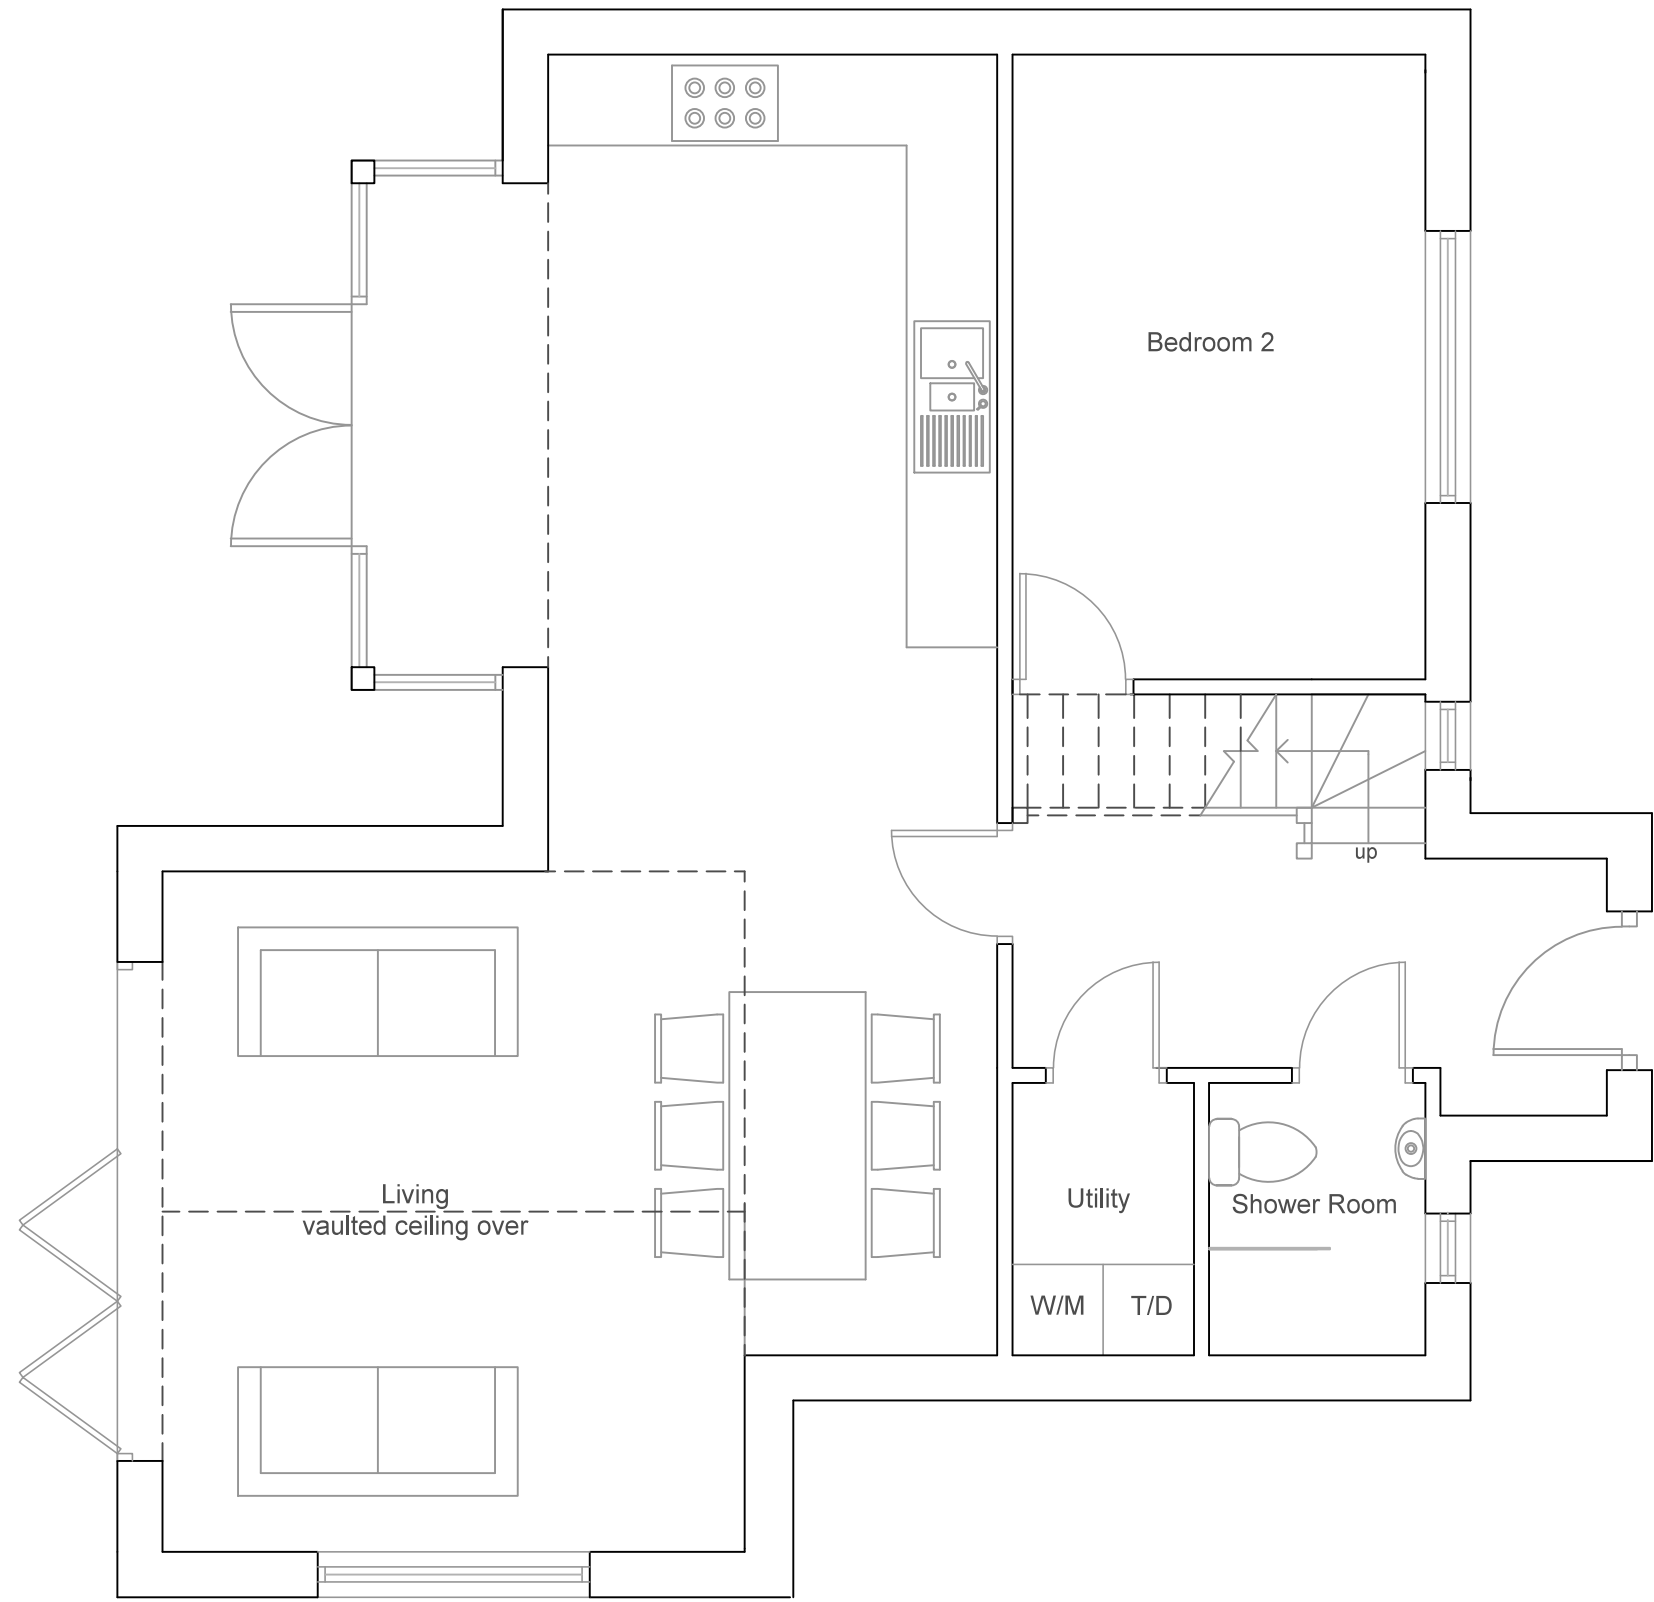

Ground Floor Plan

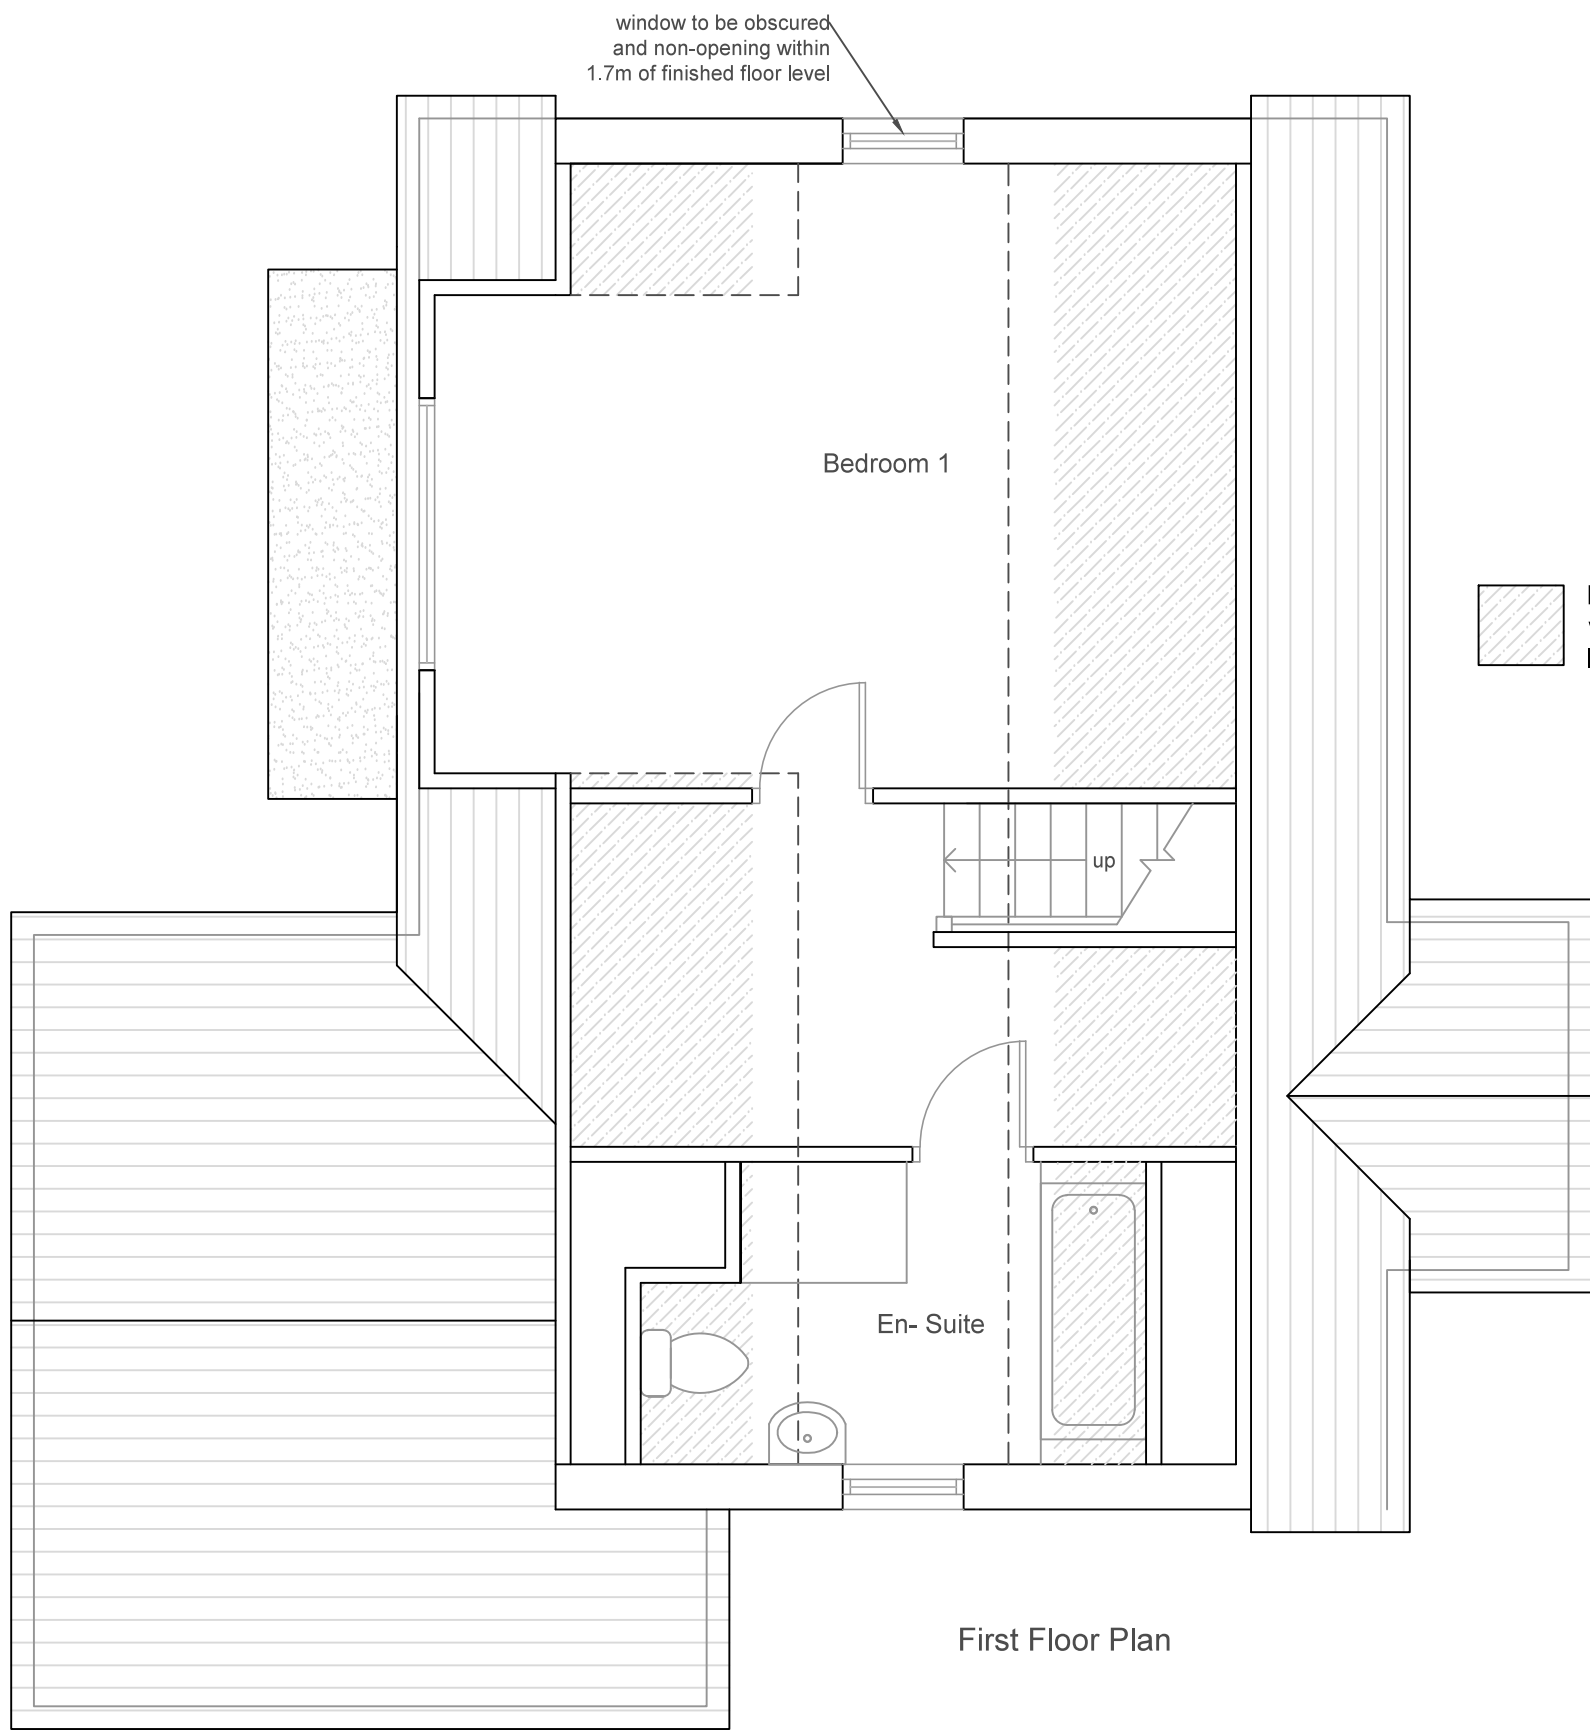

First Floor Plan

Plans (1:50)



Front Elevation (South West)



Side Elevation (North West)




Rear Elevation (South West)



Side Elevation (South East)



Elevations (1:100)

 


Proposed Materials

Lower Walls	Face brickwork Northcot Packwood Antique
Upper Walls	Marley Eternit Cedral Lap Cladding Forest Grey
Roof	Plain clay tile Redland Rosemary Clay Craftsman
Windows	White UPVC Casements
Doors	White Aluminum Bi-folding Doors


Section through site (1:100)

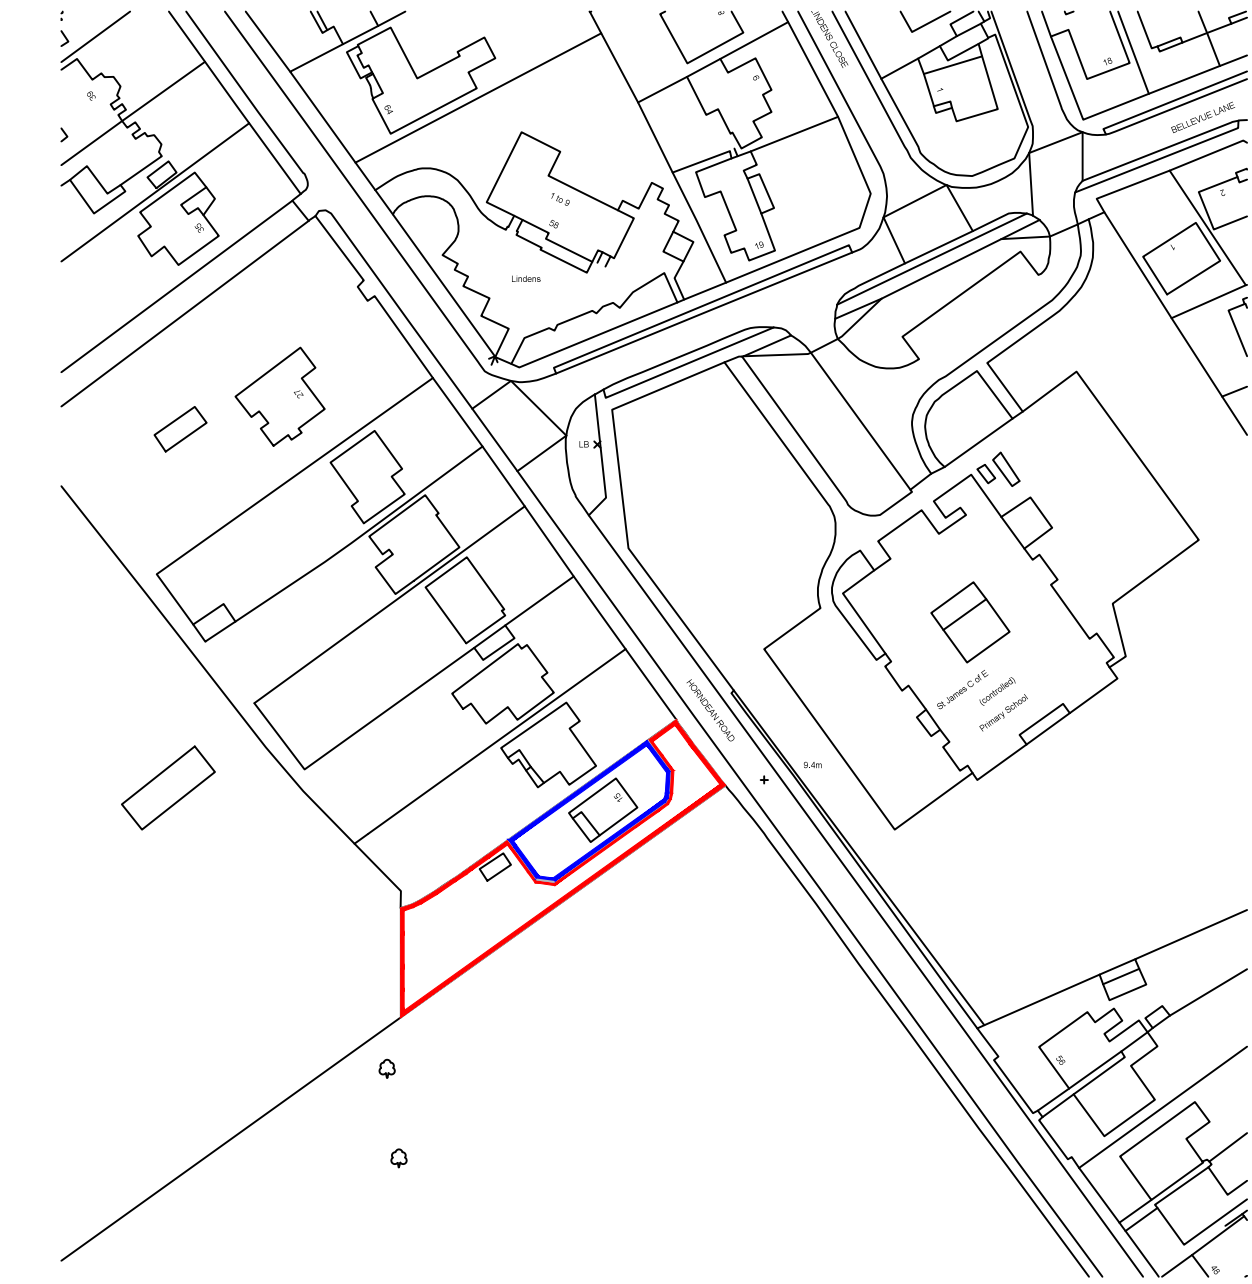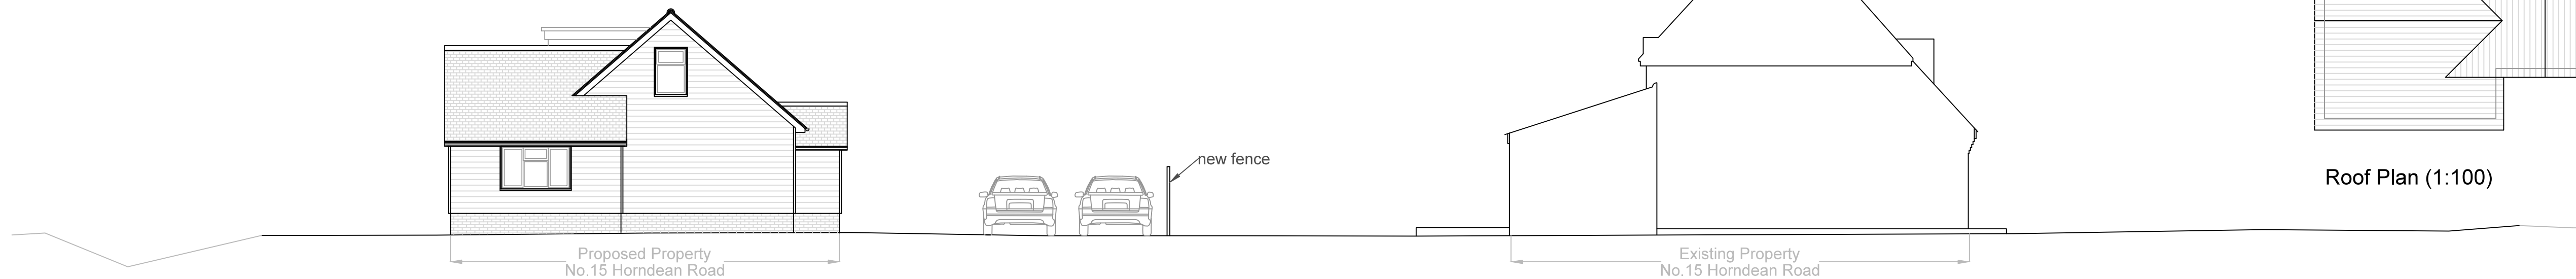

Site Location Plan (1:1250)

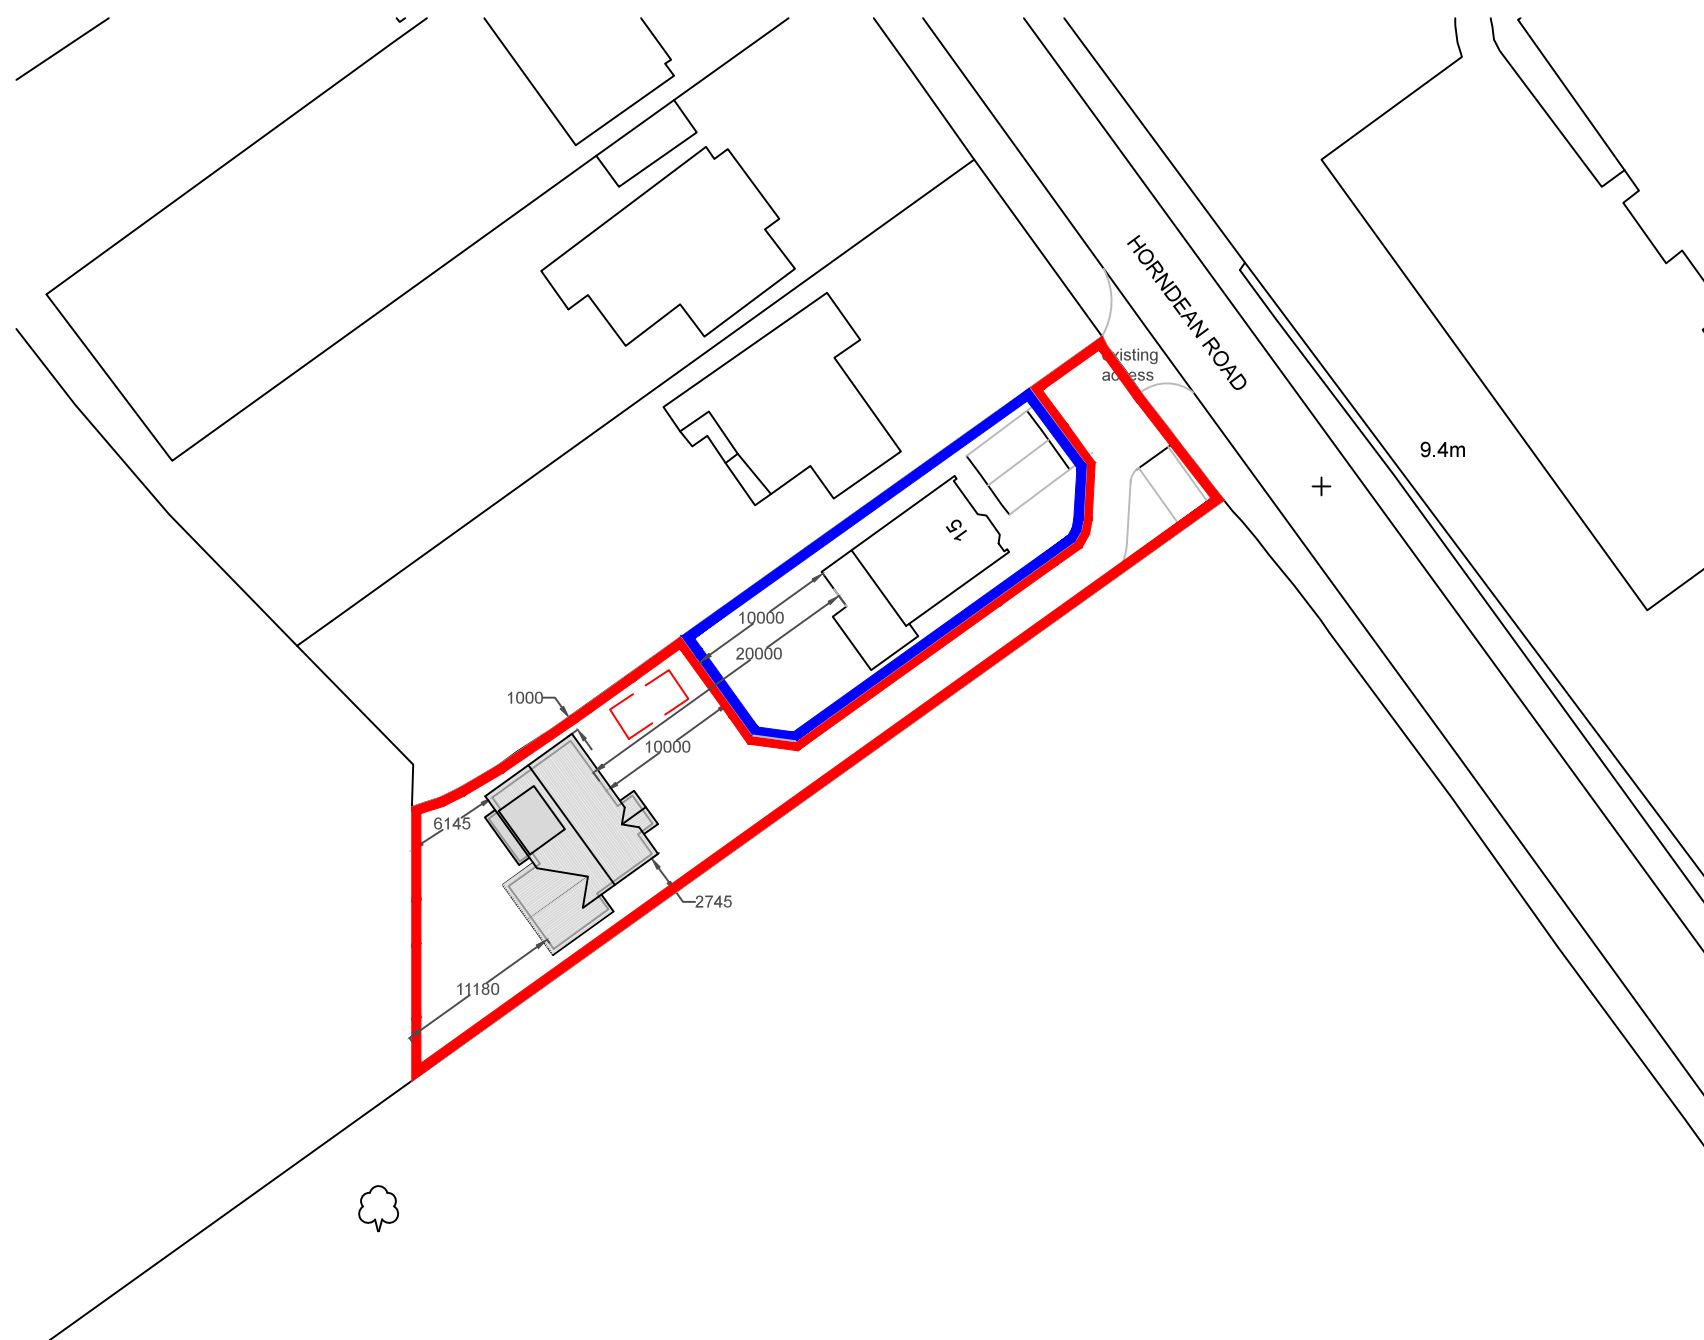

Site Block Plan (1:500)

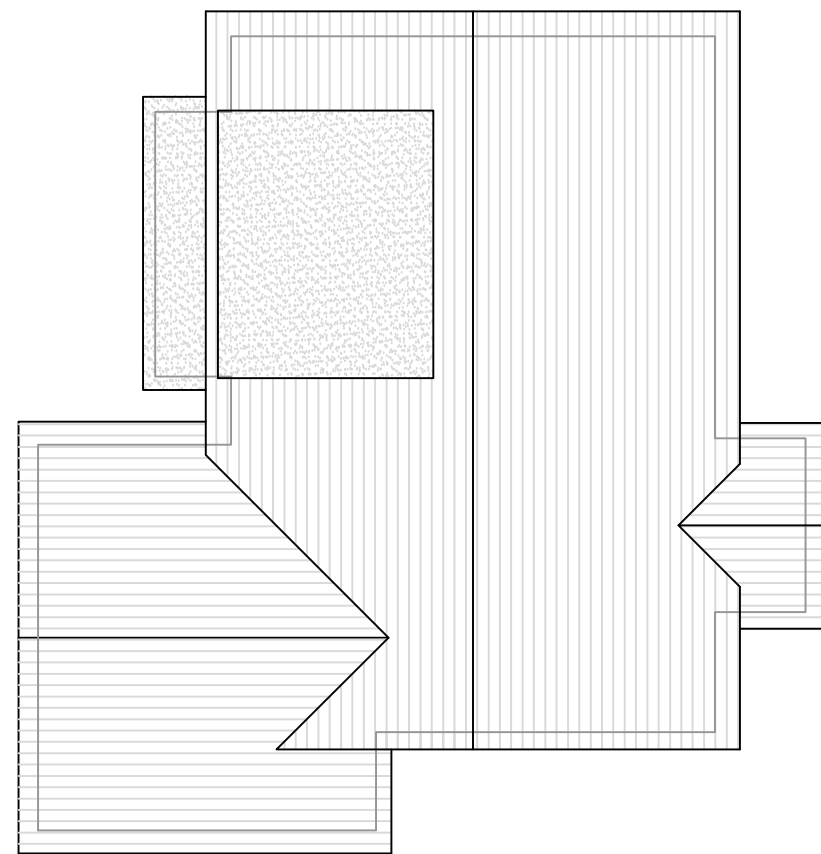

Roof Plan (1:100)

This drawing is the property of Inspired Design Studio Limited and must not be copied, reproduced or passed to a third party without their permission.

The Contractor is to verify all dimensions, alignment, levels and datums prior to commencement of work. Any discrepancies must be reported immediately to Inspired Design Studio Ltd for review.

Variations and modifications to the work shown on these drawings are not to be carried out without the prior approval from Inspired Design Studio Ltd

Revisions		
Rev	Description	By
e	Site Boundary Altered	LW
d	Location of dwelling revised	LW
c	Amendment	LW
b	Client Revisions	LW
a	Client Revisions	LW

All dimensions to be checked on site prior to commencement of work, except for planning purposes.
This drawing is the copyright of
Inspired Design Studio Ltd.
and may not be copied, altered or reproduced in any way without written authority.

Client: Mr Melbert & Ms Curtis

Project Address:
15 Hordean Road
Emmeworth,
Hampshire
PO10 7PT

Drawing Title:
Proposed Plans, Elevations, Roof Plan and Site
Location Plan

Drawing Number: 1156.01.e

Scale: As stated printed @ A1

Date: 08/03/2018