



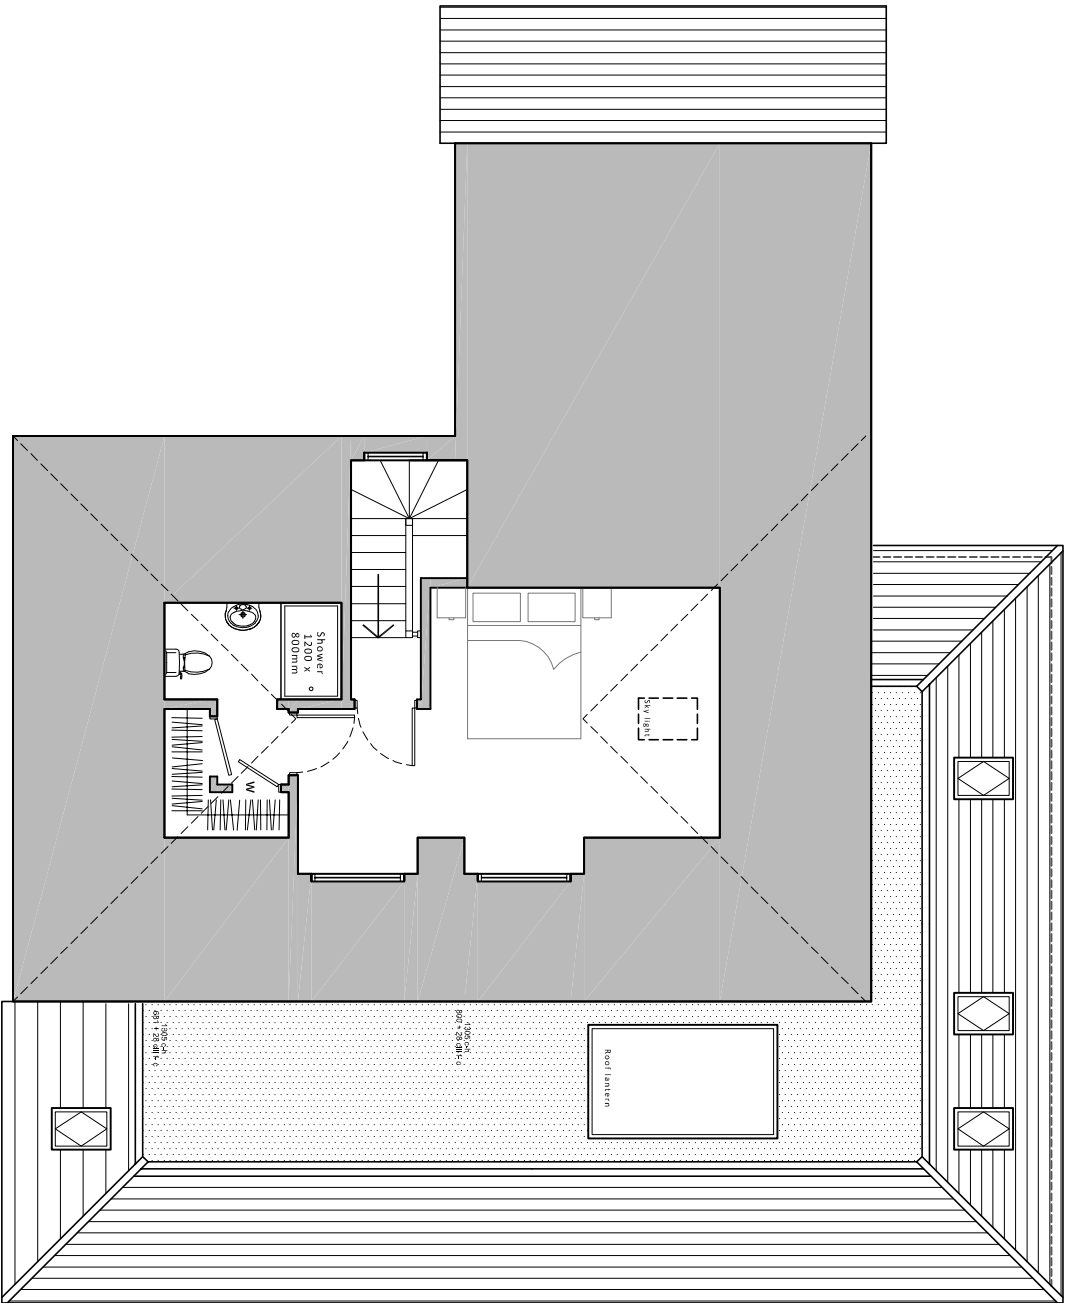


Second floor plan

Proposed floor plans scale 1:100

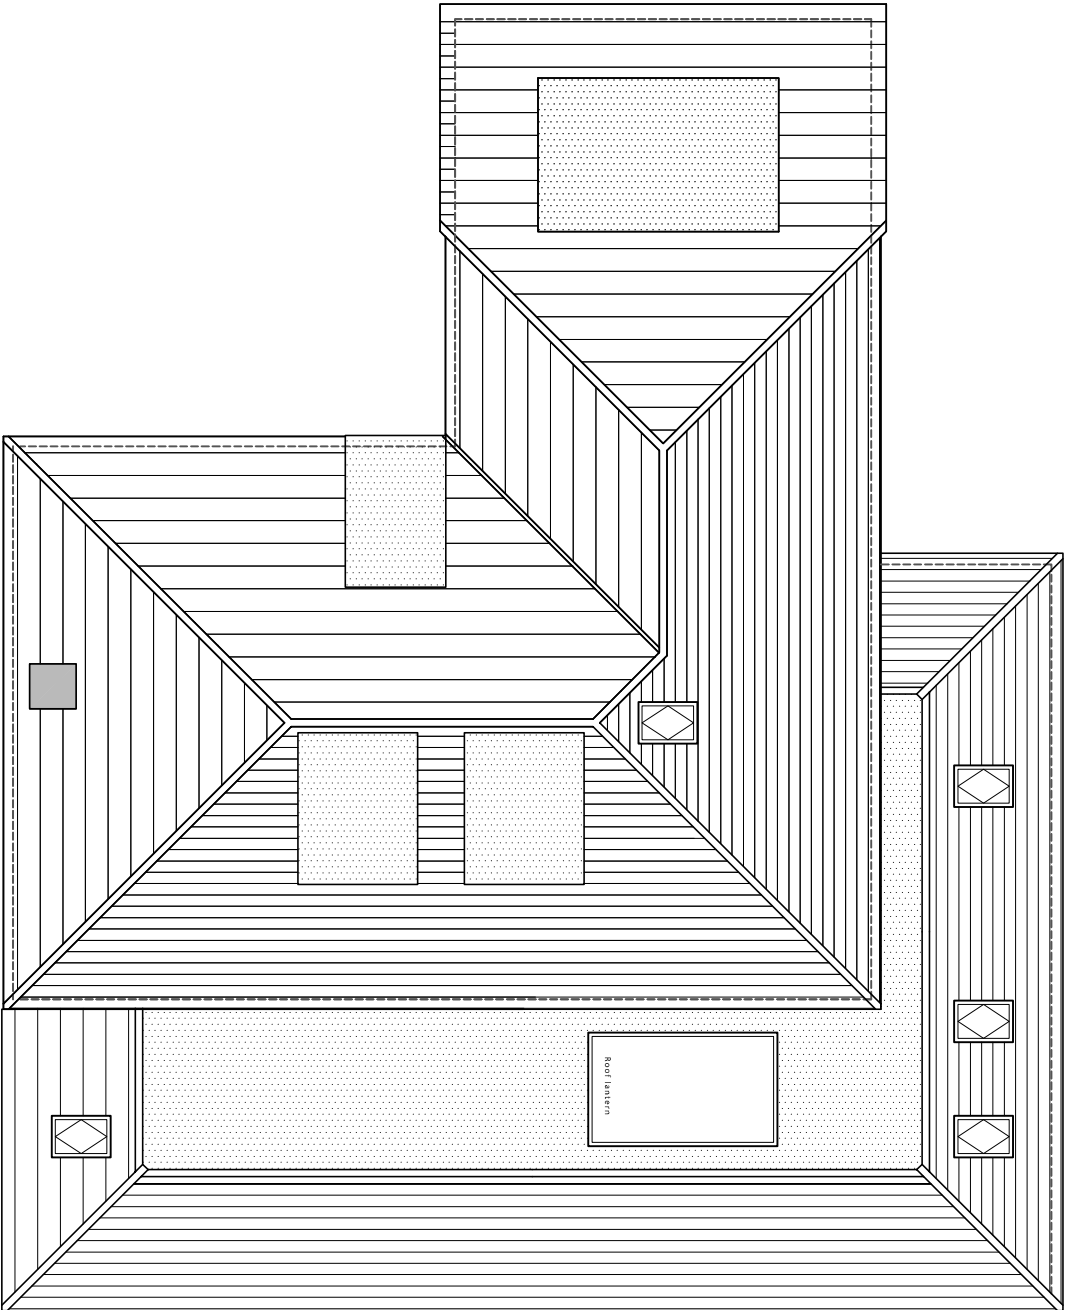

Roof plan

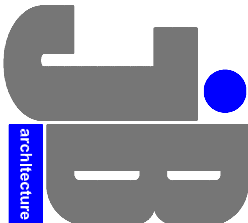

JIMMY BESSANT ARCHITECTURE
TEL: 01243 373620 M: 07769904282
E: jimmy@jb-architecture.co.uk
Web: www.jb-architecture.co.uk

For
MRS & MRS WHITE
Project
**PROPOSED EXTENSIONS & ALTERATIONS
AT 4 SILVER TREES
EMSWORTH,
PO10 7ST**
Title
**PROPOSED SECOND FLOOR PLAN
& ROOF PLAN**

Date	Drawn	Scale	Checked
OCT 2018	JB	As shown @ A3	-
Job Number	Drawing Number	Revision	
PL 228.18	45		