



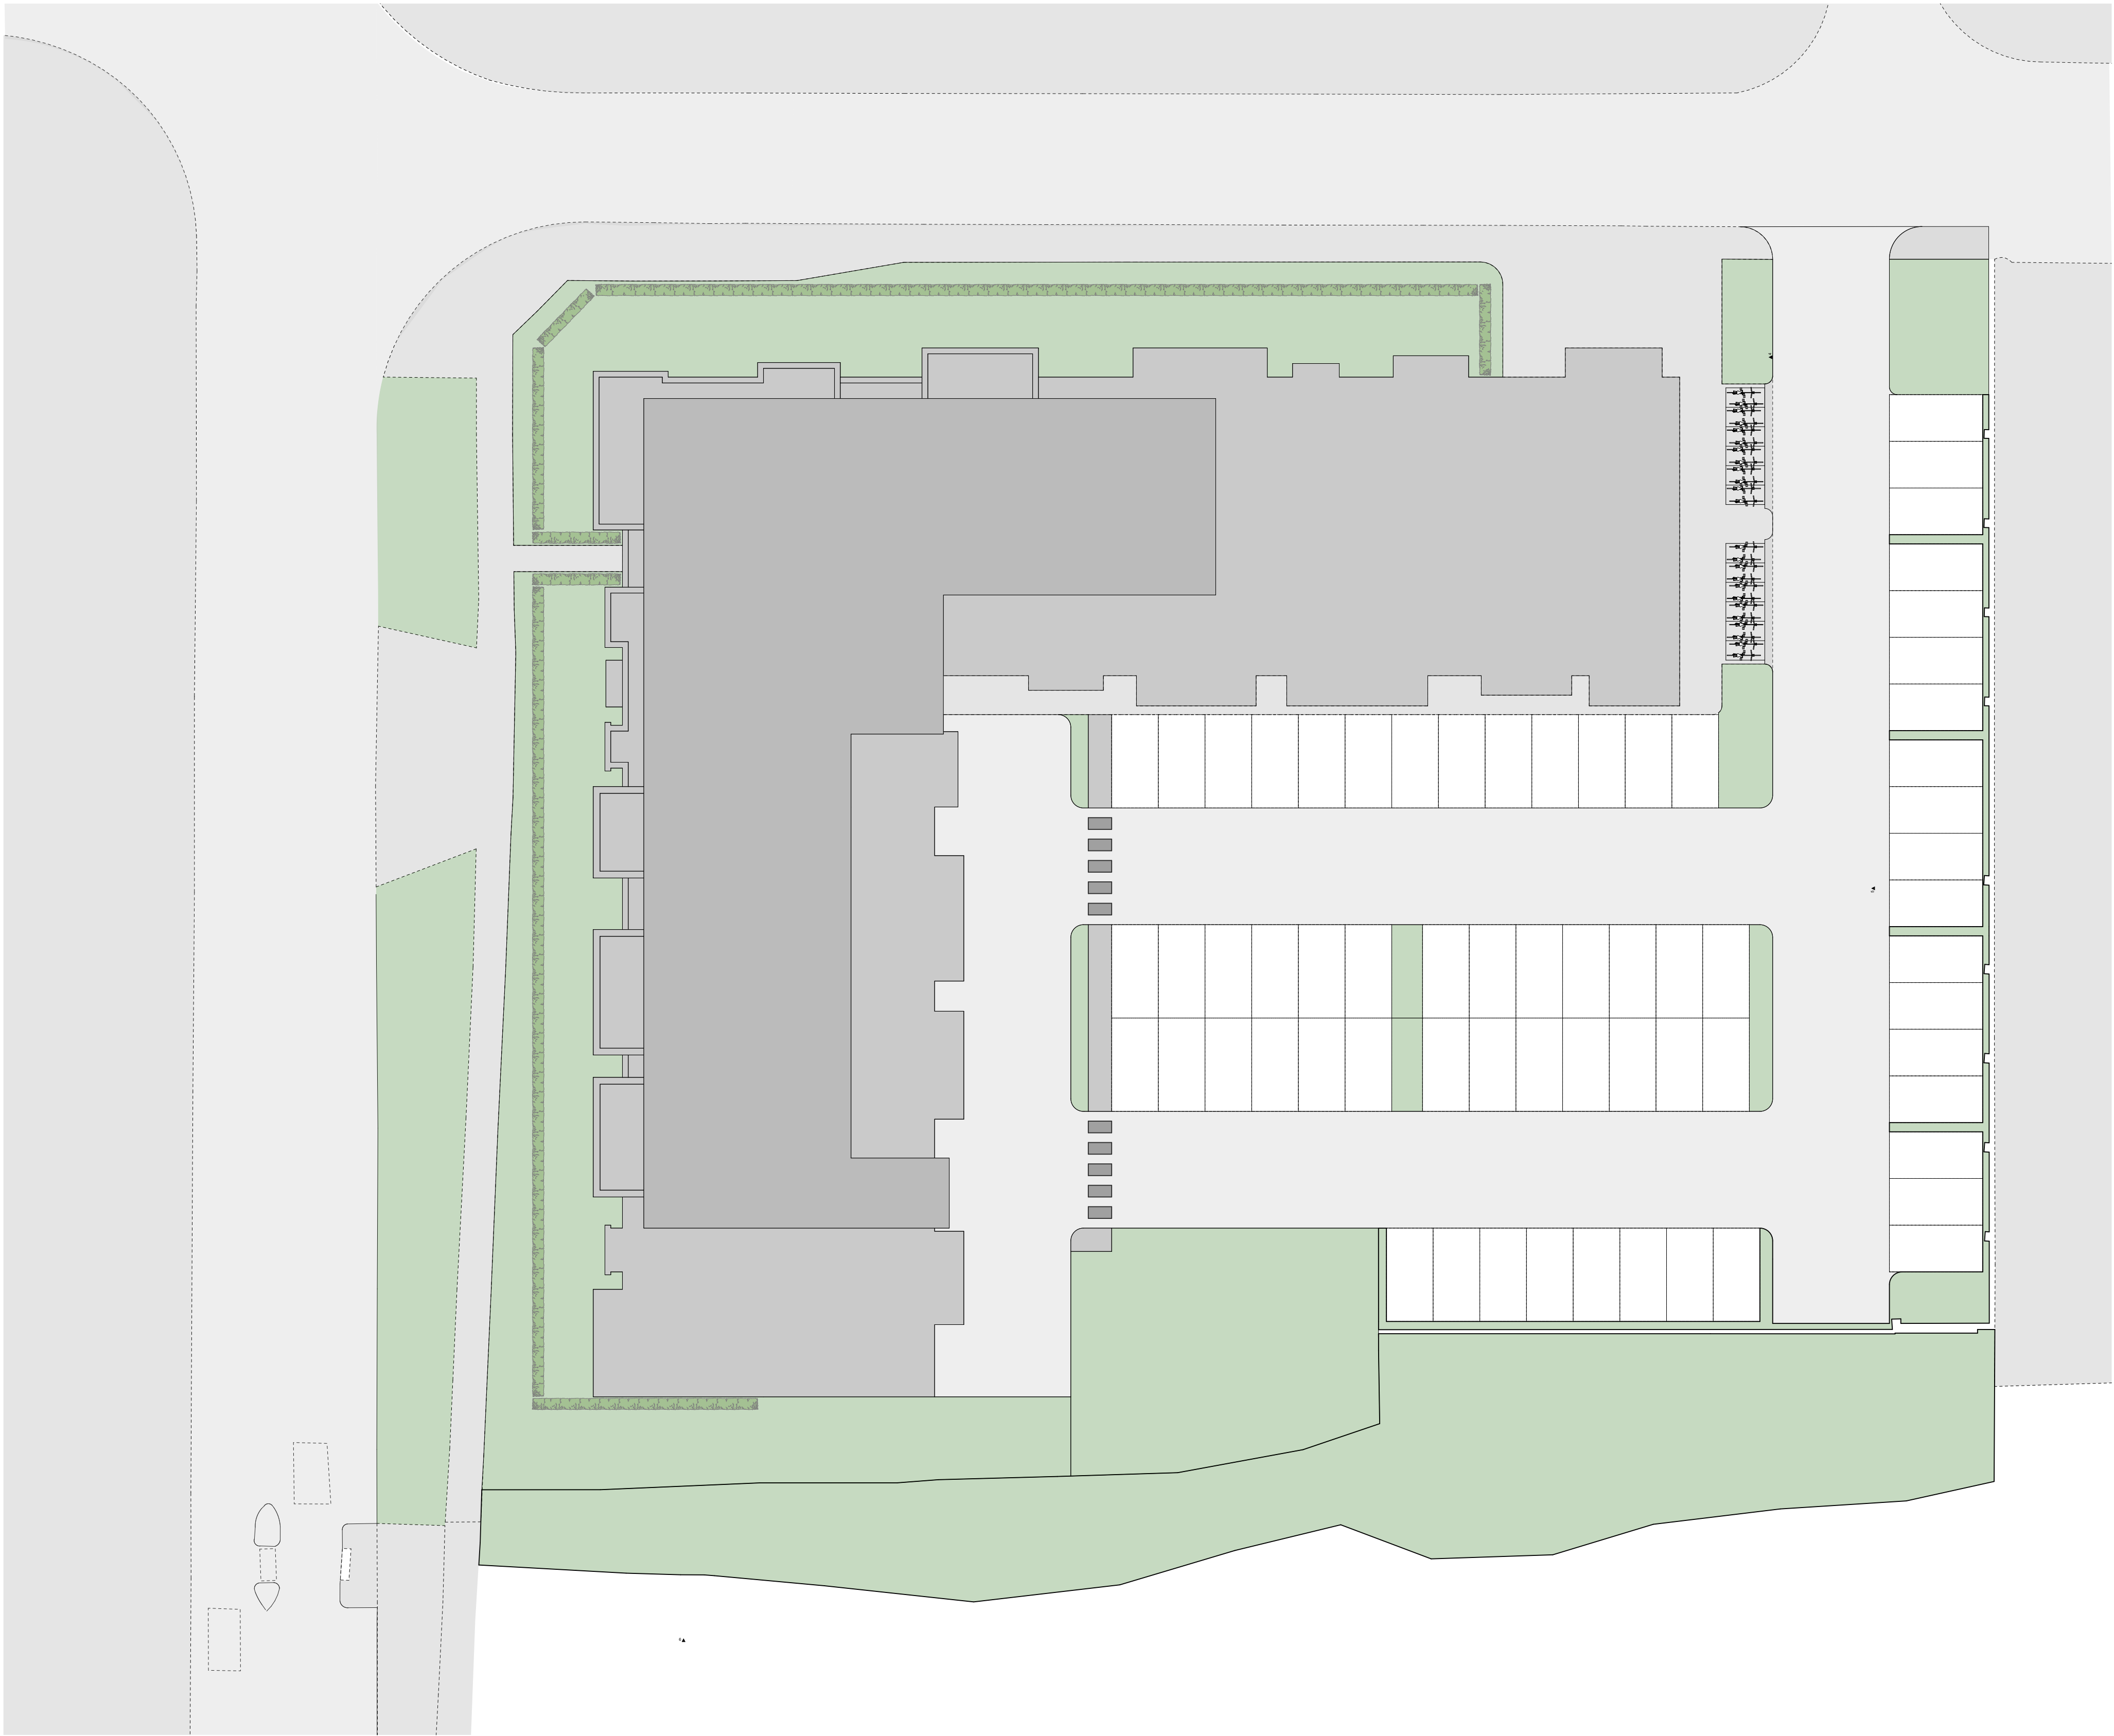

Proposed Roof Plan

1:200

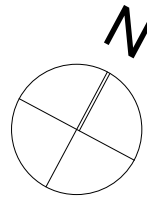

0

100mm @A1

Note: All dimensions to be checked on site by the contractor before fabrication and erection. Figured dimensions to be taken in preference to scaled dimensions. This drawing is the copyright of the architects and must not be reproduced or used without their express consent, except for the purposes of a planning application. Electronic issue of this drawing to be confirmed by paper hard copy only.

revisions & notes:	A	19.10.2018	LMW	Issued to JLL Proposed re-design following planning comments
	B	18.04.2019	JS	

project: **The Southern Cooperative**
222-224 Dunsbury Way
Havant
PO9 5BQ

drawing name: **Proposed Roof Plan**

status: **PLANNING**
date: **February 2018**
scale: **1:200**
drawn: **LMW**



61 South Street, Havant, Hampshire PO9 1BZ
t: 023 9248 2494 f: 023 9248 1152
e: design@pwp-architects.com w: www.pwp-architects.com

Project No. **5264** drawing No. **1206** rev **B**