



PROJECT - House REFURBISHMENT + LOFT CONVERSION.
 CLIENT - Mr + Mrs Sammut.
 ADDRESS - 60 Bedhampton Hill, Havant, Hants, PO9 3TP.
 DRAWINGS - Floor Plans Proposed - Ground and First floor.
 SCALE - Floor Plans 1:50 @ A2.
 DRAWN BY - Tristan Donaldson Carpentry + Construction
 DRAWING N° - Drawing Number 3TP 003. Date - June 2018.

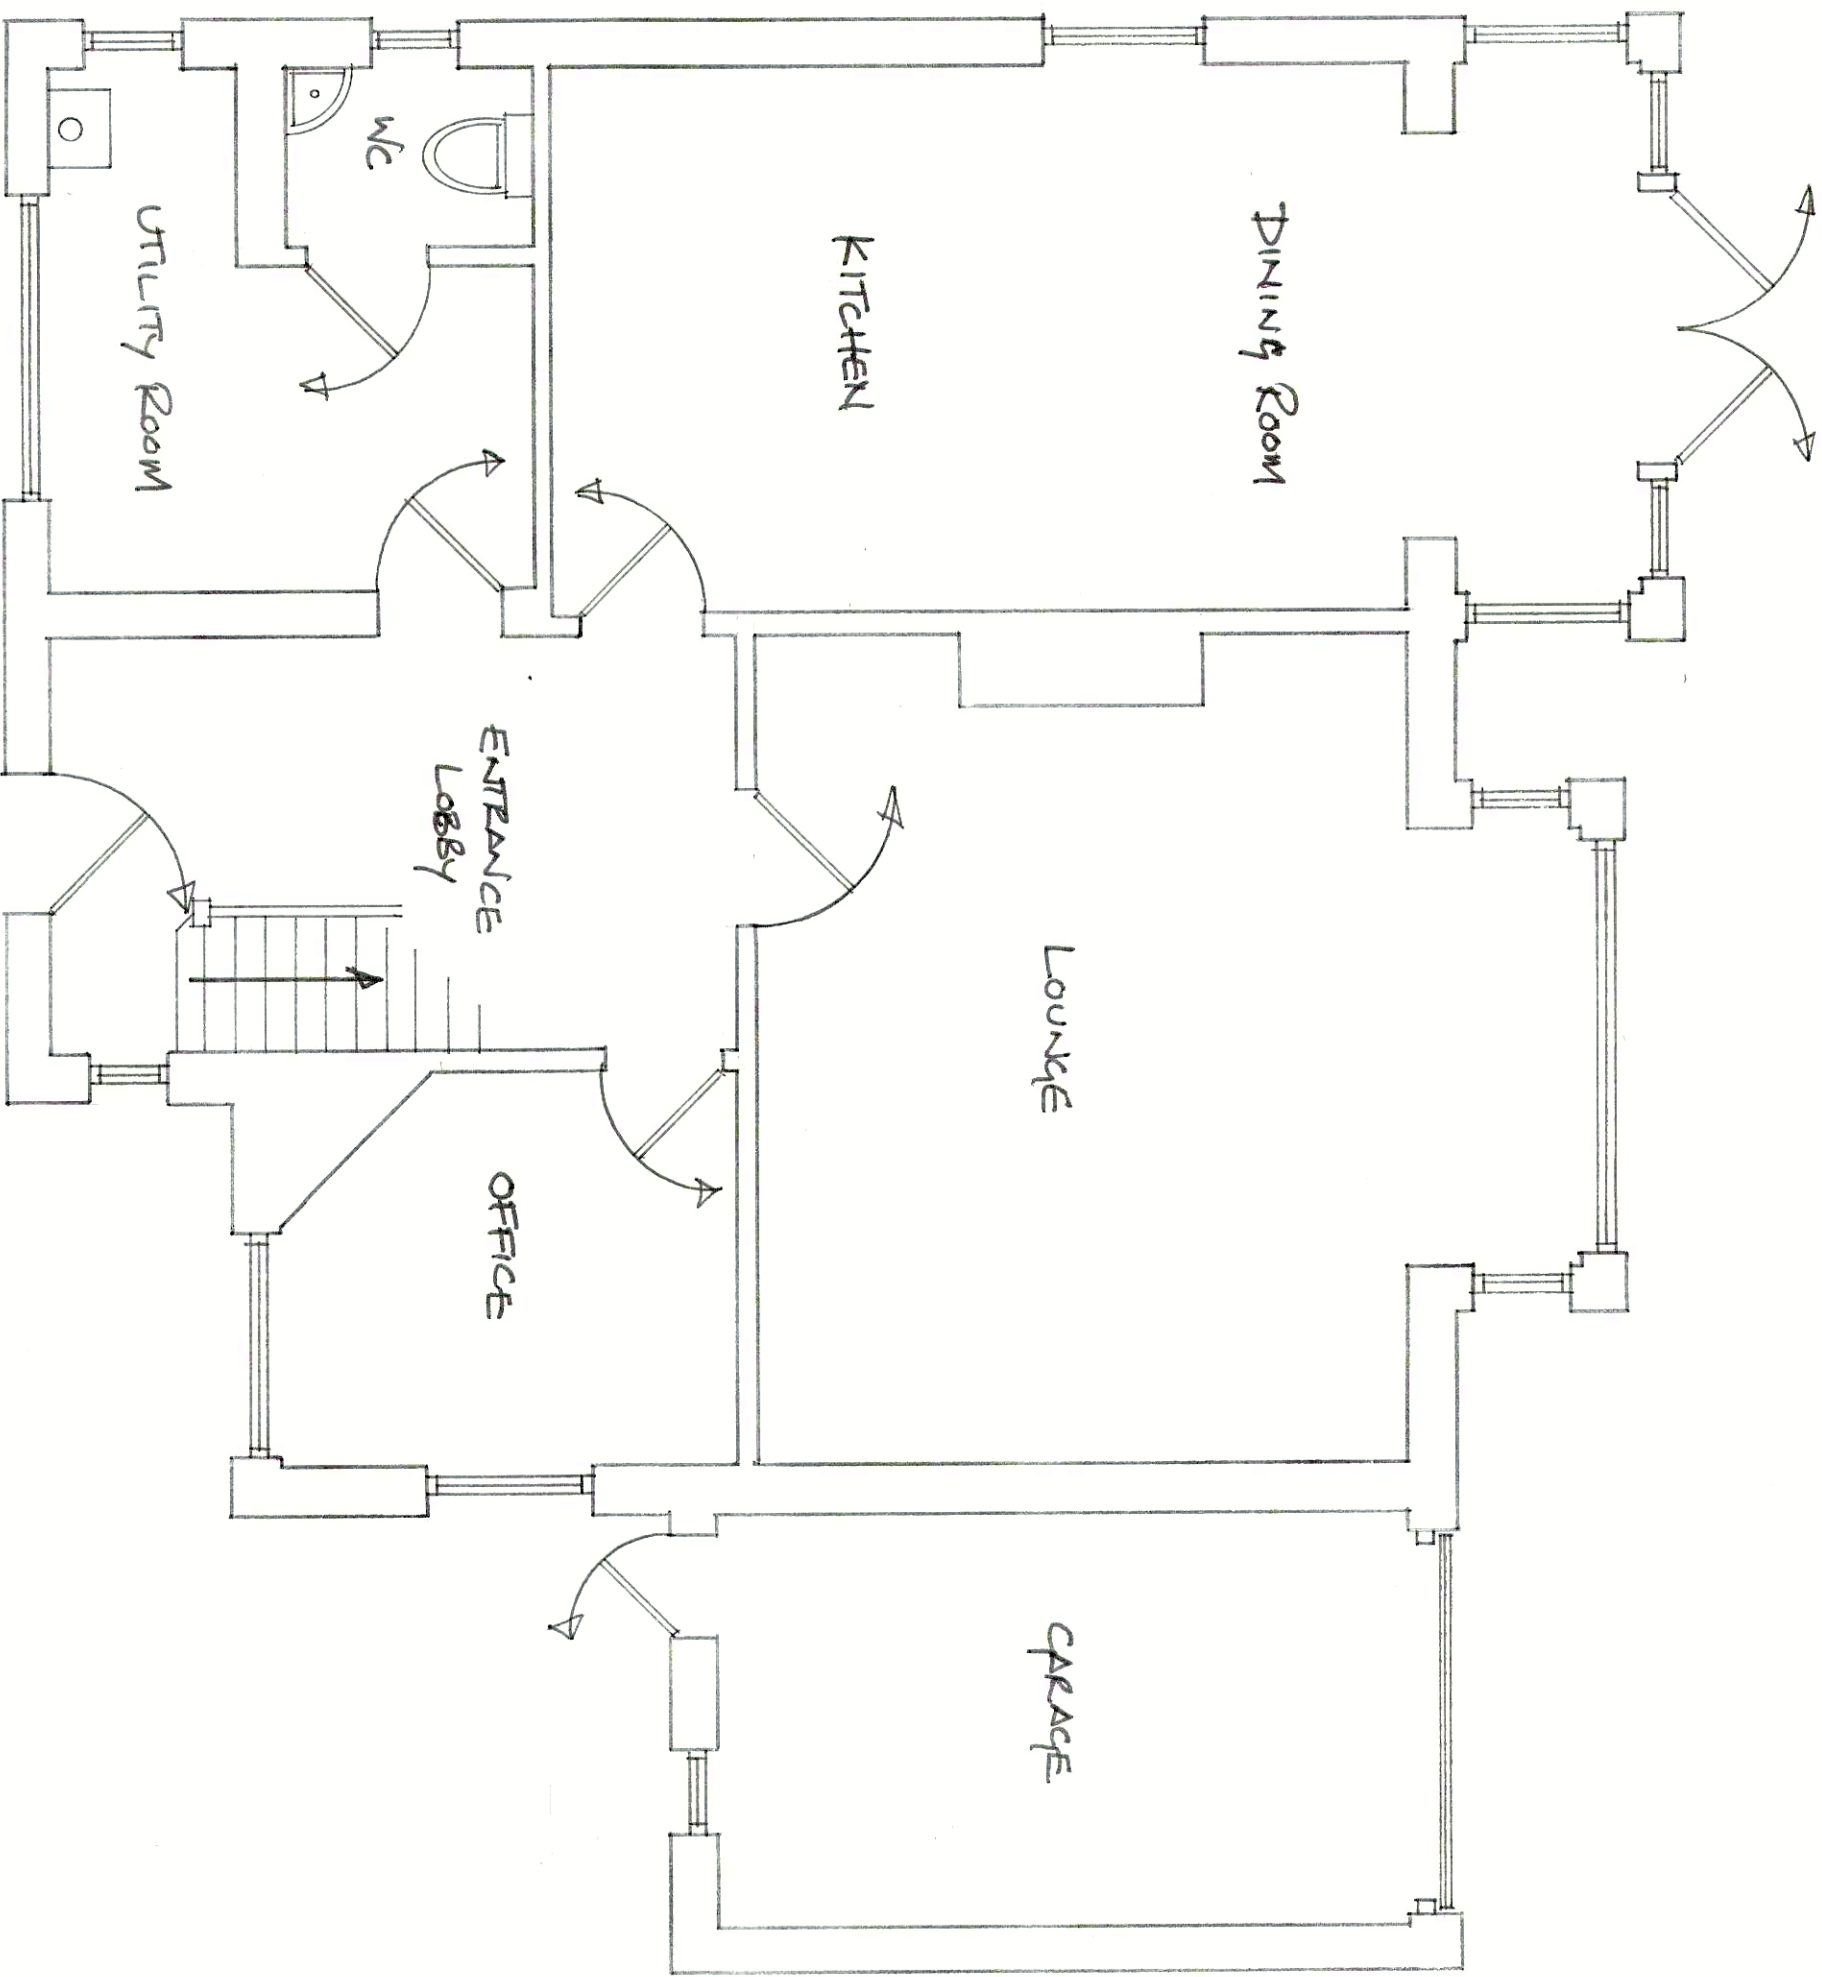

GROUND FLOOR PROPOSED

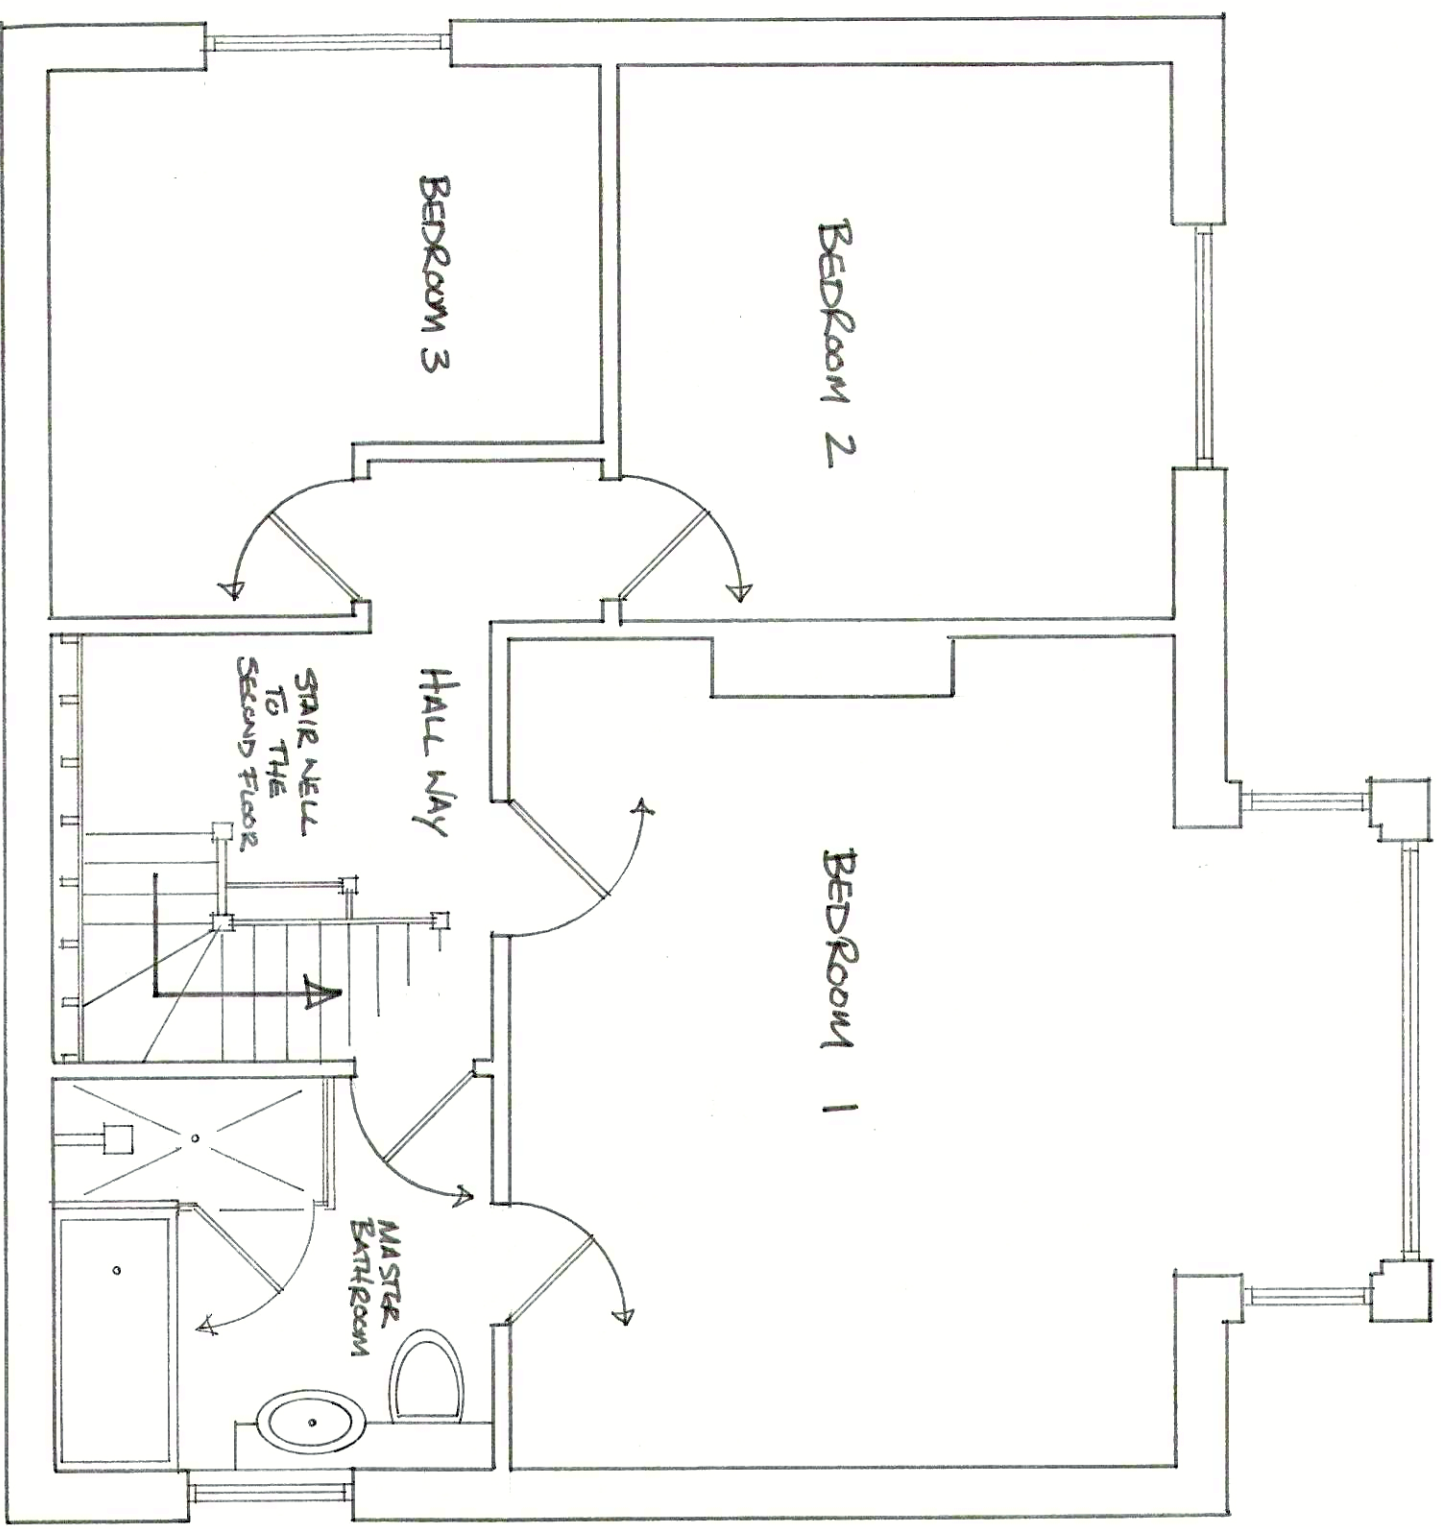

FIRST FLOOR PROPOSED.