





Front Elevation

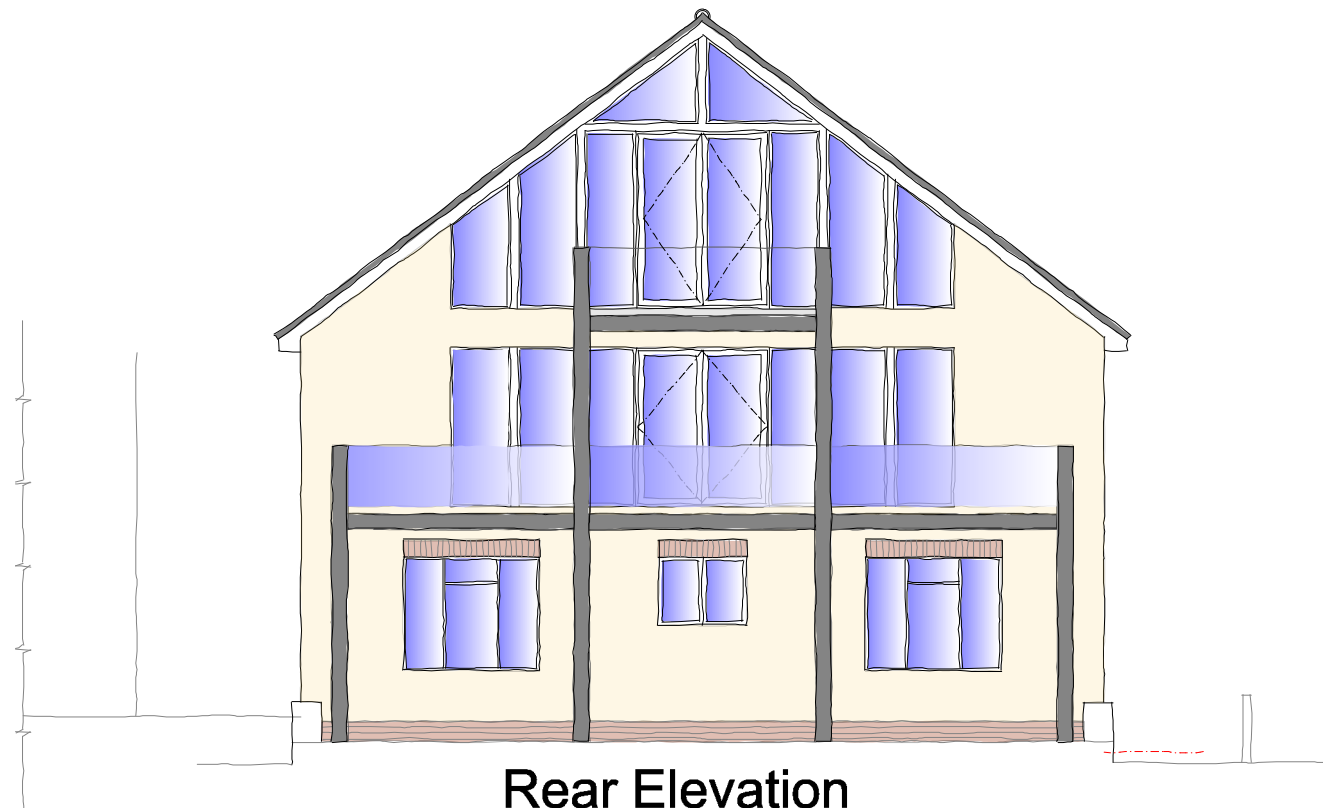

Rear Elevation

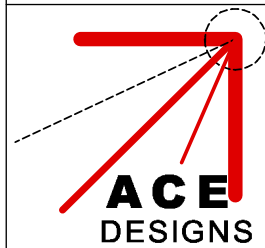

Architectural & Civil Engineering Design
143 Station Road, Liss, Hants. GU33 7AJ
Tel 01730 894988
e-mail:enquiries@acedesigns-ltd.co.uk
www.ace-designs.co.uk

Job Title
**Proposed extension and alterations at
4 Bembridge Drive, Hayling Island**

Drawing Title
**Illustrative Elevations as proposed
Sheet 2 of 2**

Client
Mr & Mrs Adams-Madgwick

Rev	Amendments	Date		
	Scale 1:100 @ A3	Date Mar 19	Designed GG	
	Drawn EV	Checked GG	Approved	
	Job No 190103	Drawing No 190103/11		Rev