



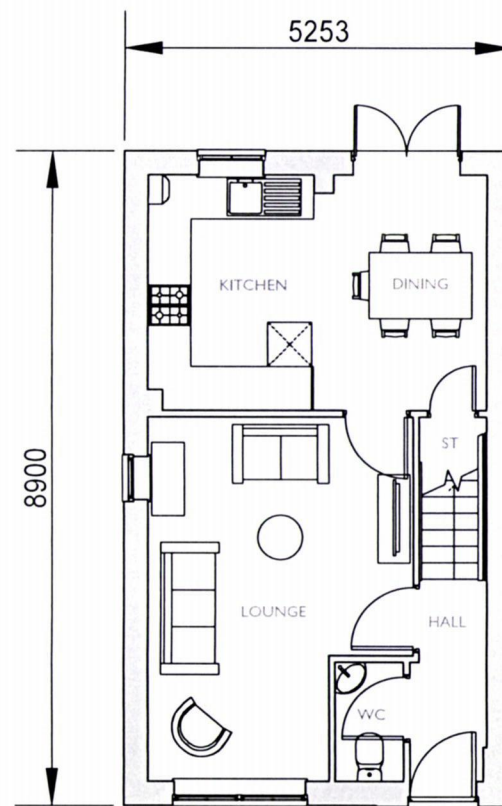


GROUND FLOOR PLAN

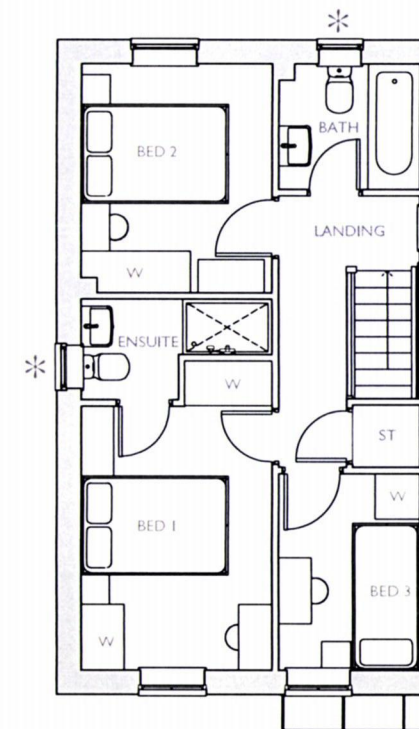

FIRST FLOOR PLAN

* Obscure Glazed Windows

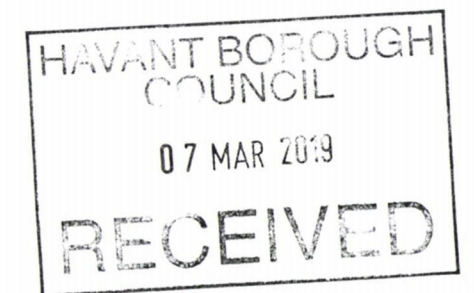


PLOTS 9 (AS), 47 (OPP) & 140 (AS)

3 BED (5 PERSON)
HOUSE
2.0 STOREY
830 SqFt

Project:
HAVANT ROAD,
EMSWORTH
Title:
MAINDSTONE
FLOOR PLANS

Drawn by: RKDB Checked by: MAH

Scale @ A3:

 

Scale 1:100


Date: OCTOBER 2017

Rev Date Drawn Checked
A 19.02.19 RKDB MAH
UPDATED TO LATEST WORKING DRAWINGS.

Drg No: CB_15_105_MA_P03 Rev: A

Client:

BARRATT
HOMES

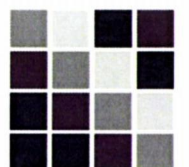

COOPERBAILLIE