




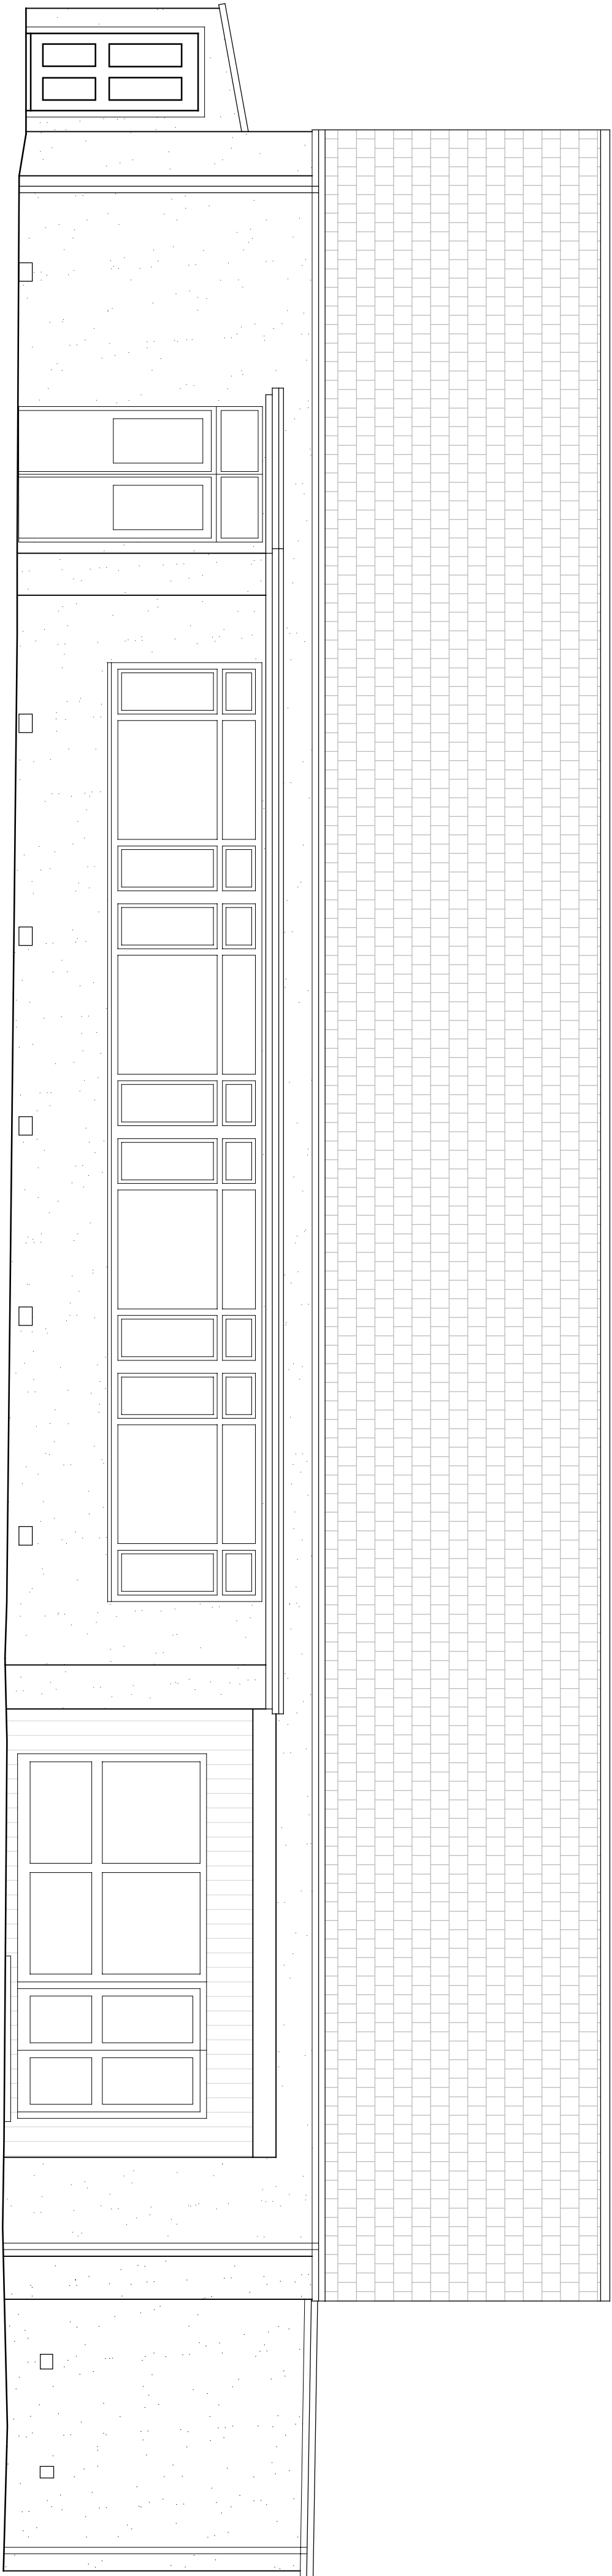


Existing West Elevation.
Scale 1:50

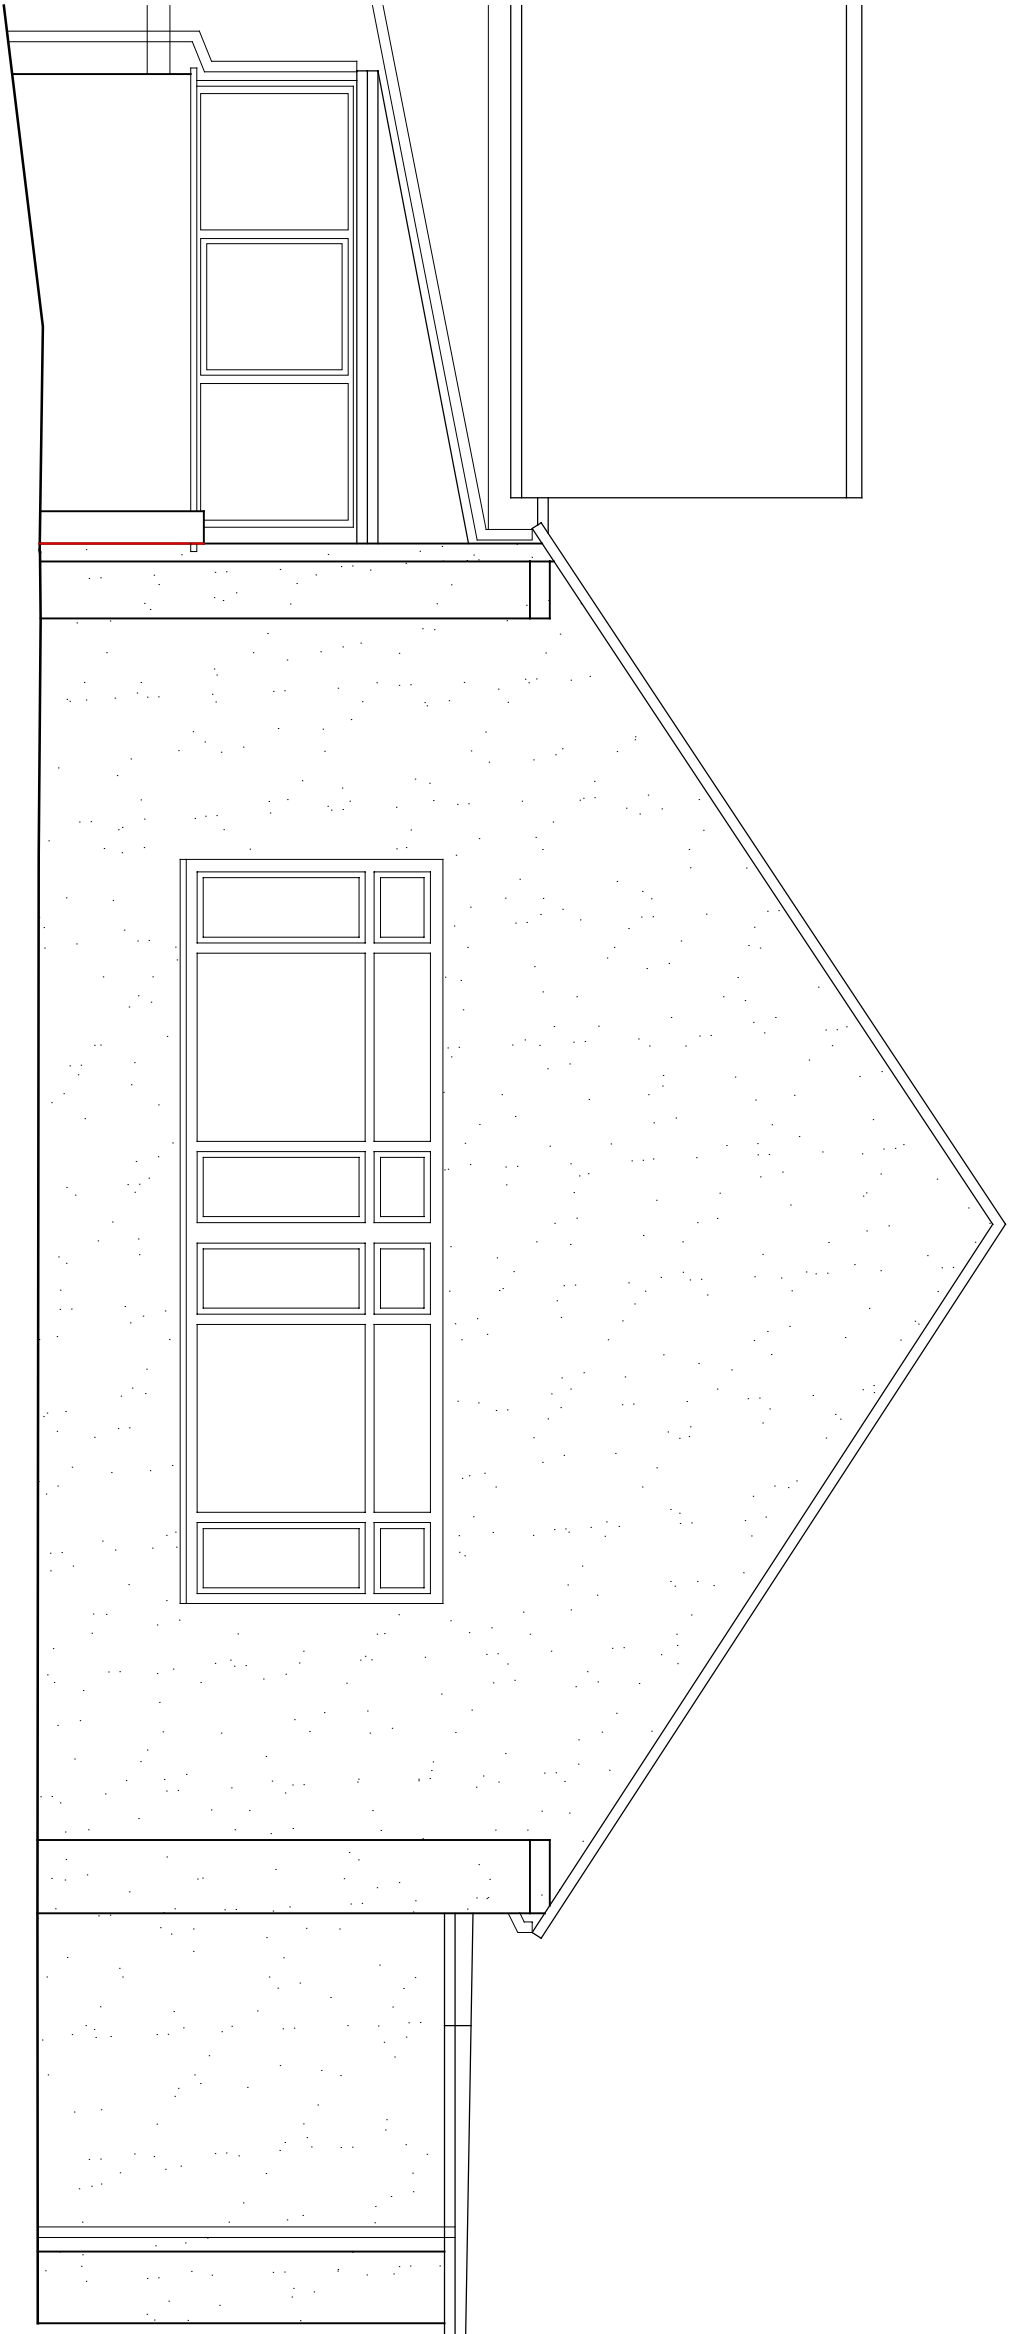

Existing North Part - Elevation.
Scale 1:50

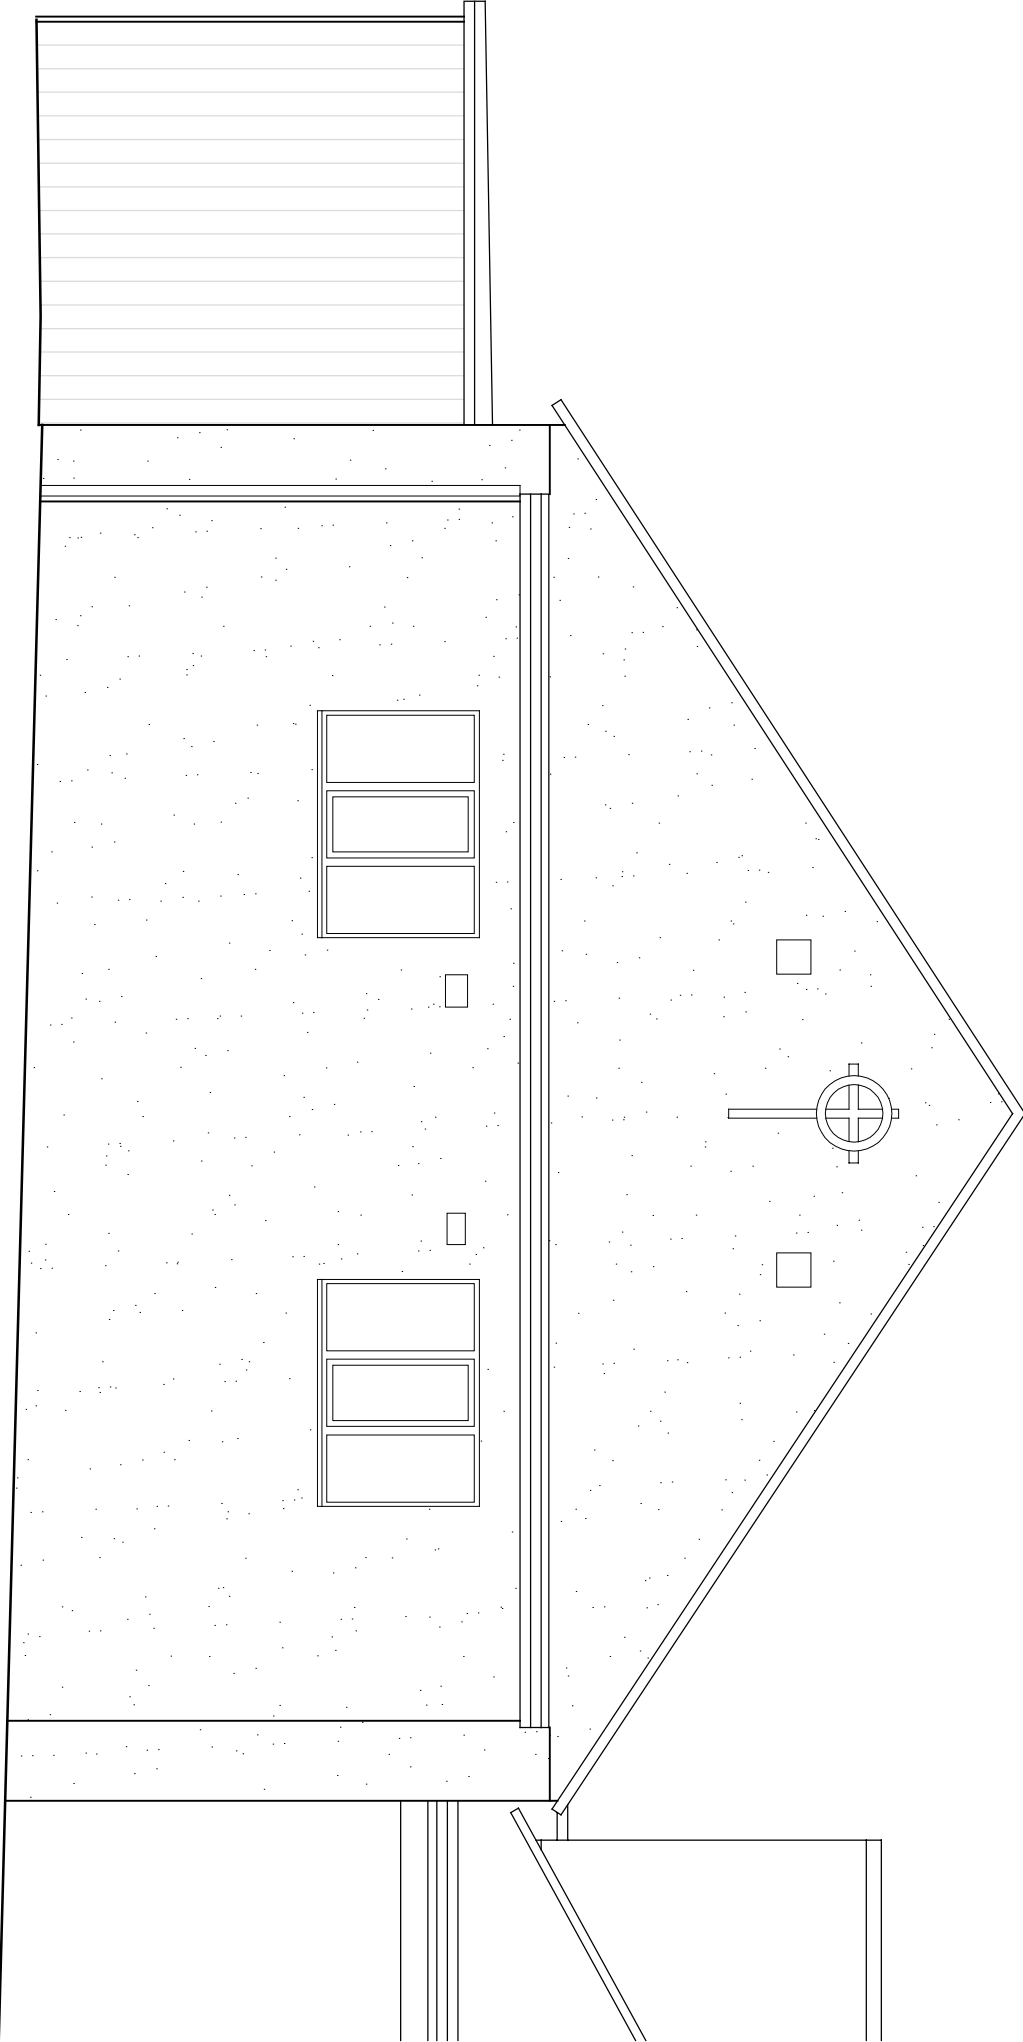

Existing South Part - Elevation.
Scale 1:50

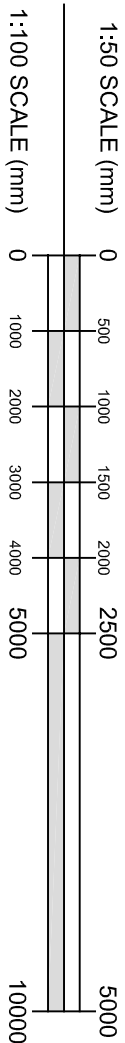

REV	DATE	NOTES	BY
A	18.10.18	Issue changed to HCC Approval	LH

PLANNING APPLICATION

Do not scale from this drawing - all dimensions to be checked on site

the
aed
practice

mail@aedpractice.co.uk www.aedpractice.co.uk

Copyright © The AED Practice Limited (2016)

CHURCH HALL AND MEETING ROOMS
ST JOSEPH CATHOLIC CHURCH,
WEST STREET, HAVANT, PO9 1LP
CHURCH HALL EXISTING ELEVATIONS
Scale: 1:50@A1 Date: 07.06.18
Dwg No: **PD1802/PL07** Rev: **A**