




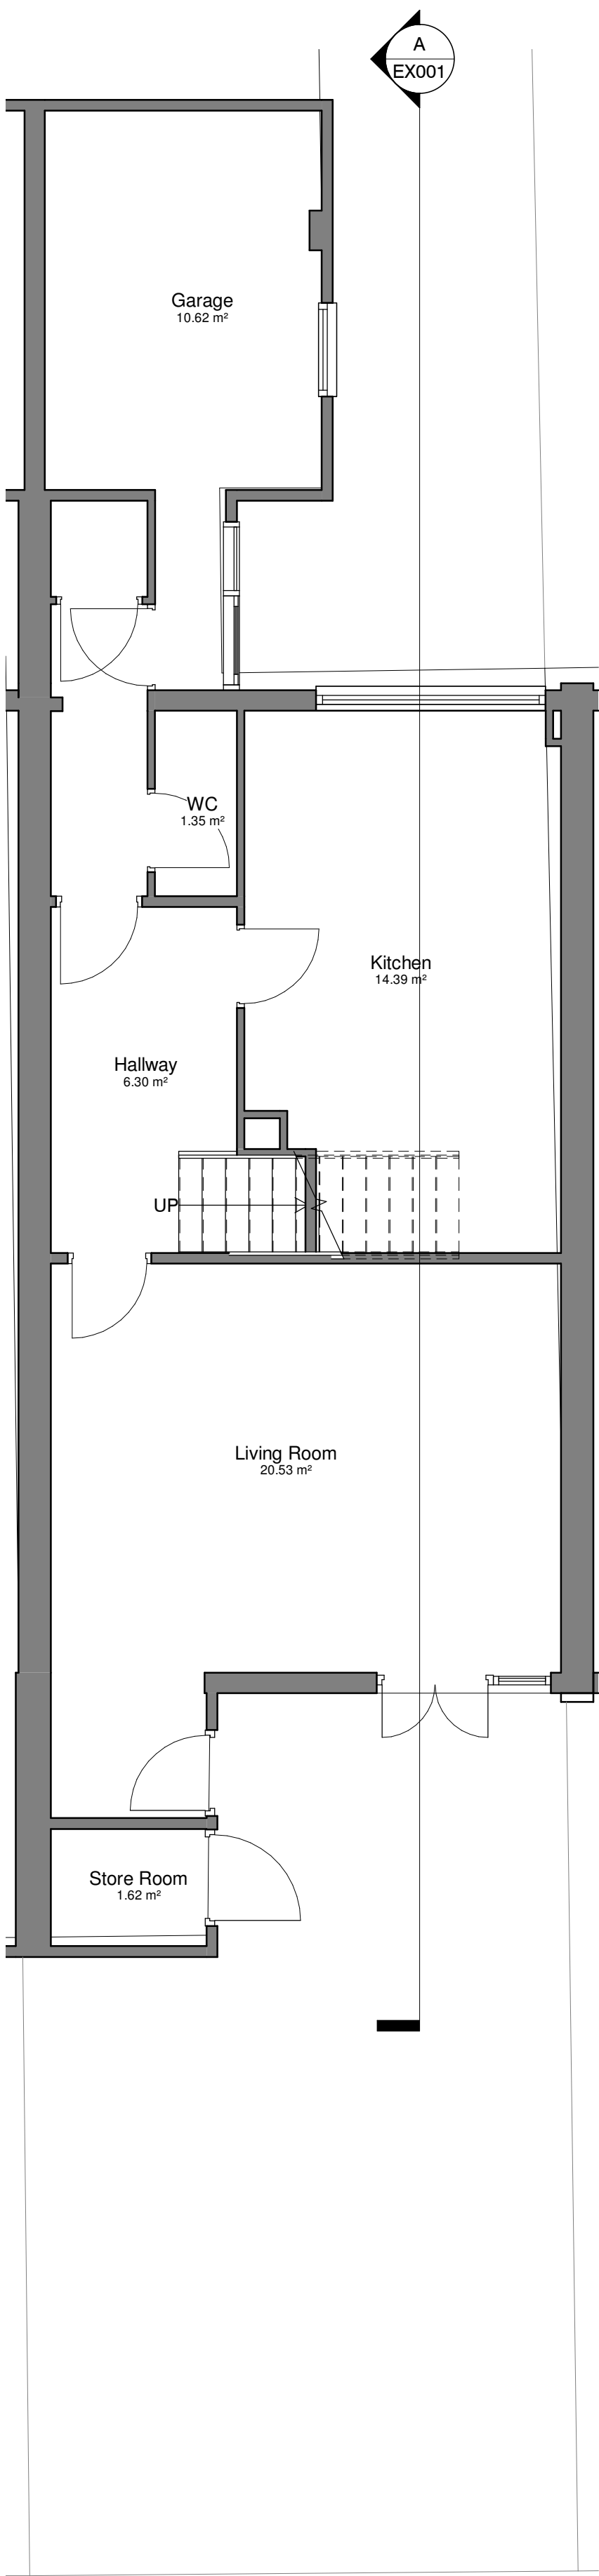


00 Existing Ground Floor Plan
1 : 50

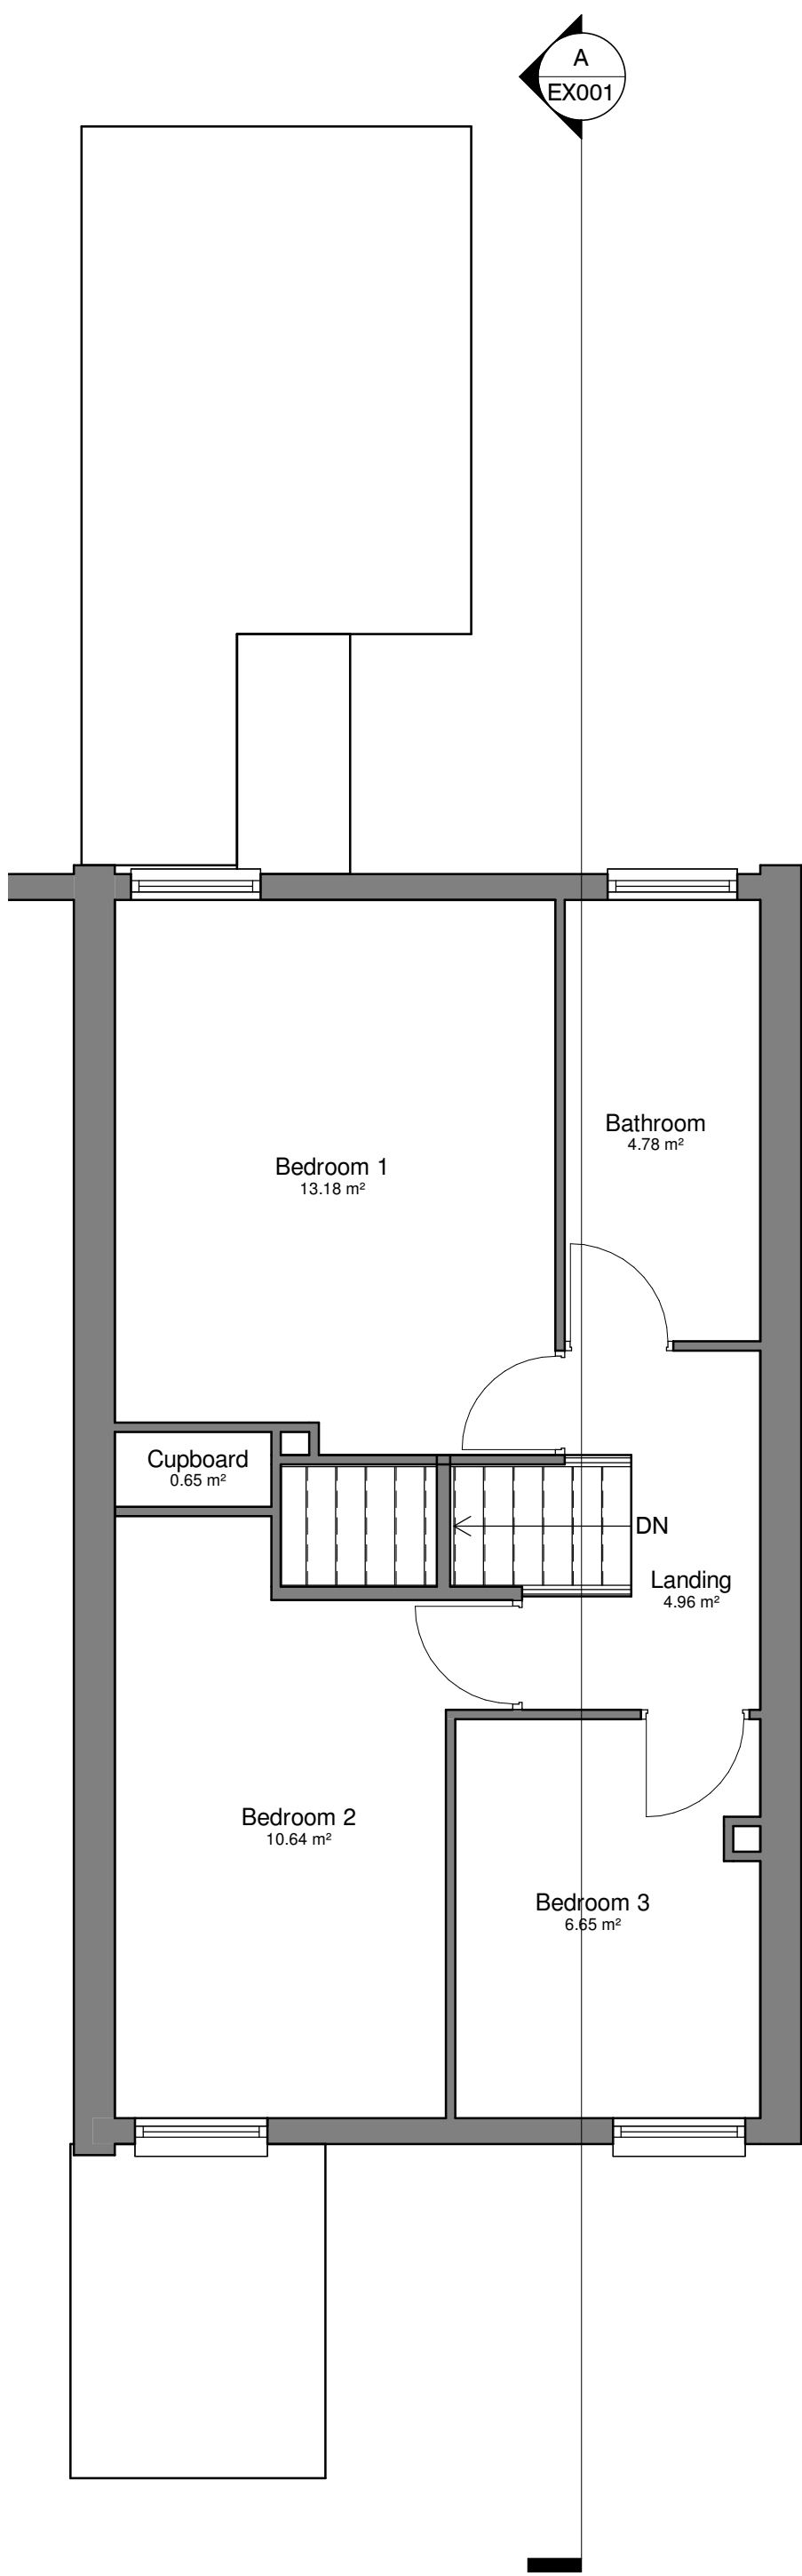


01 Existing First Floor Plan
1 : 50

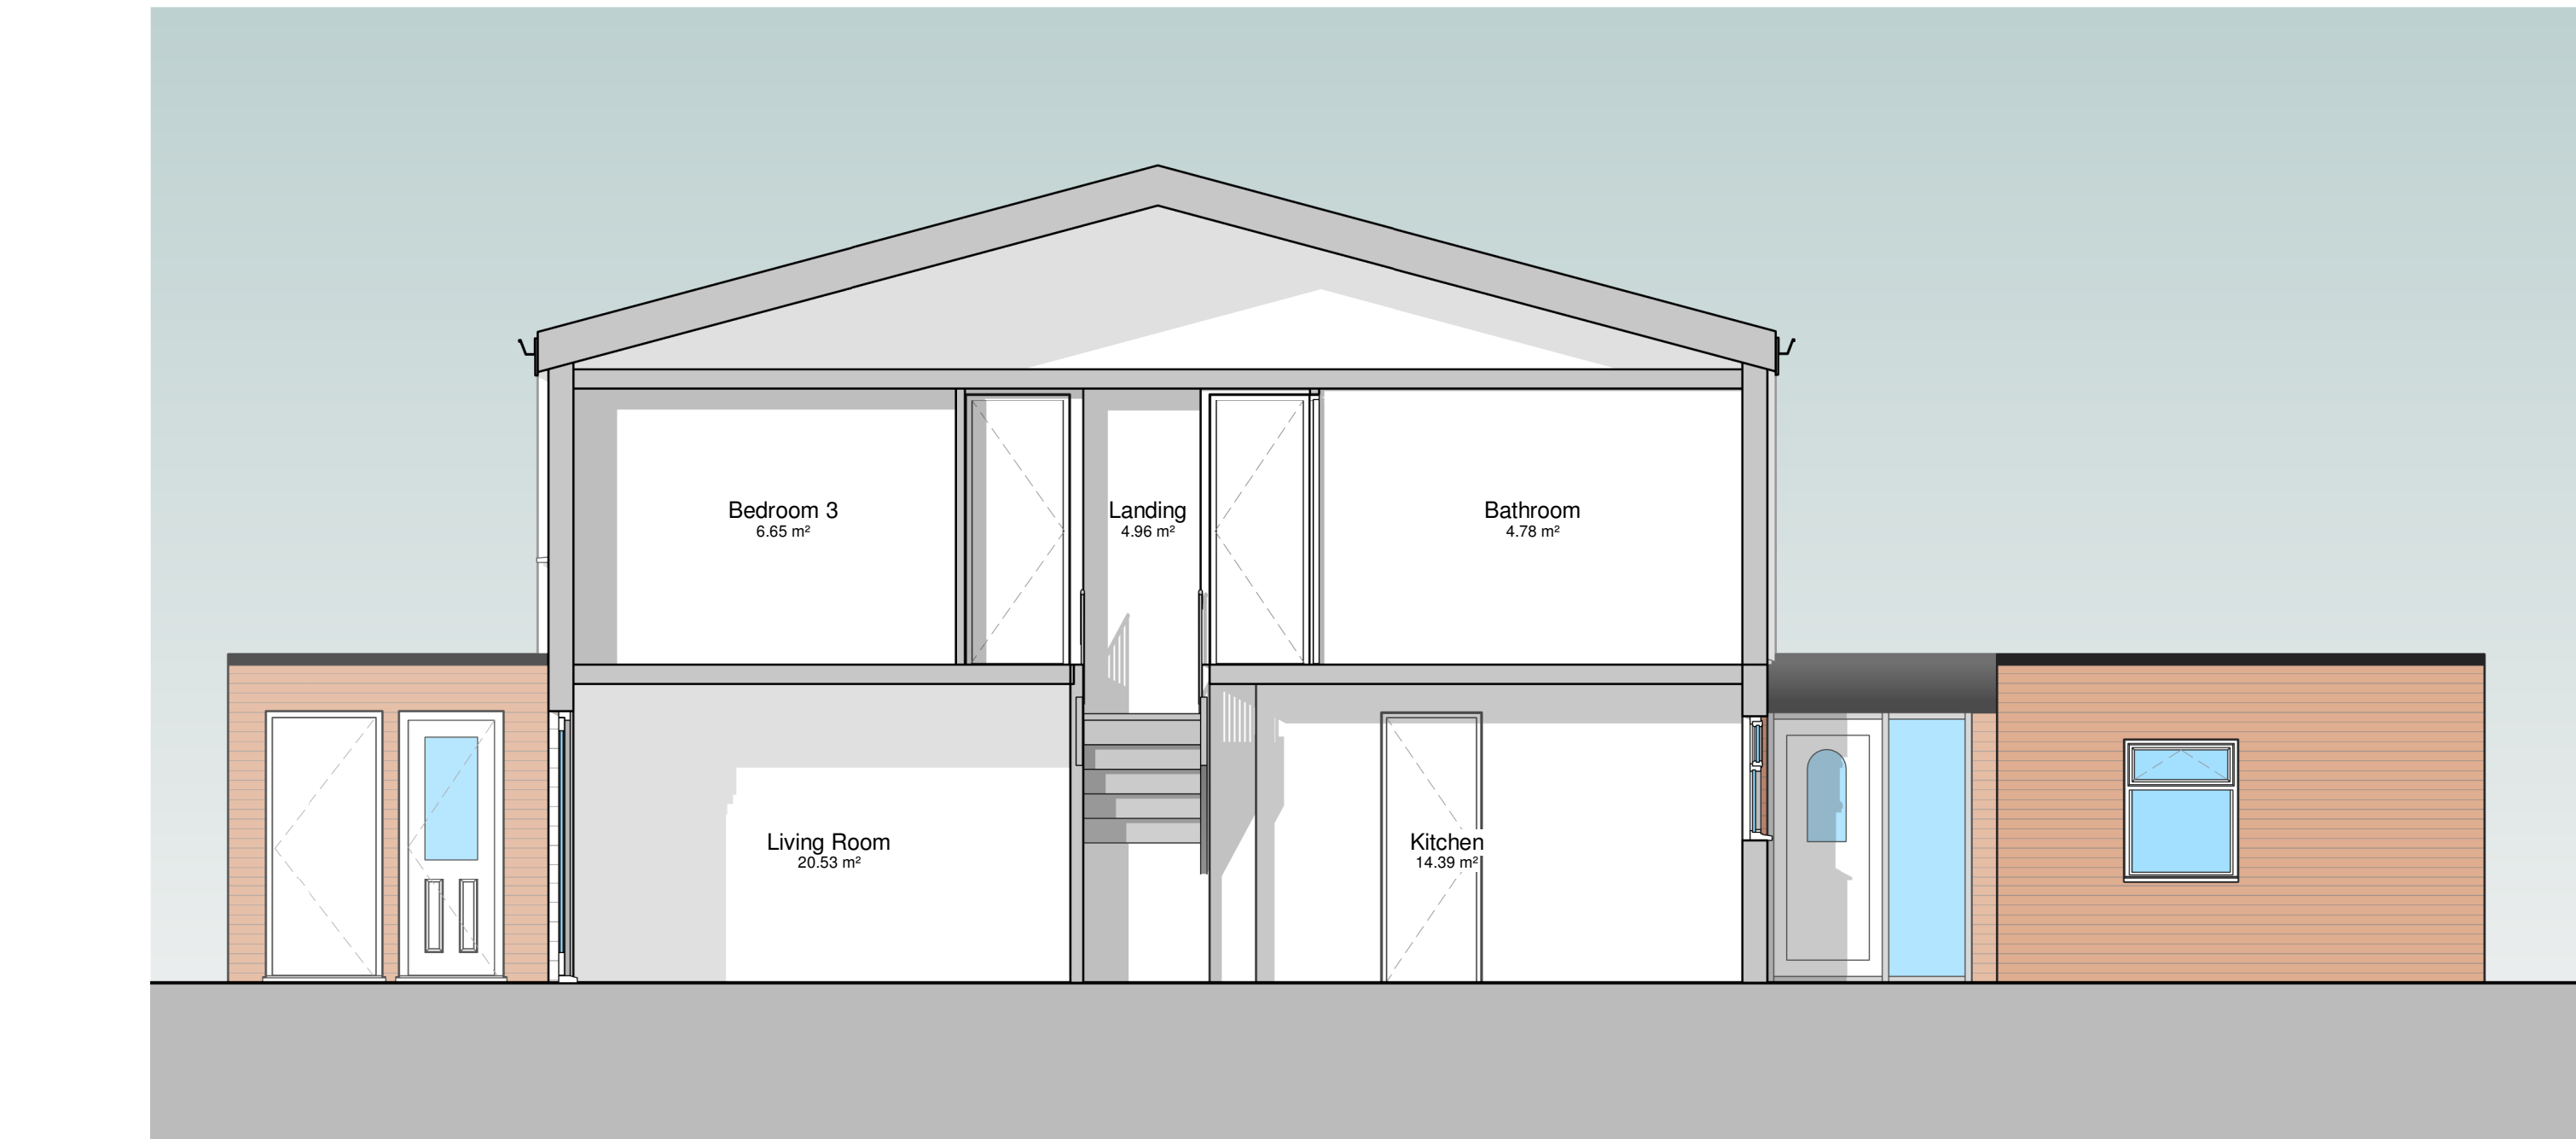

Section A
1 : 50

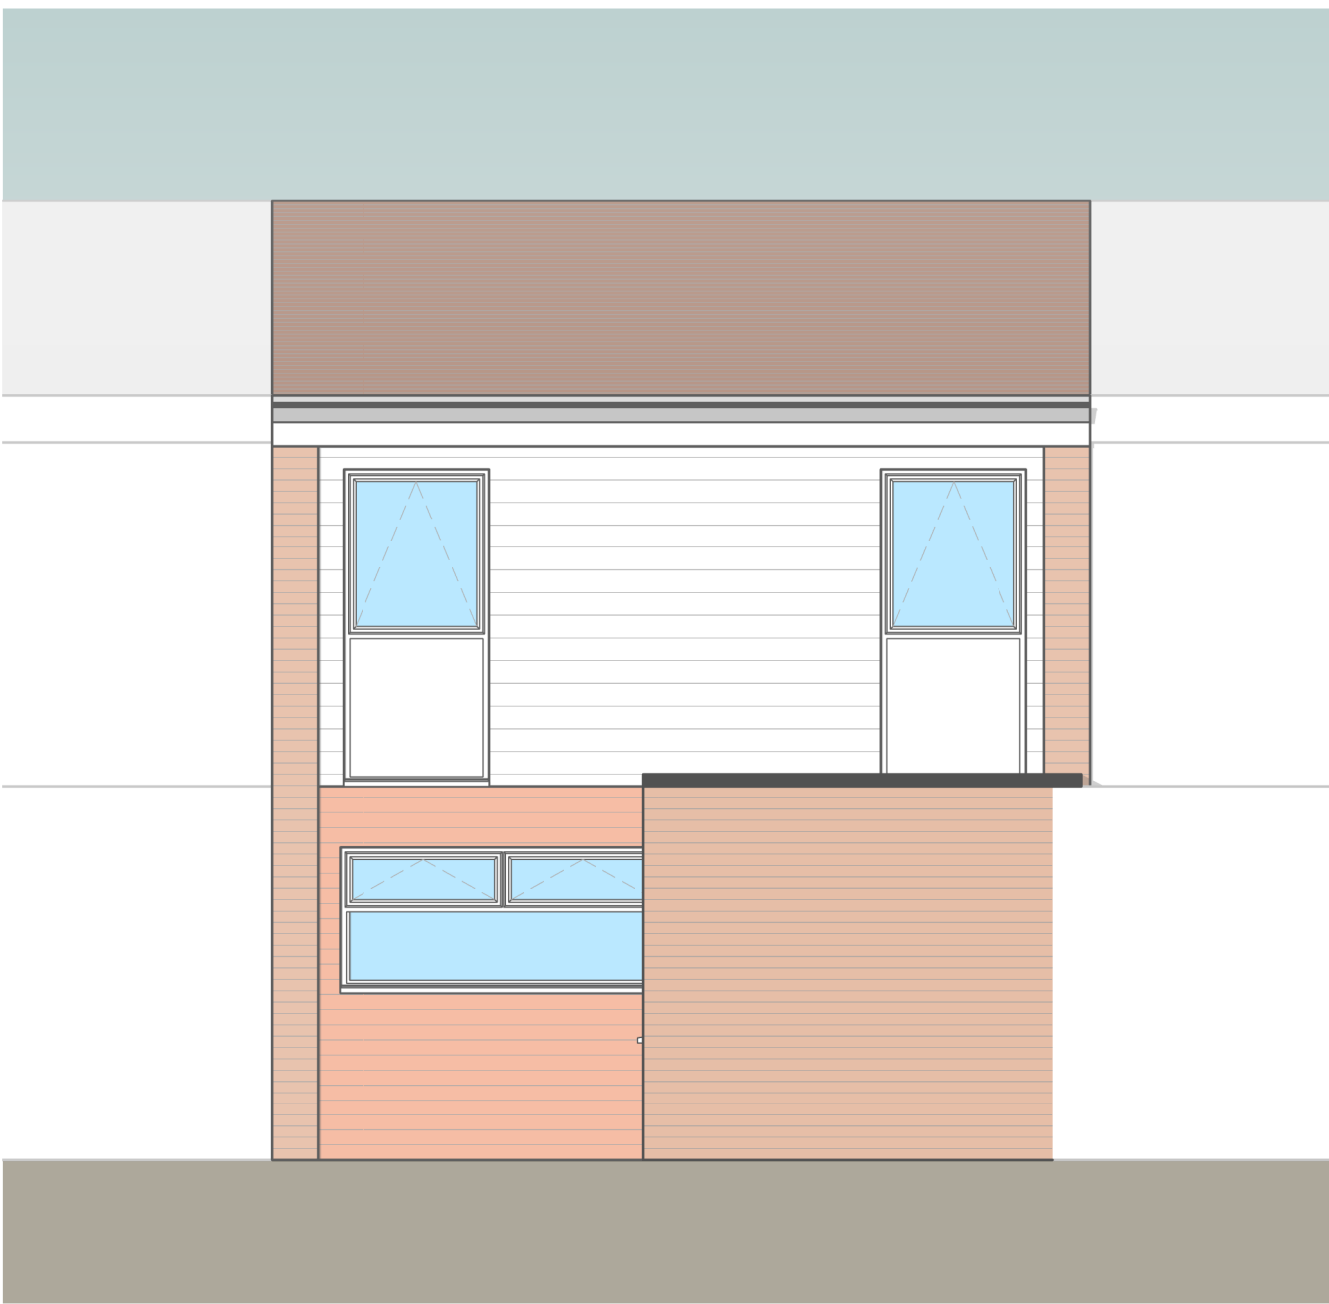


Existing North Elevation
1 : 50

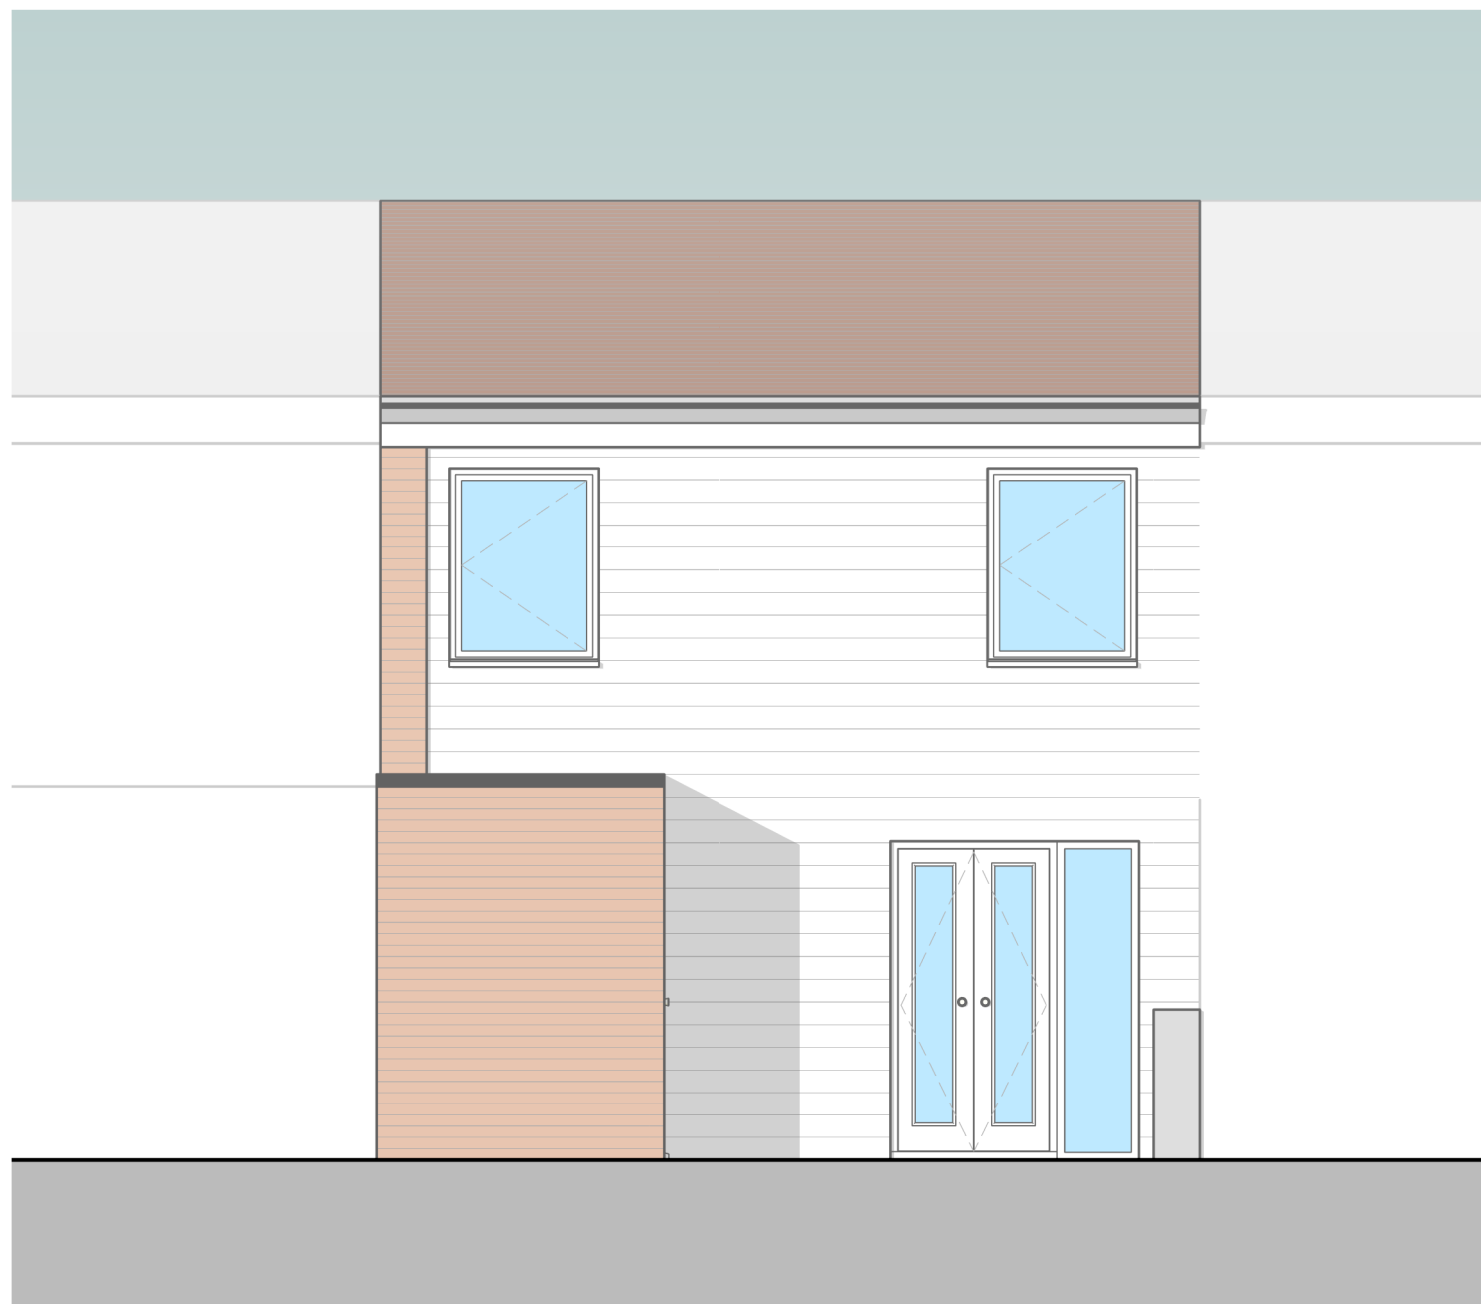

Existing South Elevation
1 : 50


Responsibility is not accepted for errors made by others in scaling from this drawing.
All construction information should be taken from figured dimensions only.

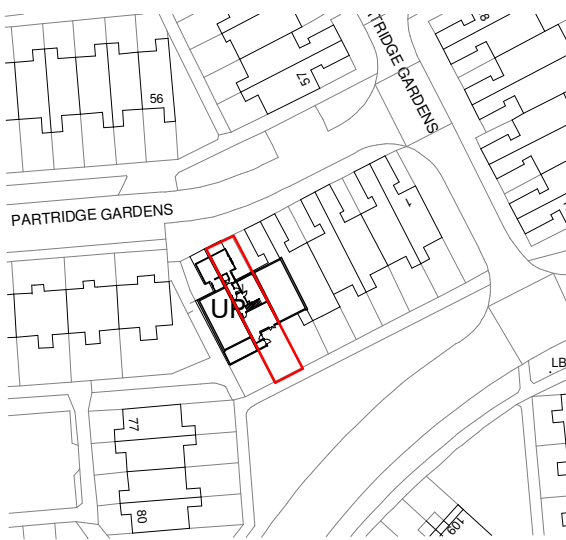

Site Location Plan
1 : 1250



Site Block Plan
1 : 500

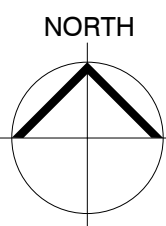

S0 A 19/01/2019 First Issue

STATUS	REV	DATE	DESCRIPTION
CONSULTANT			

Arch Tech Group.

Architectural Design & Technology

CLIENT NAME	ORIGINATOR NO
Mr & Mrs Tait	ATG

PROJECT
7 Partridge Gardens
Waterlooville
PO8 9XG

DRAWING TITLE
Plans As Existing

SUITABILITY STATUS	As SCALE
S0 Work in Progress	indicated @ A1

PROJECT ORIGINATOR ZONE LEVEL TYPE ROLE CLASS	REVISION
18005-ATG-00-ZZ-DR-A-ZZ-EX001	A