
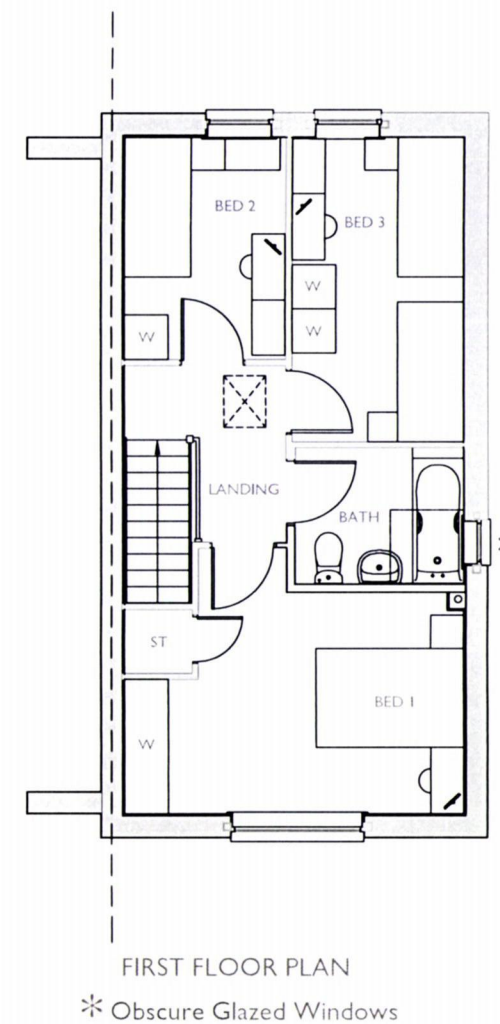


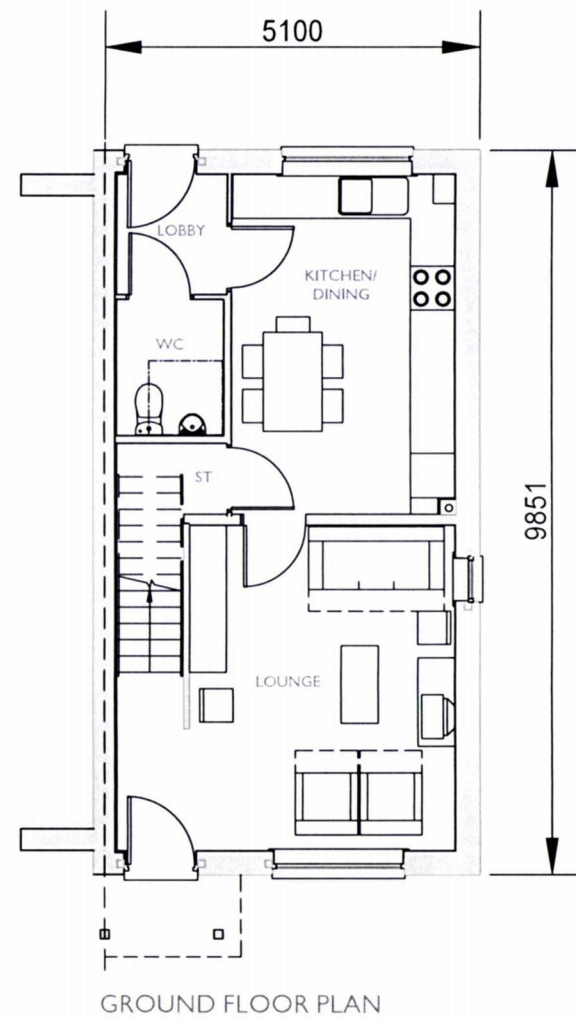

PLOT 68 (AS)


3 BED (5 PERSON)
HOUSE
2.0 STOREY
926 SqFt

Project: HAVANT ROAD,
EMSWORTH

Title: TYPE 52
FLOOR PLANS

Drawn by: RKDB Checked by: MAH

Scale @ A3:

 

Scale 1:100

Date: OCTOBER 2017

Rev	Date	Drawn	Checked
A	15.02.19	RKDB	MAH

UPDATED TO LATEST LAYOUT

Drg No: CB_I5_I05_T52_P01 Rev: A

Client:

