



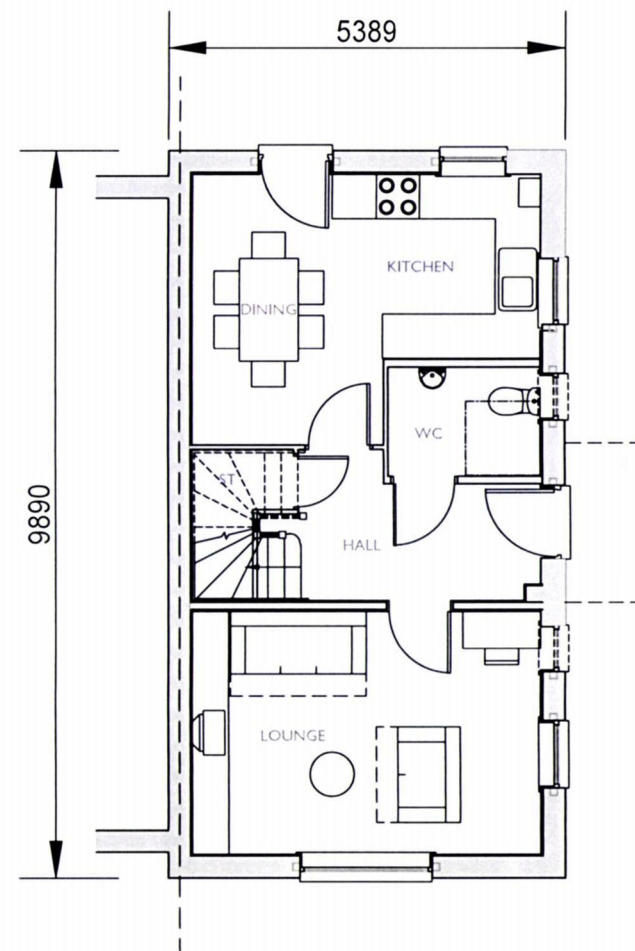


GROUND FLOOR PLAN

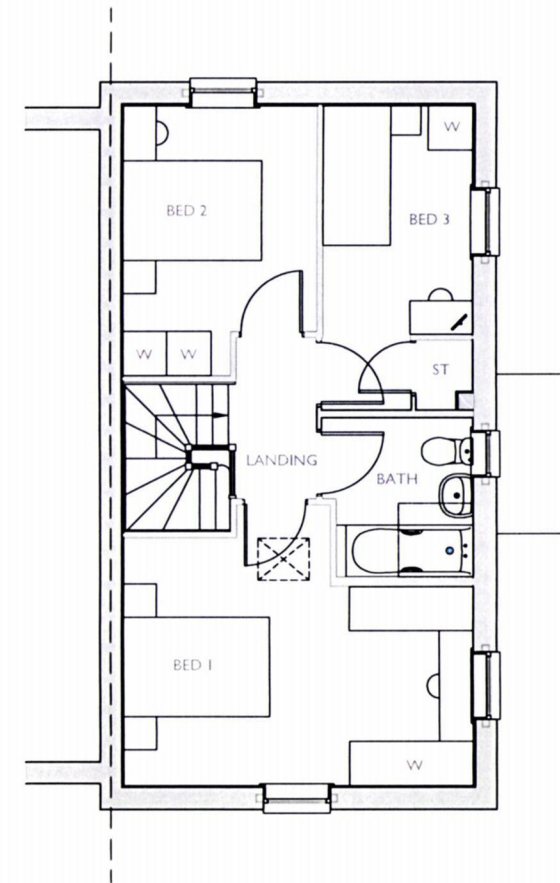

FIRST FLOOR PLAN

* Obscure Glazed Windows

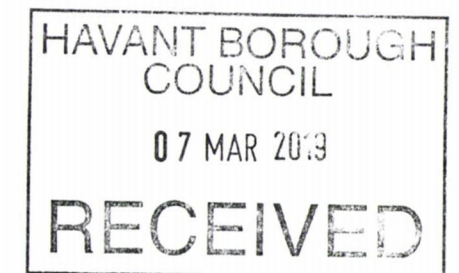

PLOTS 1 (AS), 7 (OPP), 30 (AS),
37 (OPP), 89 (AS), 95 (OPP) &
129 (OPP)

3 BED (5 PERSON)
HOUSE
2.0 STOREY
958 SqFt

Project:
HAVANT ROAD,
EMSWORTH
Title:
TYPE 55
FLOOR PLANS

Drawn by: RKDB Checked by: MAH

Scale @ A3:
0 1 2 3 4 5m
Scale 1:100

Date: OCTOBER 2017

Rev	Date	Drawn	Checked
B	15.02.19	RKDB	MAH

UPDATED TO LATEST LAYOUT

Drg No: CB_I5_I05_T55_P01 Rev: B

Client:


BARRATT
HOMES

