




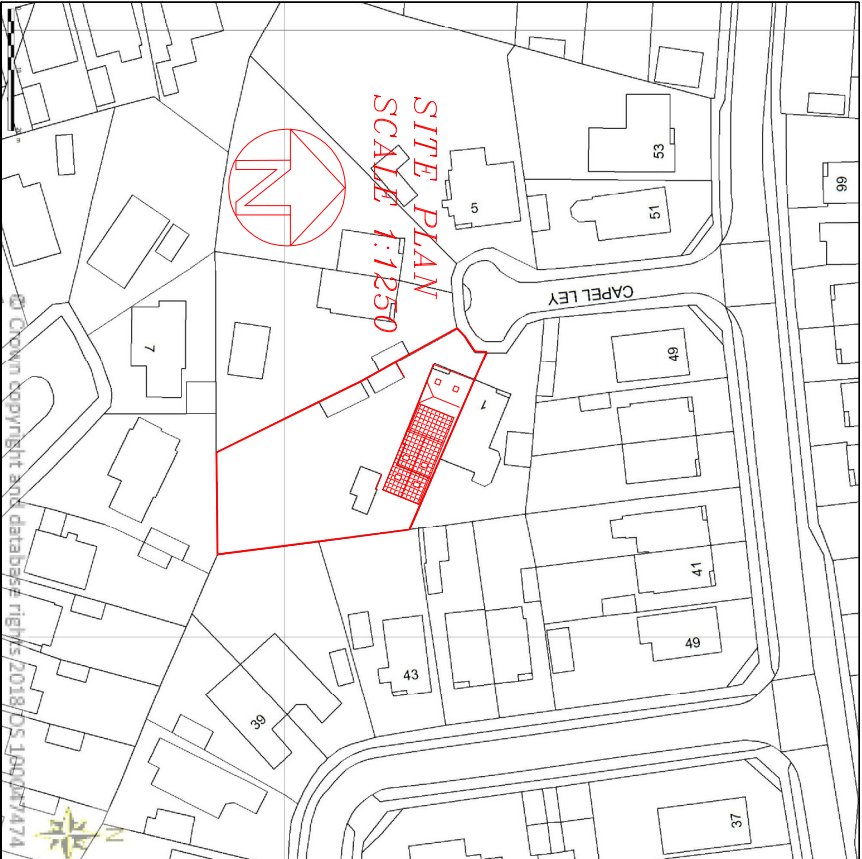


© Crown Copyright Licence number
100047474

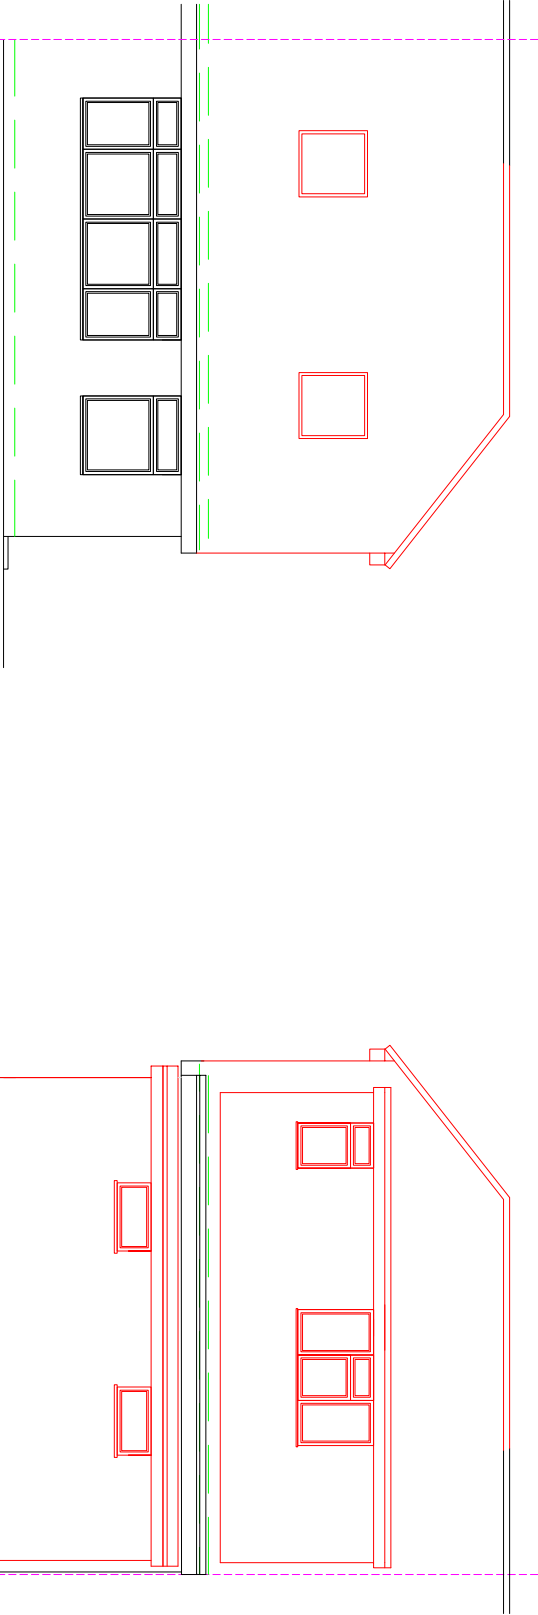


**PROPOSED
FRONT ELEVATION**

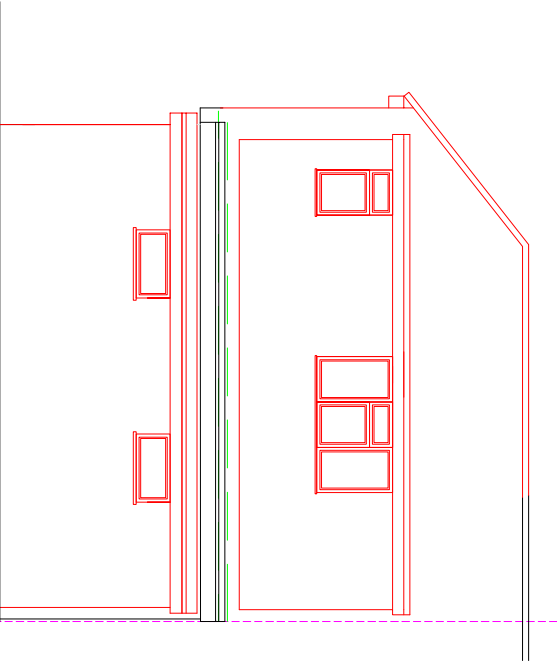

**PROPOSED
REAR ELEVATION**

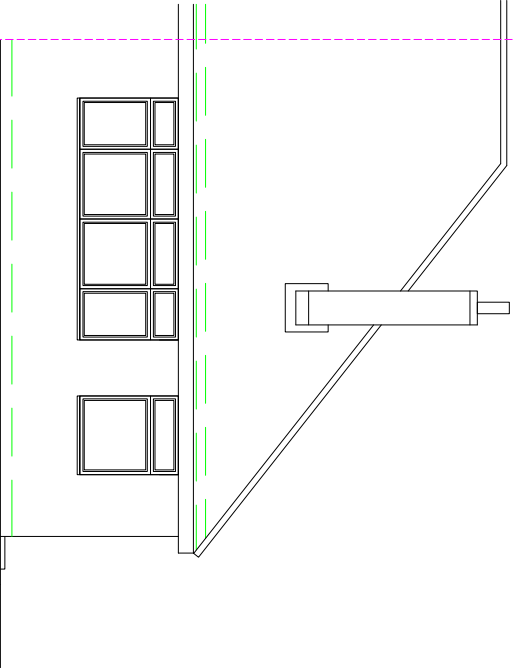

FRONT ELEVATION

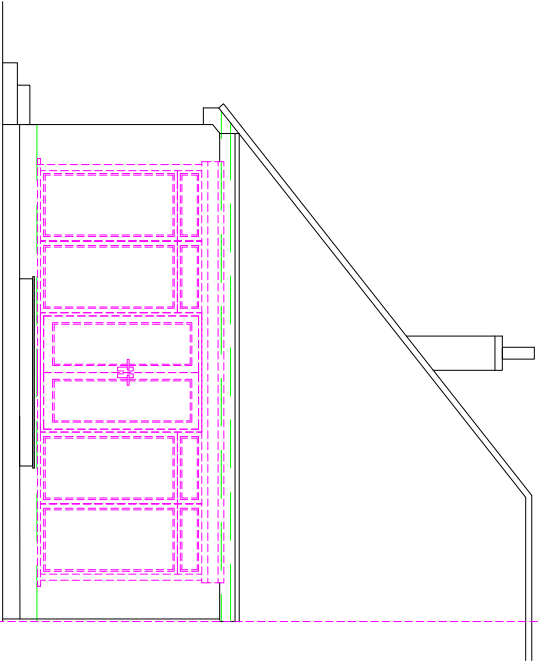

REAR ELEVATION

scale 1:100

MR & MRS ROBINSON
2 CAPEL LEY
PURBROOK

P07 5PU

PERMITTED DEVELOPMENT
APPLICATION
FOR LOFT CONVERSION AND
SINGLE STOREY REAR EXTENSION
SCALE 1:50/100/200/1250
DATE 15/2/19