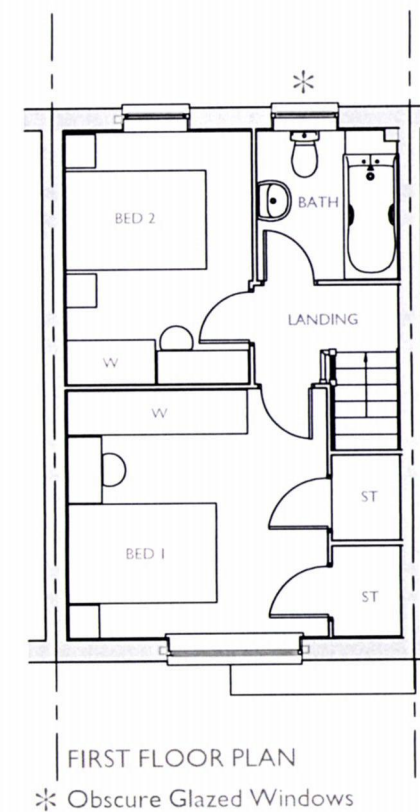
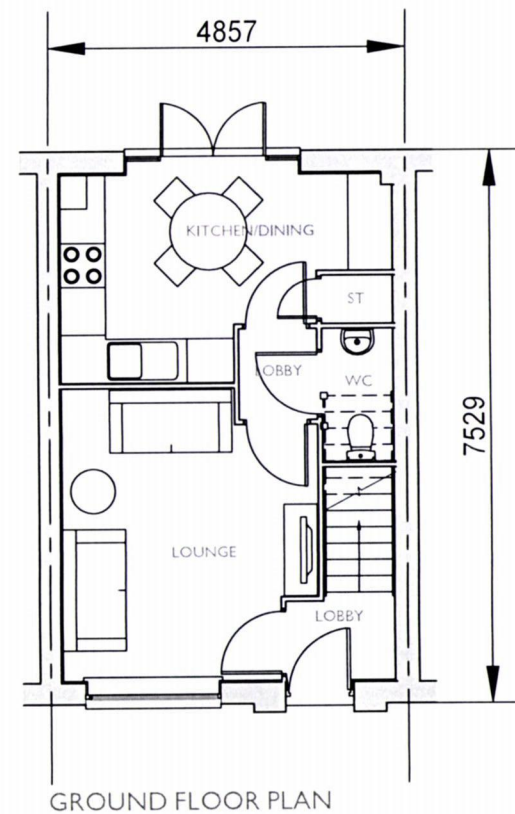



PLOTS 66 (AS) & 121 (AS)

2 BED (4 PERSON)
HOUSE
2.0 STOREY
679 SqFt

Project: HAVANT ROAD,
EMSWORTH
Title: ROSEBERRY
FLOOR PLANS

Drawn by: RKDB Checked by: MAH

Scale @ A3:

 

Scale 1:100

Date: OCTOBER 2017

Rev	Date	Drawn	Checked
A	15.02.19	RKDB	MAH

UPDATED TO LATEST LAYOUT

Drg No: CB_15_105_RO_P02 Rev: A

Client:

BARRATT
HOMES

