


NOTES:

All dimensions to be checked on site and any discrepancy notified to the client. All dimensions are to be used in preference to scaled dimensions.


This drawing is the property of The Martin Ralph Group and must not be reproduced, stored in a retrieval system, or transmitted in any form or by any means, electronic, mechanical, photocopying, recording, or by any information storage and retrieval system, without the prior written permission of The Martin Ralph Group.

It is essential that prior to commencement and during construction the contractor is made aware of the following: any discrepancies with the practice, any inconsistencies, anomalies, non-industry standard features or other concerns.


For both pricing and construction purposes Structural, Mechanical and Electrical Engineers designs, calculations and sizes etc are to take preference over the layout drawings. Any discrepancies are to be brought to the immediate attention of The Martin Ralph Group.

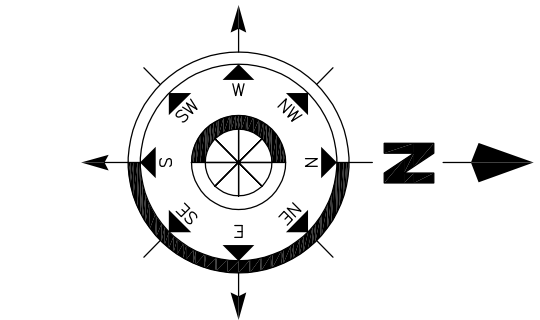


Location Plan 1:1250

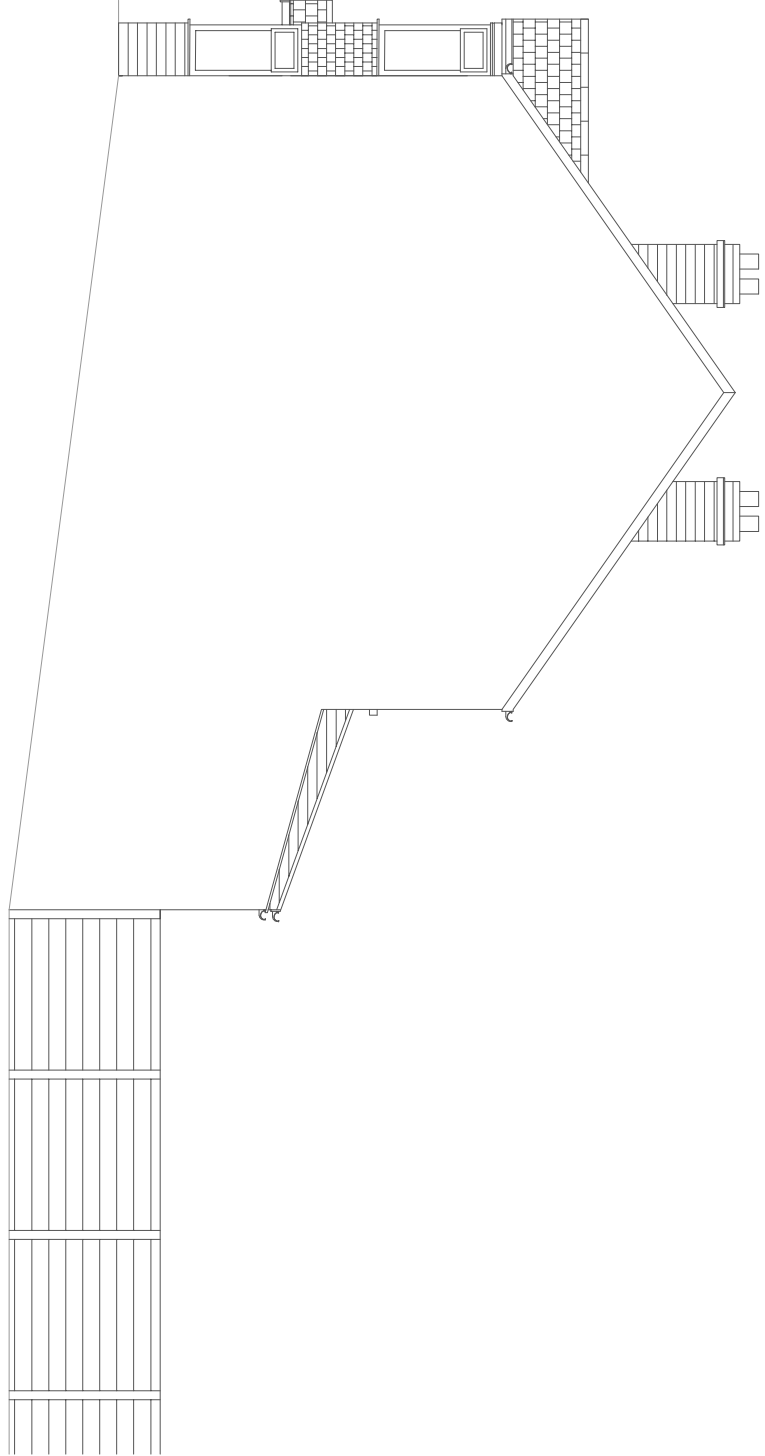


North Elevation (Side) 1:100

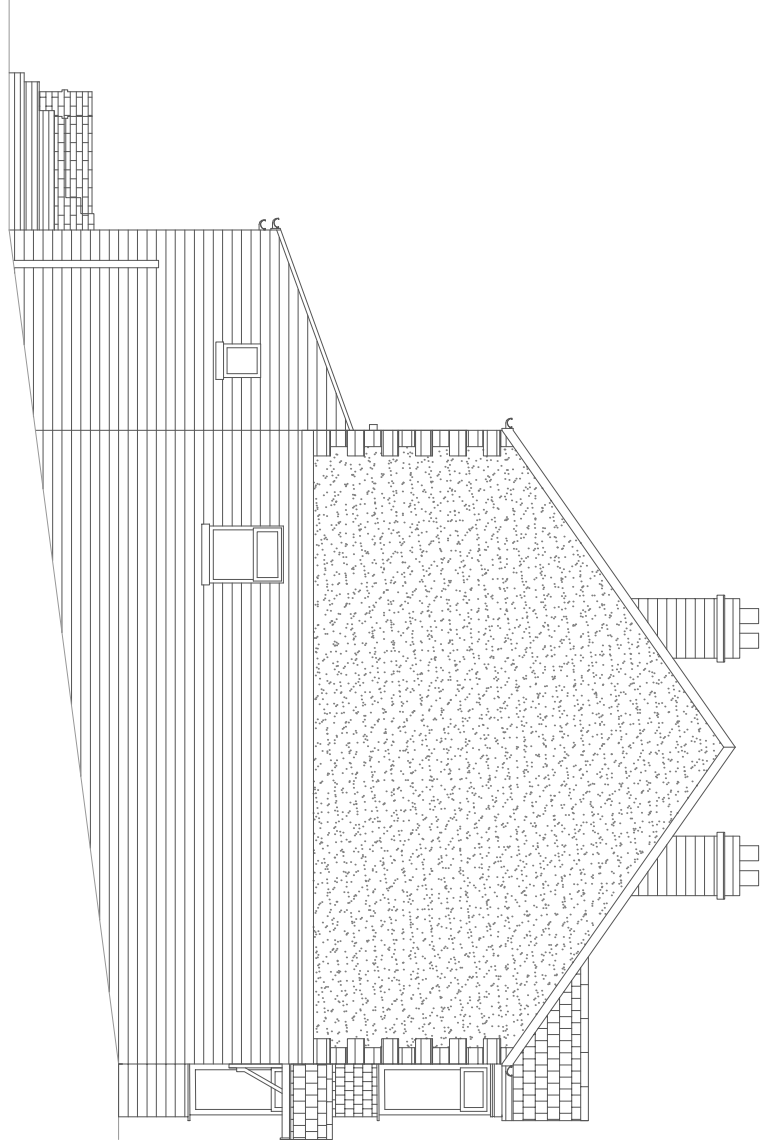


South Elevation (Side) 1:100

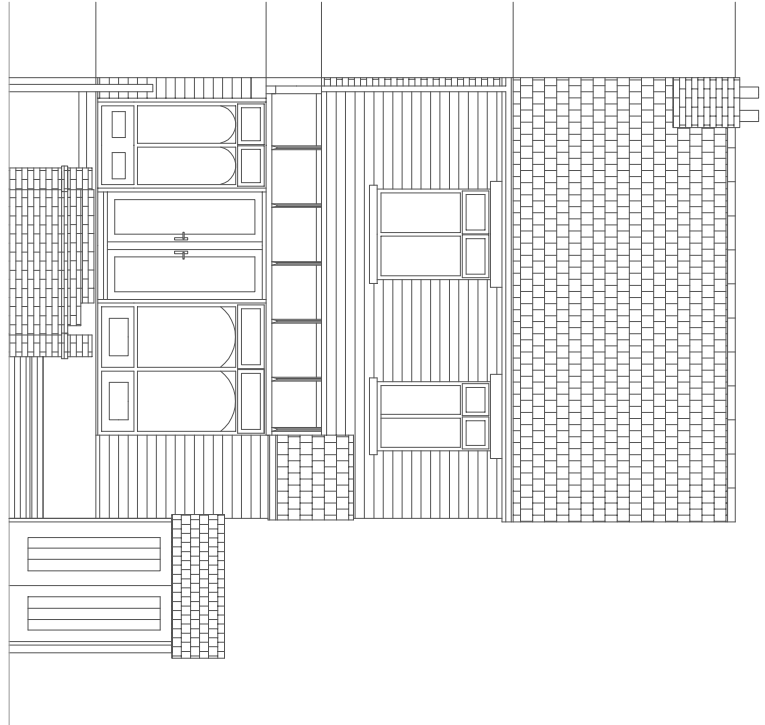



West Elevation (Rear) 1:100

 


SCALE BAR 1:100

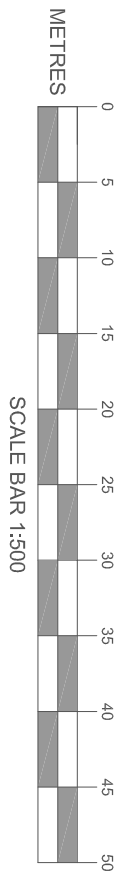


SCALE BAR 1:500

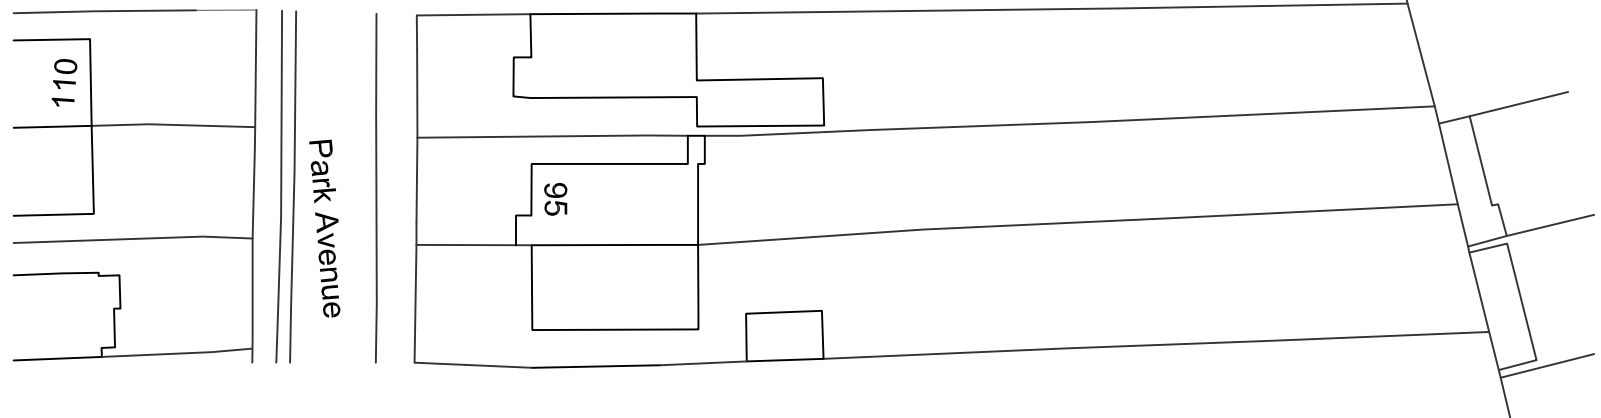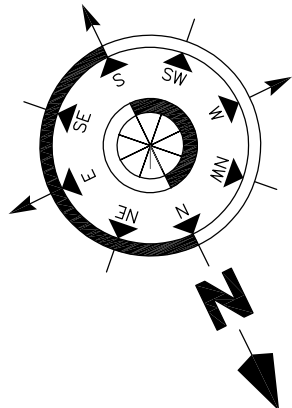


Site Plan 1:200

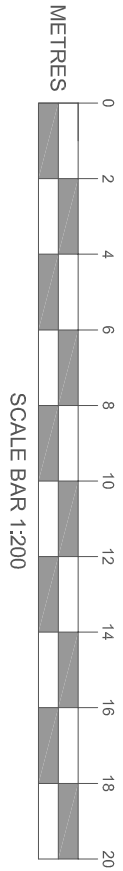


SCALE BAR 1:200

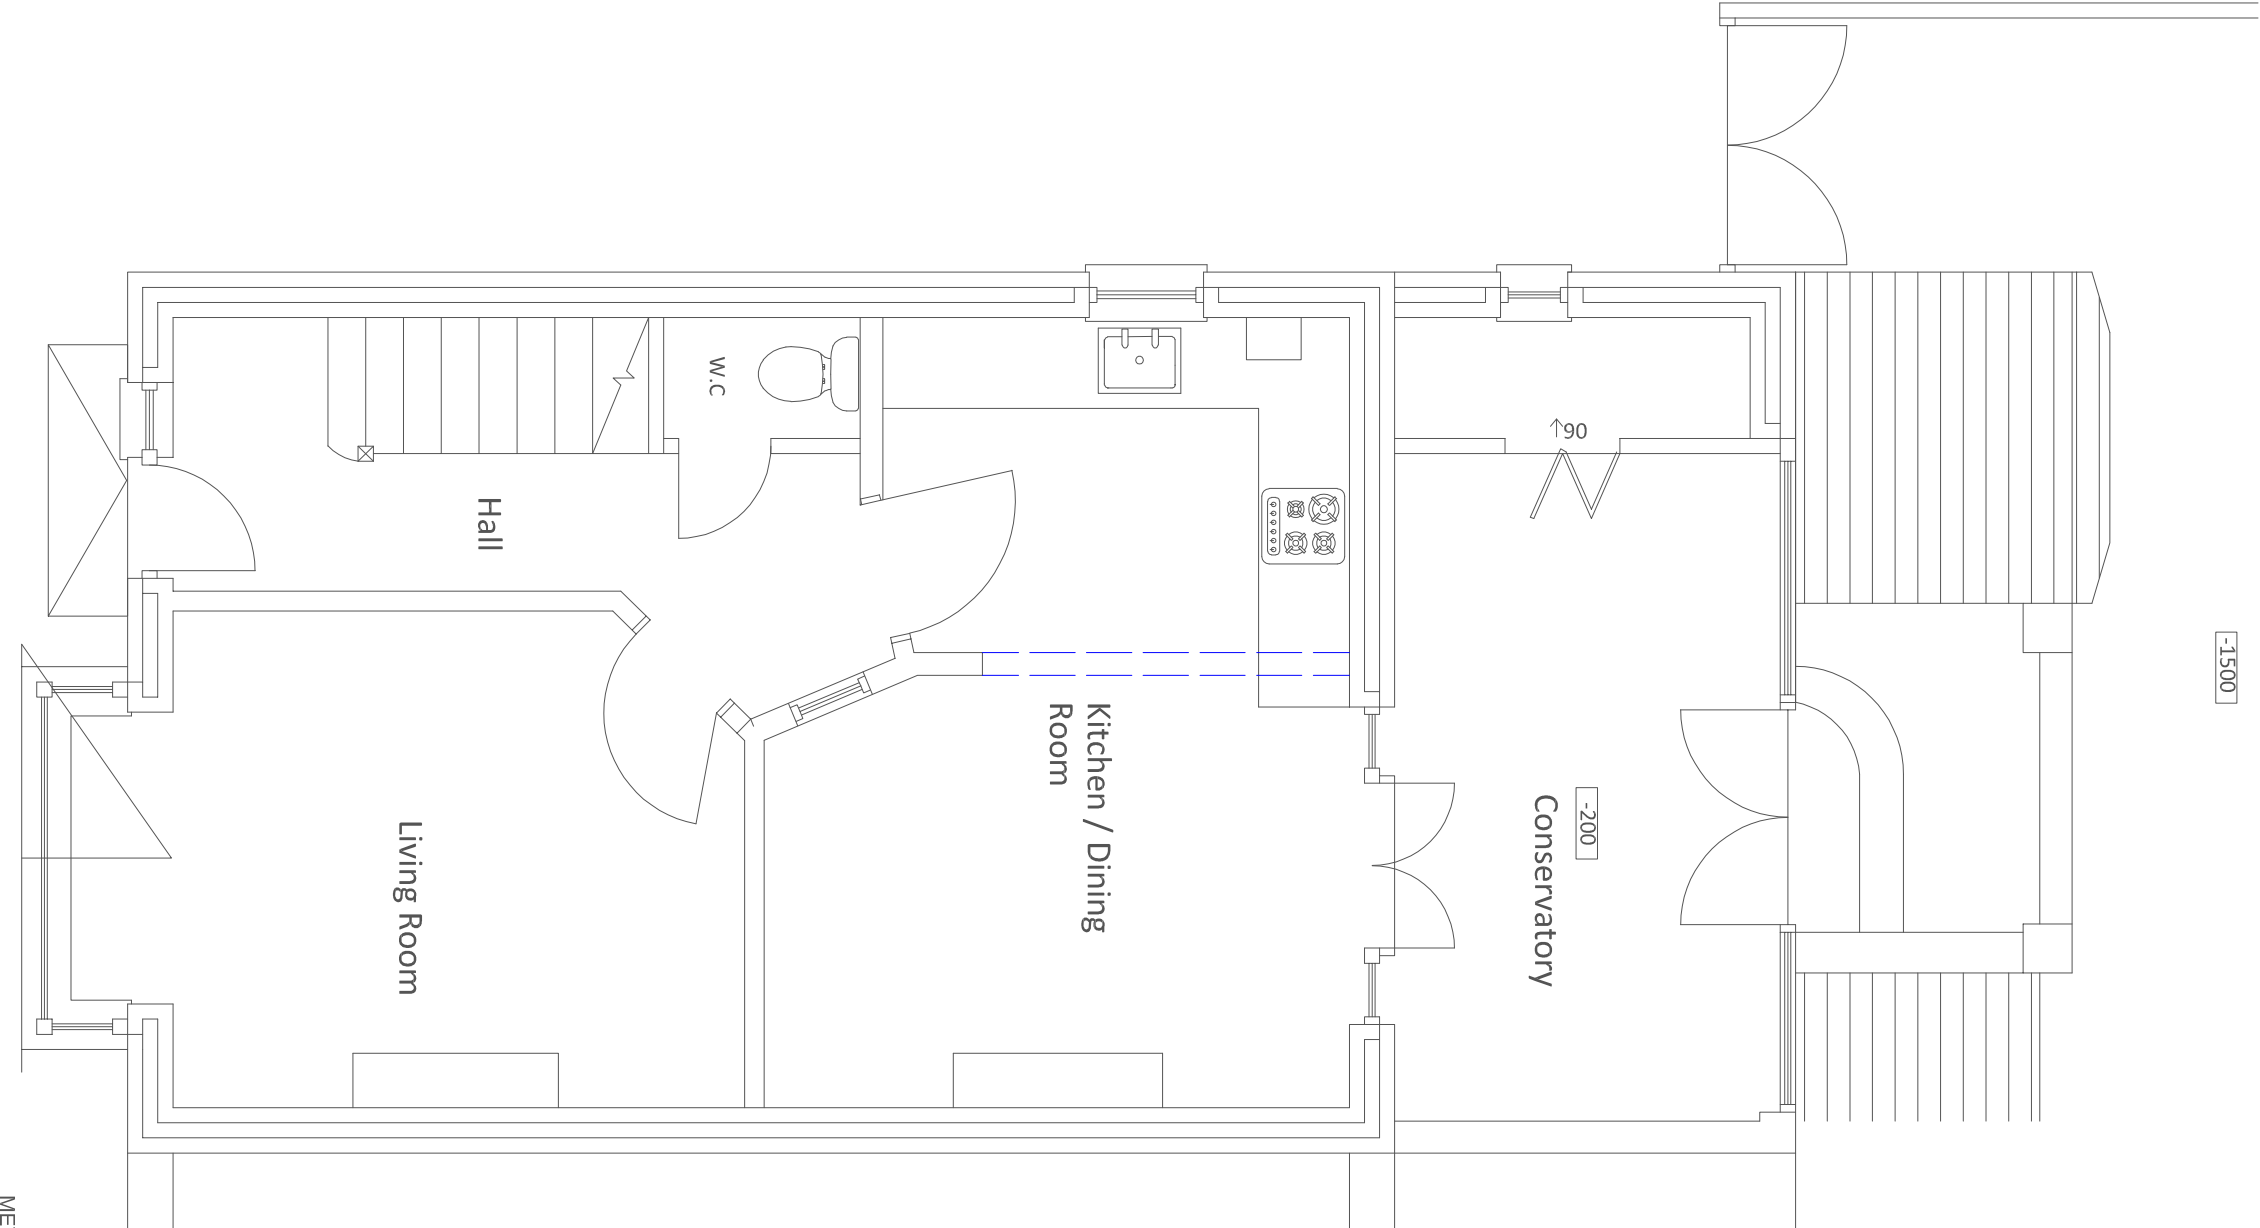


Ground Floor Plan 1:50

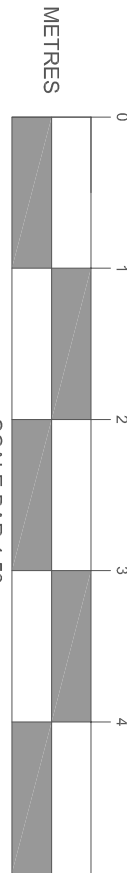


SCALE BAR 1:50

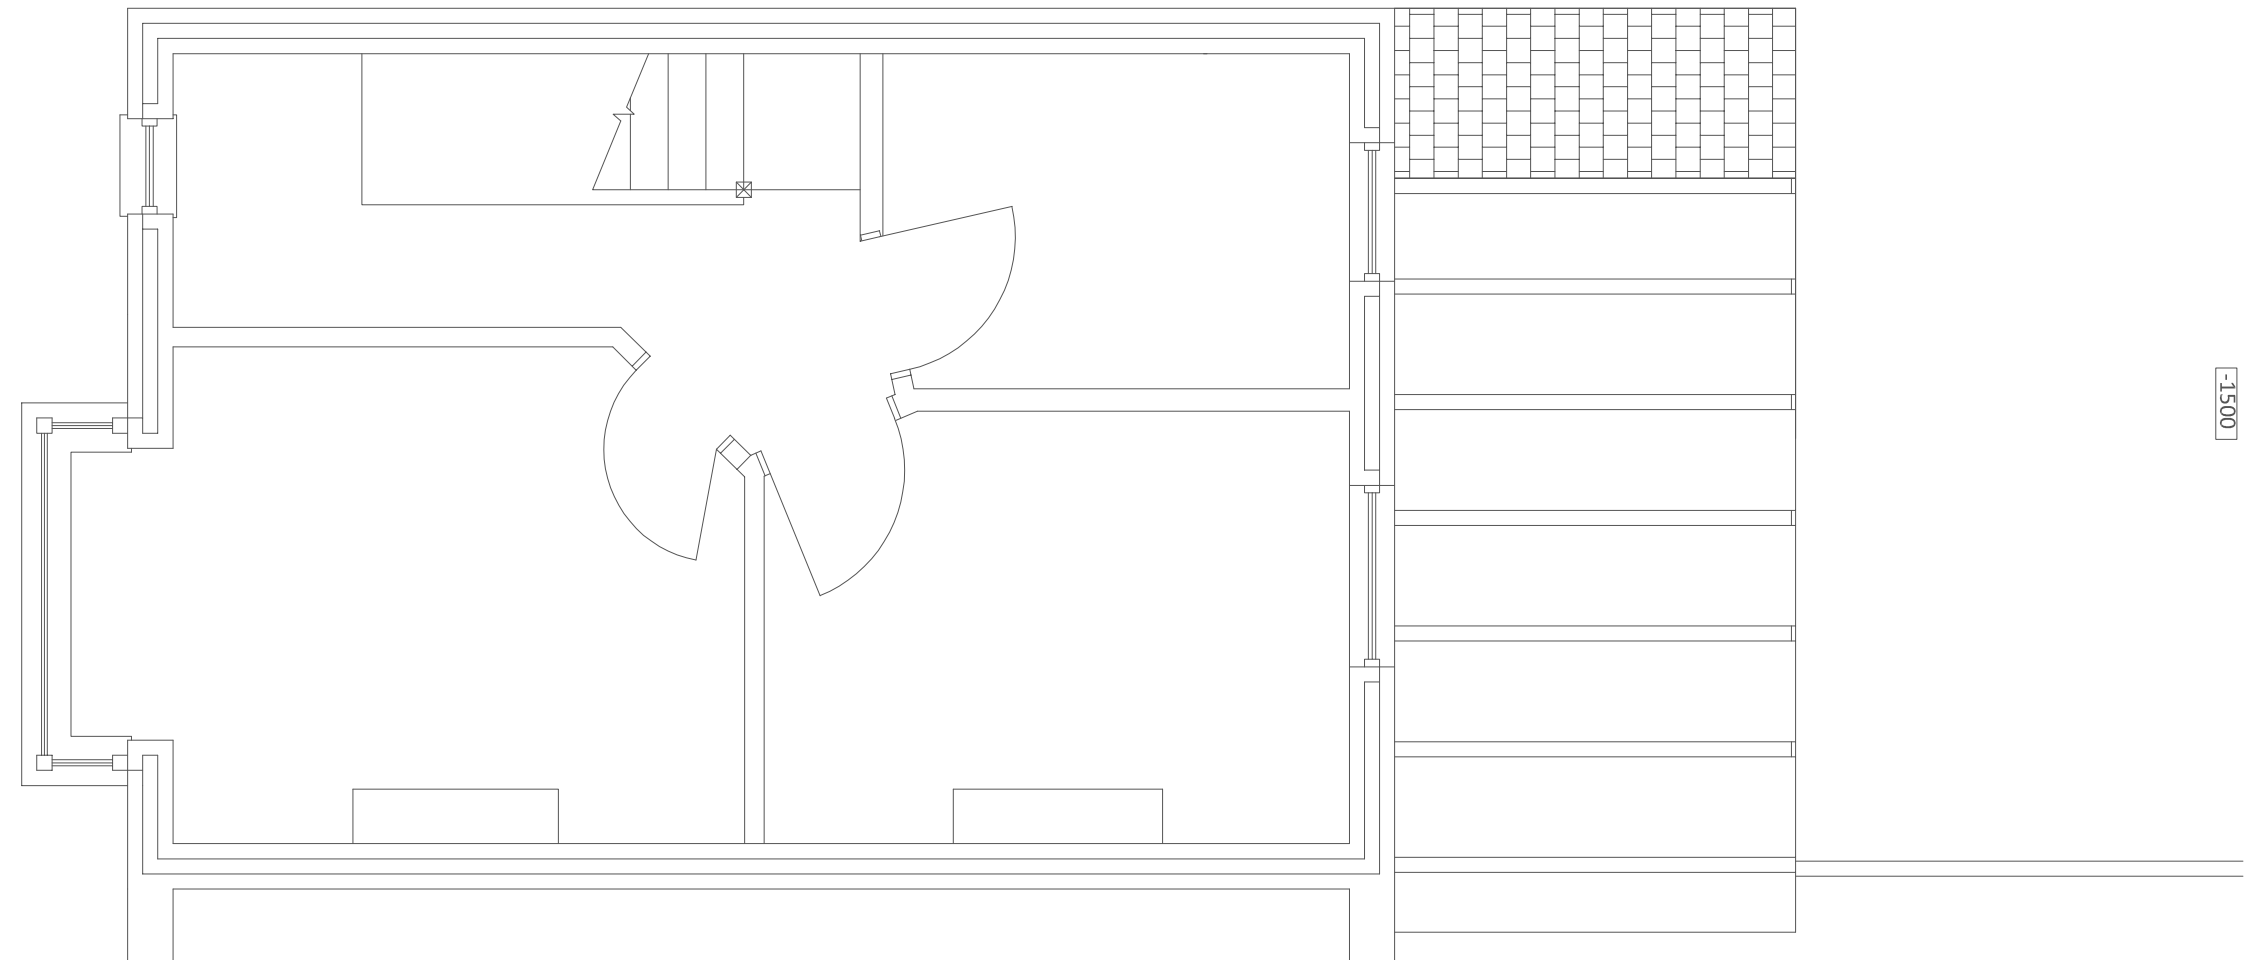

First Floor Plan 1:50

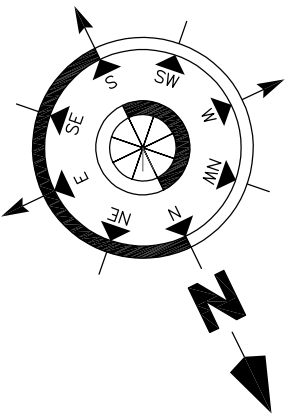

AMENDMENTS		DATE
CLIENT		
Mr & Mrs Dobson		
95 Park Avenue		
Purton, Wiltshire		
Wiltshire		
PO7 5DR		
PROJECT		
Rear Extension		
95 Park Avenue		
Purton, Wiltshire		
Wiltshire		
PO7 5DR		
DRAWING TITLE		
Existing Plans and Elevations		
DATE		
09/06/17		
SCALE		
AS INDICATED @ A1		
DRAWING No.		REVISION
17.101.MF.001		

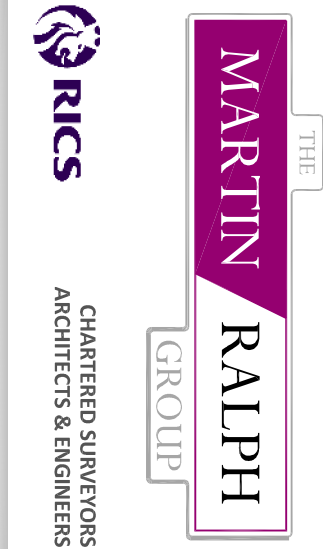

11 Dragon House
Barnstaple Business Park
Purton, Wiltshire
PO7 5DR

www.martinralph.co.uk
info@martinralph.co.uk
T: 023 9225 7711
F: 023 9225 7712