




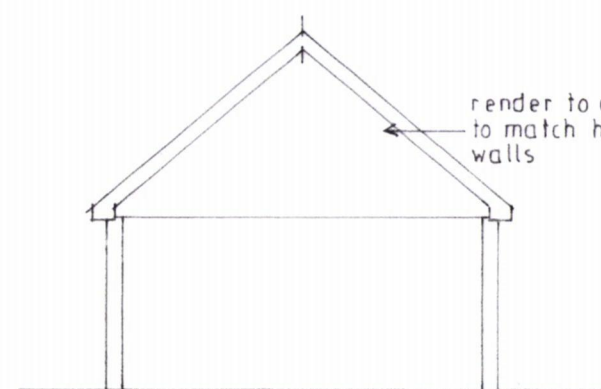


FRONT ELEVATION

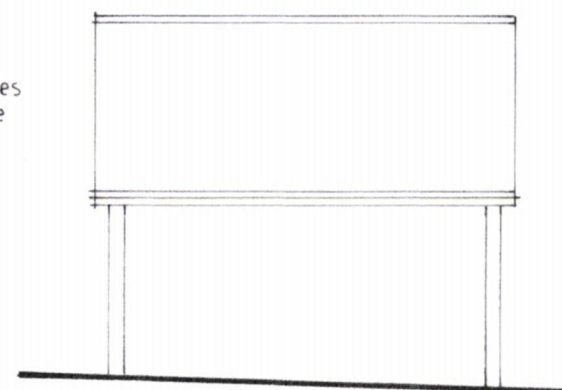


SIDE ELEVATION
(WEST)

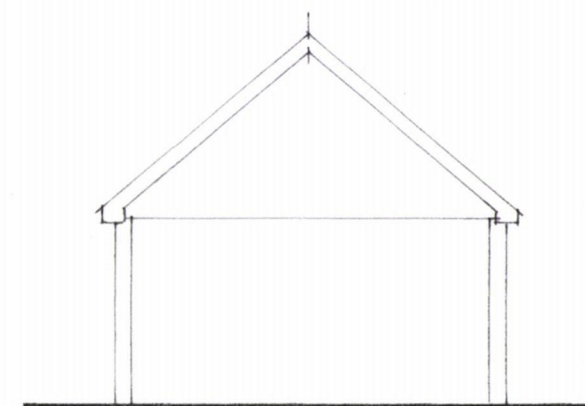


REAR ELEVATION

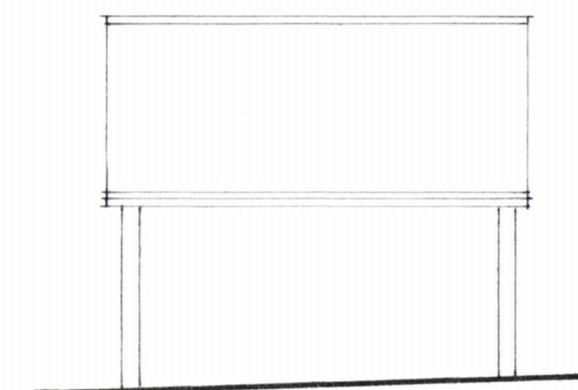

SIDE ELEVATION
(EAST)

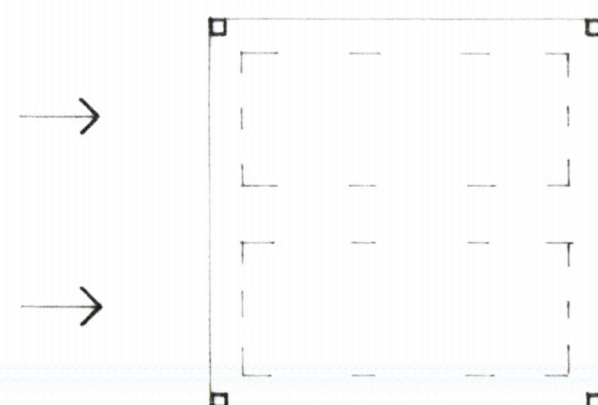

FLOOR PLAN

 

Original paper size A3

Project
PROPOSED REPLACEMENT HOUSE AT
LITTLE FOXES, ROSE HILL, WATERLOOVILLE.

Drawing Title
CARPORT DETAILS

Client
MR GOODYEAR

NP DESIGNS

Architectural Consultants

WOODSIDE HOUSE, 10B LONGWOOD AVENUE
COWPLAIN,
WATERLOOVILLE, HAMPSHIRE. PO8 8HX

TEL: 023 9226 8551; EMAIL: nigel@npdesigns.net

Scale 1:100

Dwg No P 298 / 8

Rev