
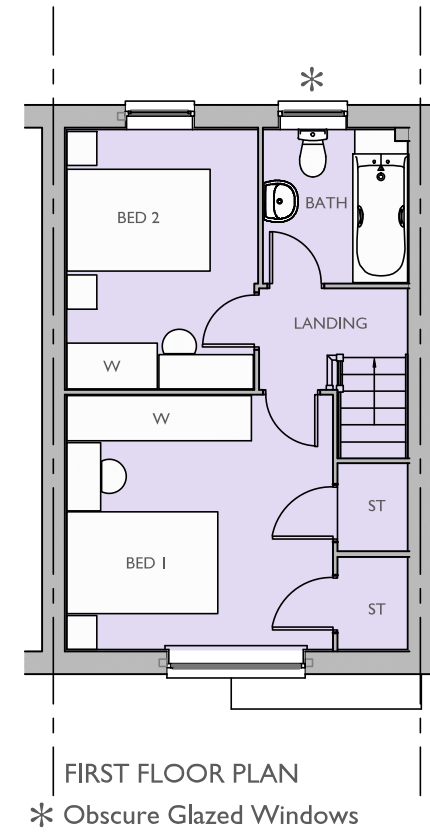


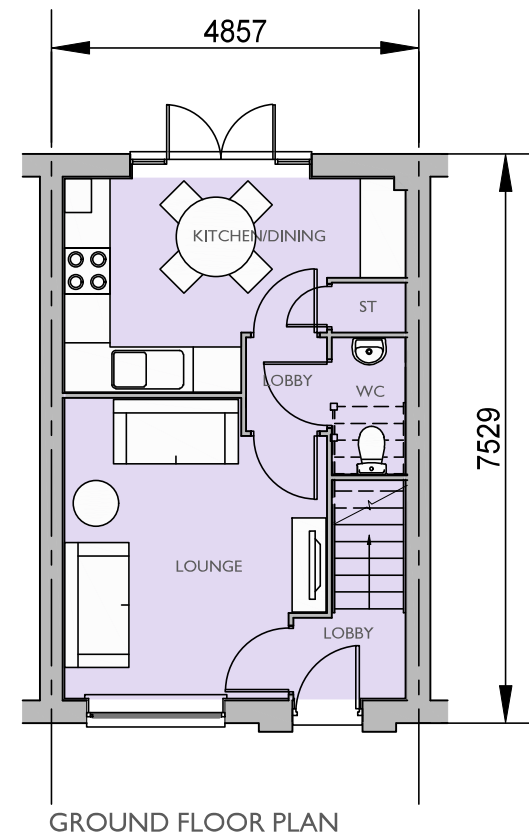

PLOTS 66 (AS) & 120 (AS)

2 BED (4 PERSON)
HOUSE
2.0 STOREY
679 SqFt

Project:
HAVANT ROAD,
EMSWORTH

Title:
ROSEBERRY
FLOOR PLANS

Drawn by : RKDB Checked by : MAH

Scale @ A3:

Scale 1:100

Date: OCTOBER 2017

Rev	Date	Drawn	Checked
B	19.03.19	RKDB	MAH

PLOT NUMBERS UPDATED

Drg No: CB_I5_I05_RO_P02 Rev: B

Client:

