


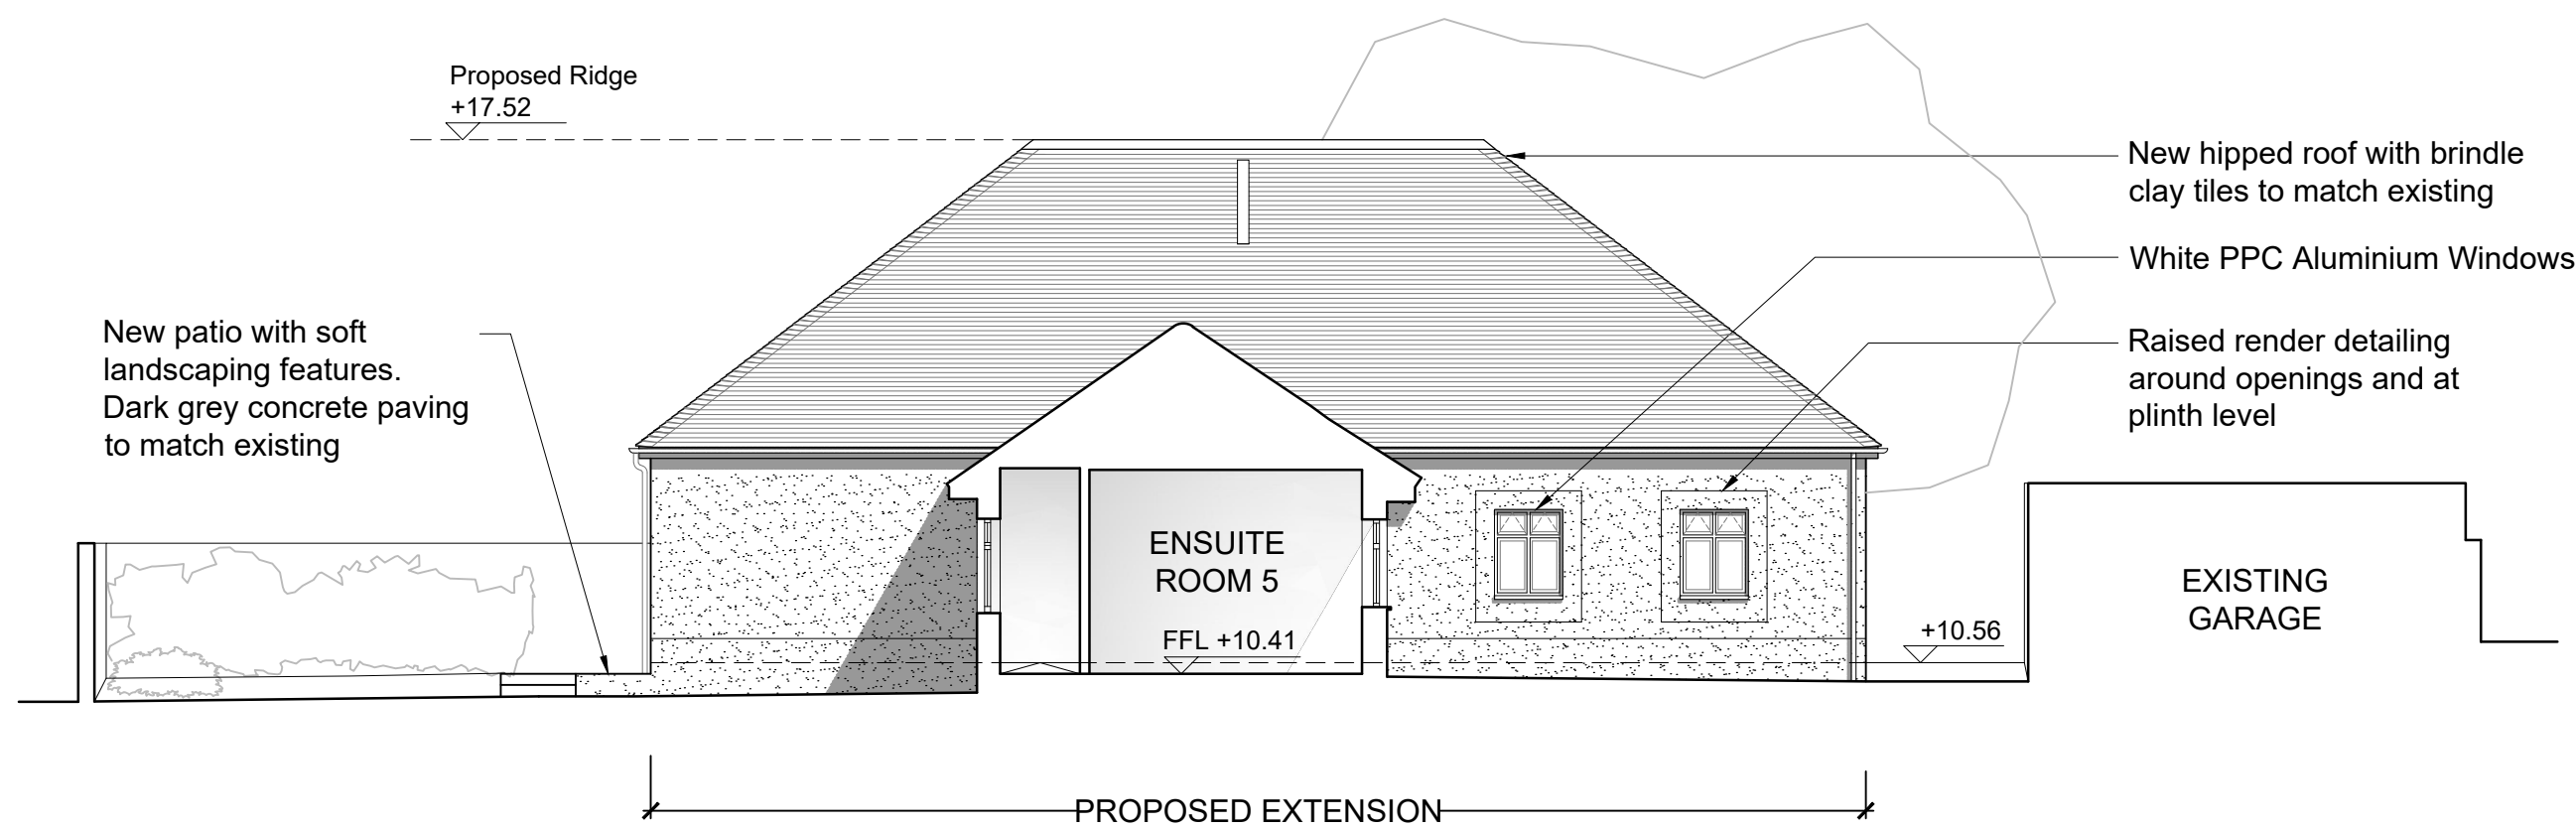

NORTH ELEVATION



EAST ELEVATION

notes:

revisions:	A	25.06.2018 AT	Windows material amended to be PPC Aluminium
	B	23.08.2018 AT	Dimensions added
	C	16.10.2018 AT	Bedroom block extension re-designed. Dining and main lounge extensions omitted.
	D	26.10.2018 AT	Layout amended in line with client comments. Proposed levels amended.
	E	01.11.2018 AT	Planning issue

revisions:

The Manor Trust
The Lodge Extension
Lower Road, Bedhampton



PWP Architects Ltd 61 South Street, Havant, Hampshire PO9 1BZ
t: 02392 482494 f: 02392 481152
e: design@pwp-architects.com
w: www.pwp-architects.com

Proposed Elevations		title	Sheet 1	status	date	scale	drawn	checked	job:	dwg:	rev:
				Planning	May 18	1:100 @ A1 / 1:200 @ A3	AT	JS	5525	1301	E

NOTE: The contractor is responsible for checking all site dimensions and levels. These should be checked prior to the ordering of any components and before the commencement of the works. All discrepancies should be brought to the attention of the Contract Administrator.