
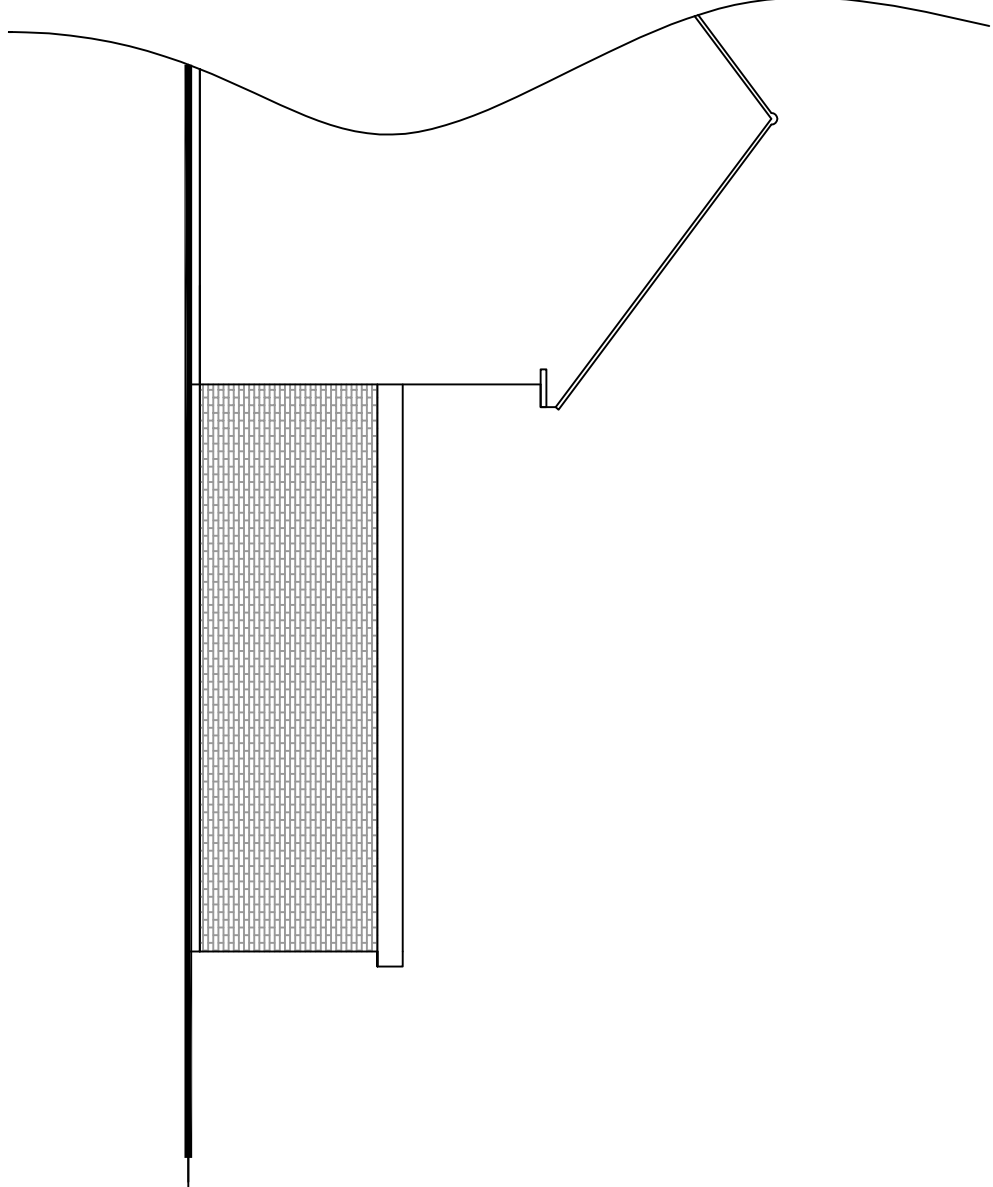
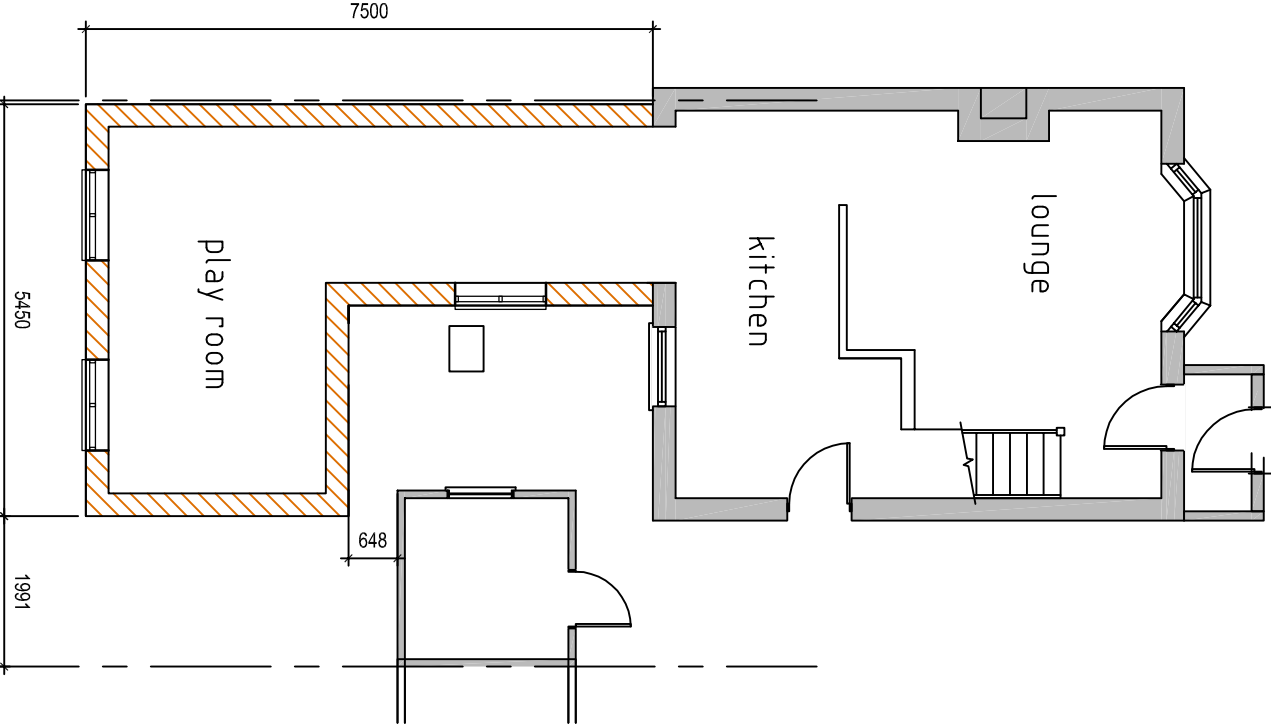
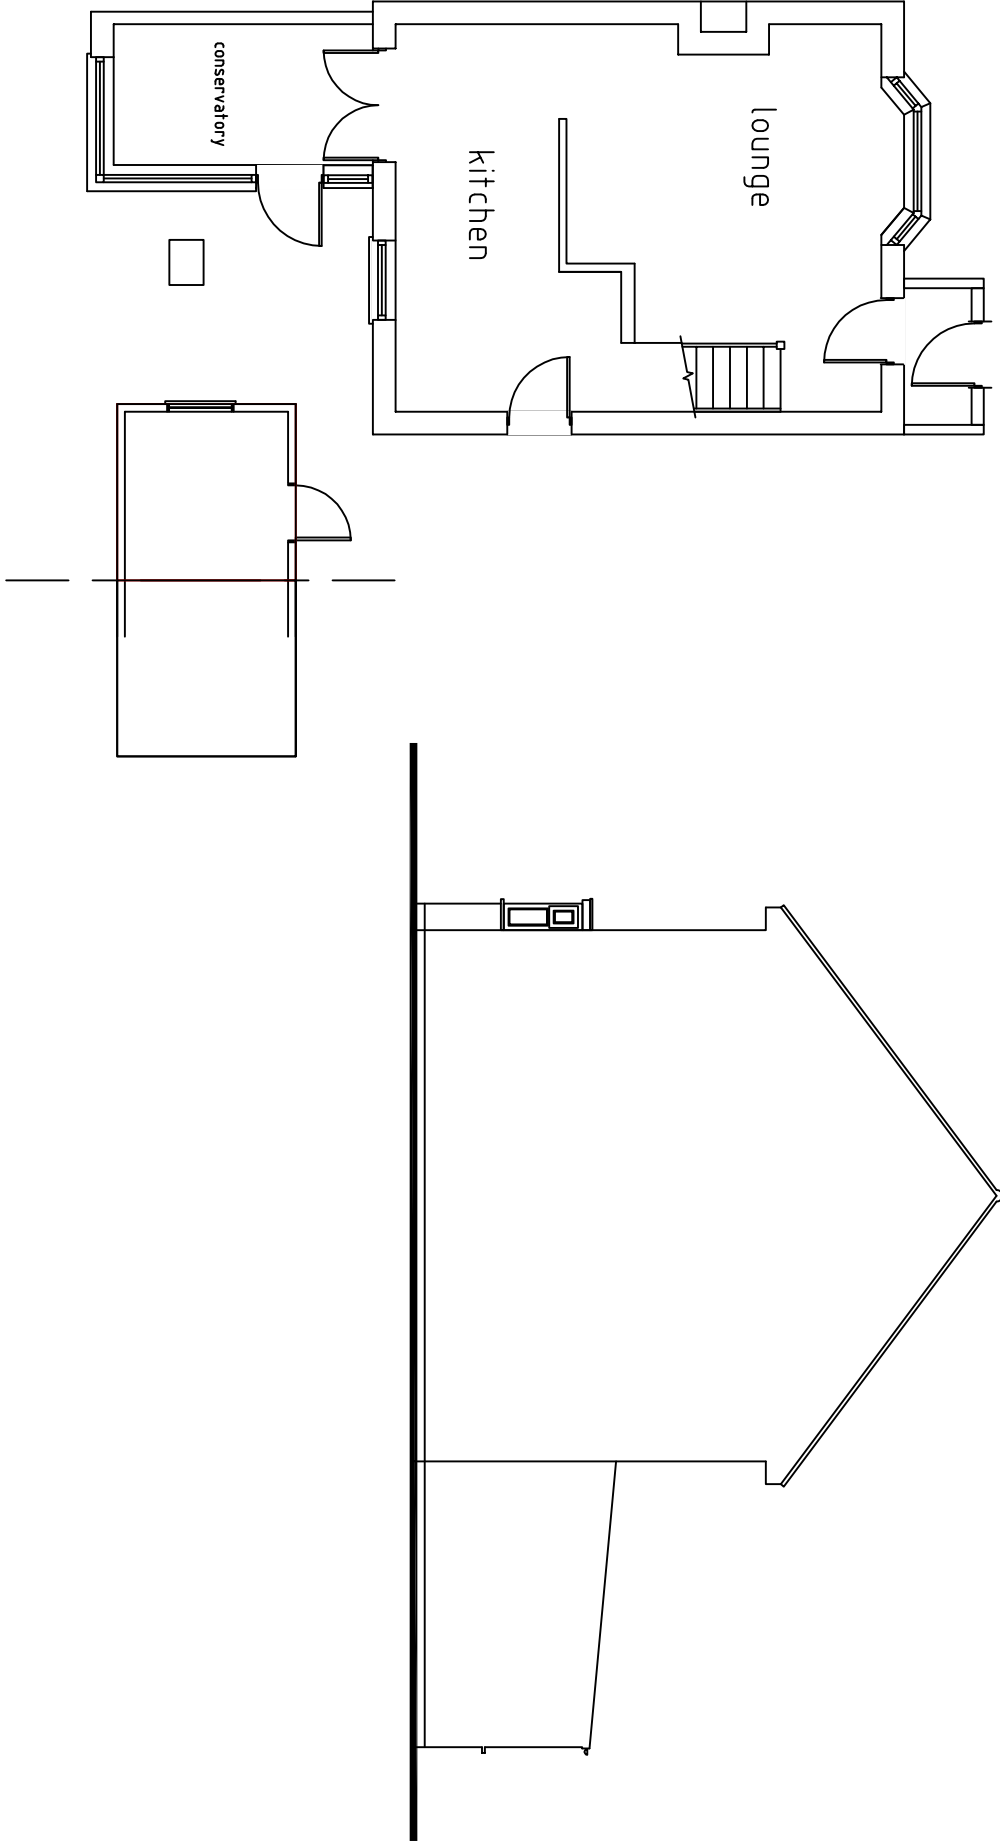
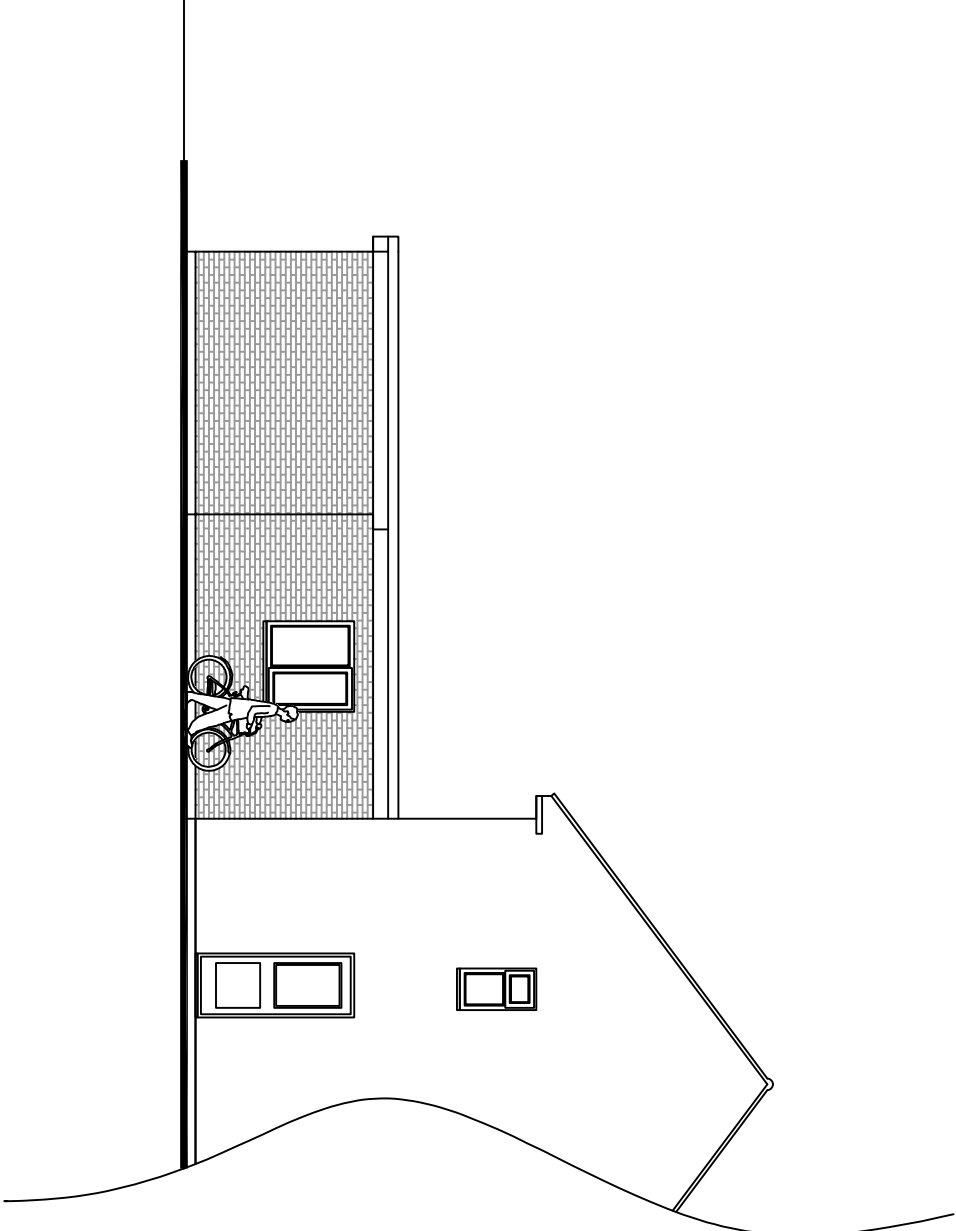
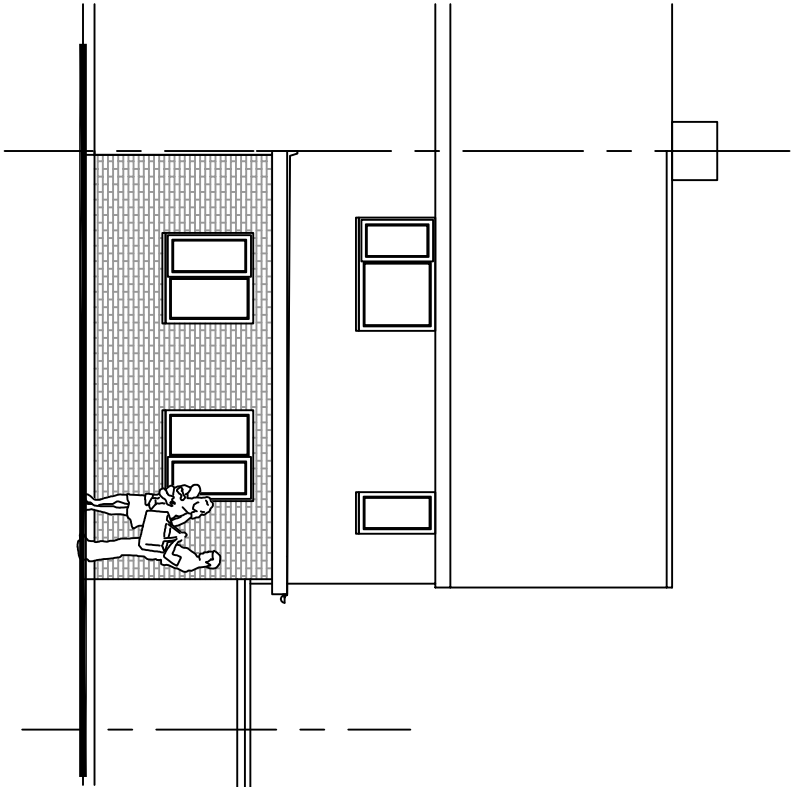


Existing Floor Plans & Elevations

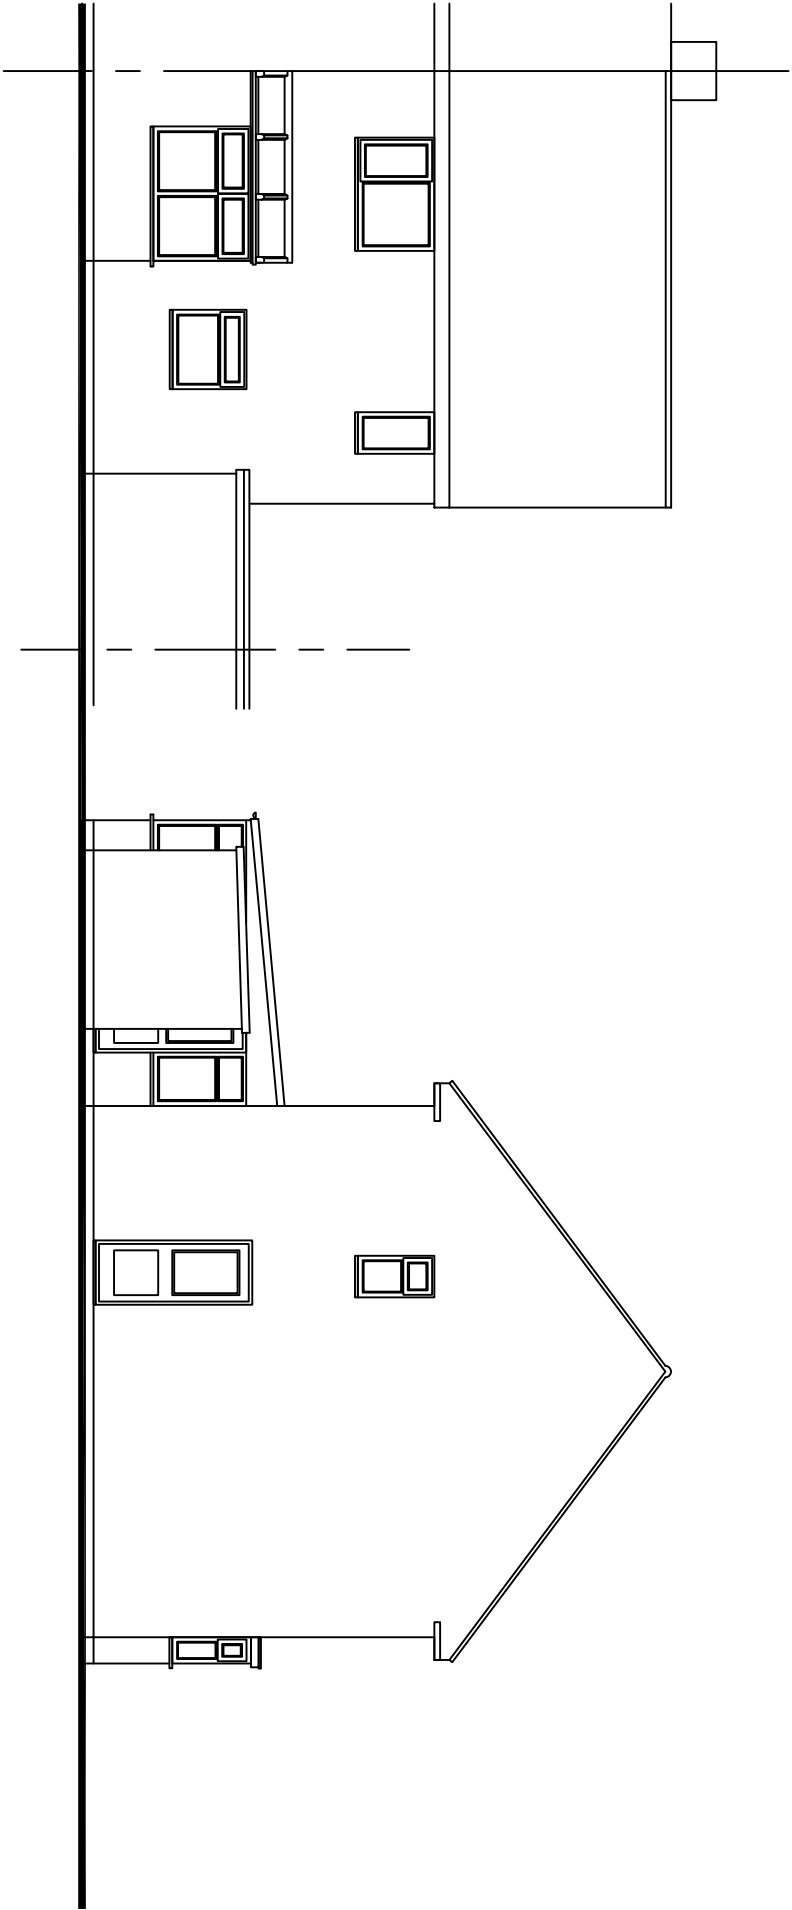

Proposed Floor Plans & Elevations

Materials to match existing

REVISION:

Drawing Title :

Proposed Extension

Project :

Mr & Mrs Davies
36 Soberton Road
Havant

Drawn By

CRF

Date

10/05/18

SHEET SIZE

A2

Approved By

Date

Drawing No.
CFA | FULL | BS

Revision:

Scale:

1/100

PLANNING

Chris Flint Associates Ltd

CHARTERED SURVEYORS - PROJECT MANAGERS
DEVELOPMENT CONSULTANTS

2 Emerald Close Waterlooville Hants PO7 8NZ
tel: 023 92 432484 fax: 023 92 355554
Email: chrisflintassociates@gmail.com