


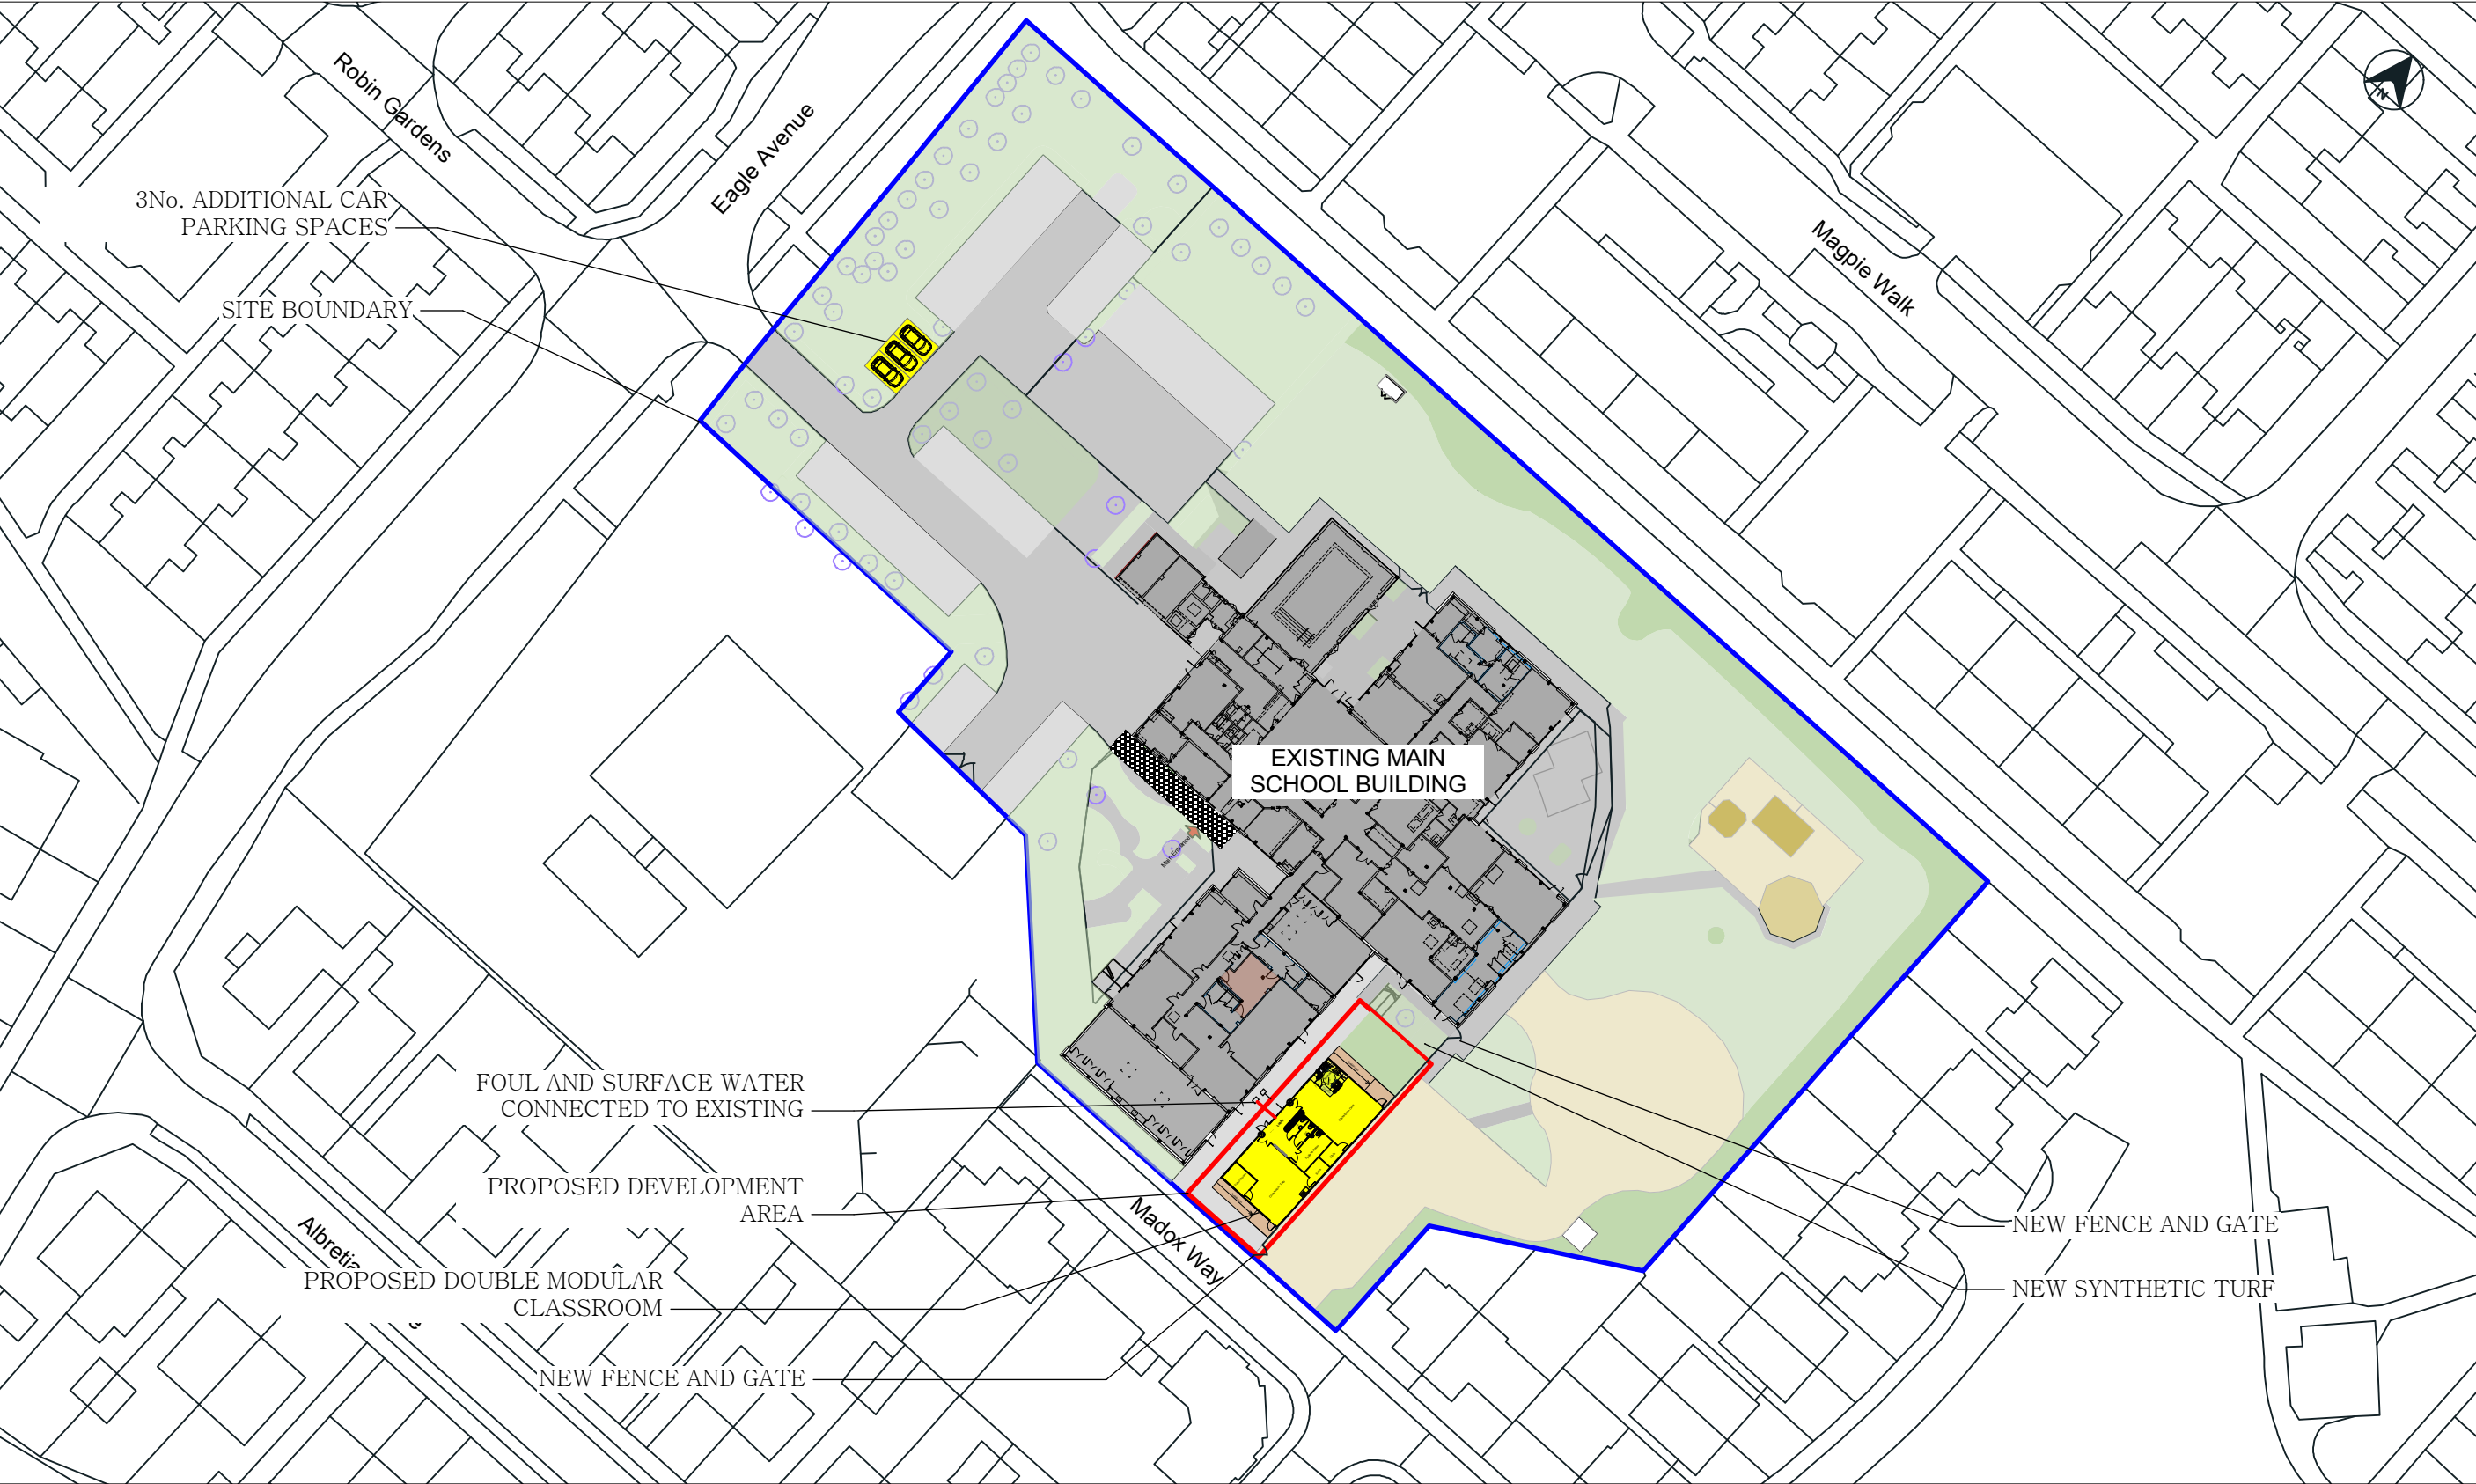

PLANNING

 Hampshire County Council
HCC Property Services,
Three Minsters House,
76 High Street, Winchester SO23 8UL.
tel: (01962) 847801

Notes	
1 This drawing is © copyright Hampshire County Council 2015. No unauthorised reproduction permitted. All rights reserved.	3 This map is reproduced from Ordnance Survey material with the permission of Ordnance Survey on behalf of the controller of Her Majesty's Stationary Office © Crown Copyright. Unauthorised reproduction infringes Crown Copyright and may lead to prosecution or civil proceedings. (100019180), (2015)
2 No dimensions are to be scaled from this drawing	

rev	description	date	by
A	First Issue	18.04.19	ATW
B	2No. Additional Car Parking Spaces Added / Scale Amended	29.05.19	ATW

PROJECT Rachel Madocks School Waterloooville PO89XP				SHEET CONTENTS Modular Building Proposed Site Plan	
SCALE @A1 1:750 @A3	DATE	DRAWN. ATW	CHKD.	DRAWING No. M7023 - 102	REVISION B
				FILE REF. <i>File name</i>	

