


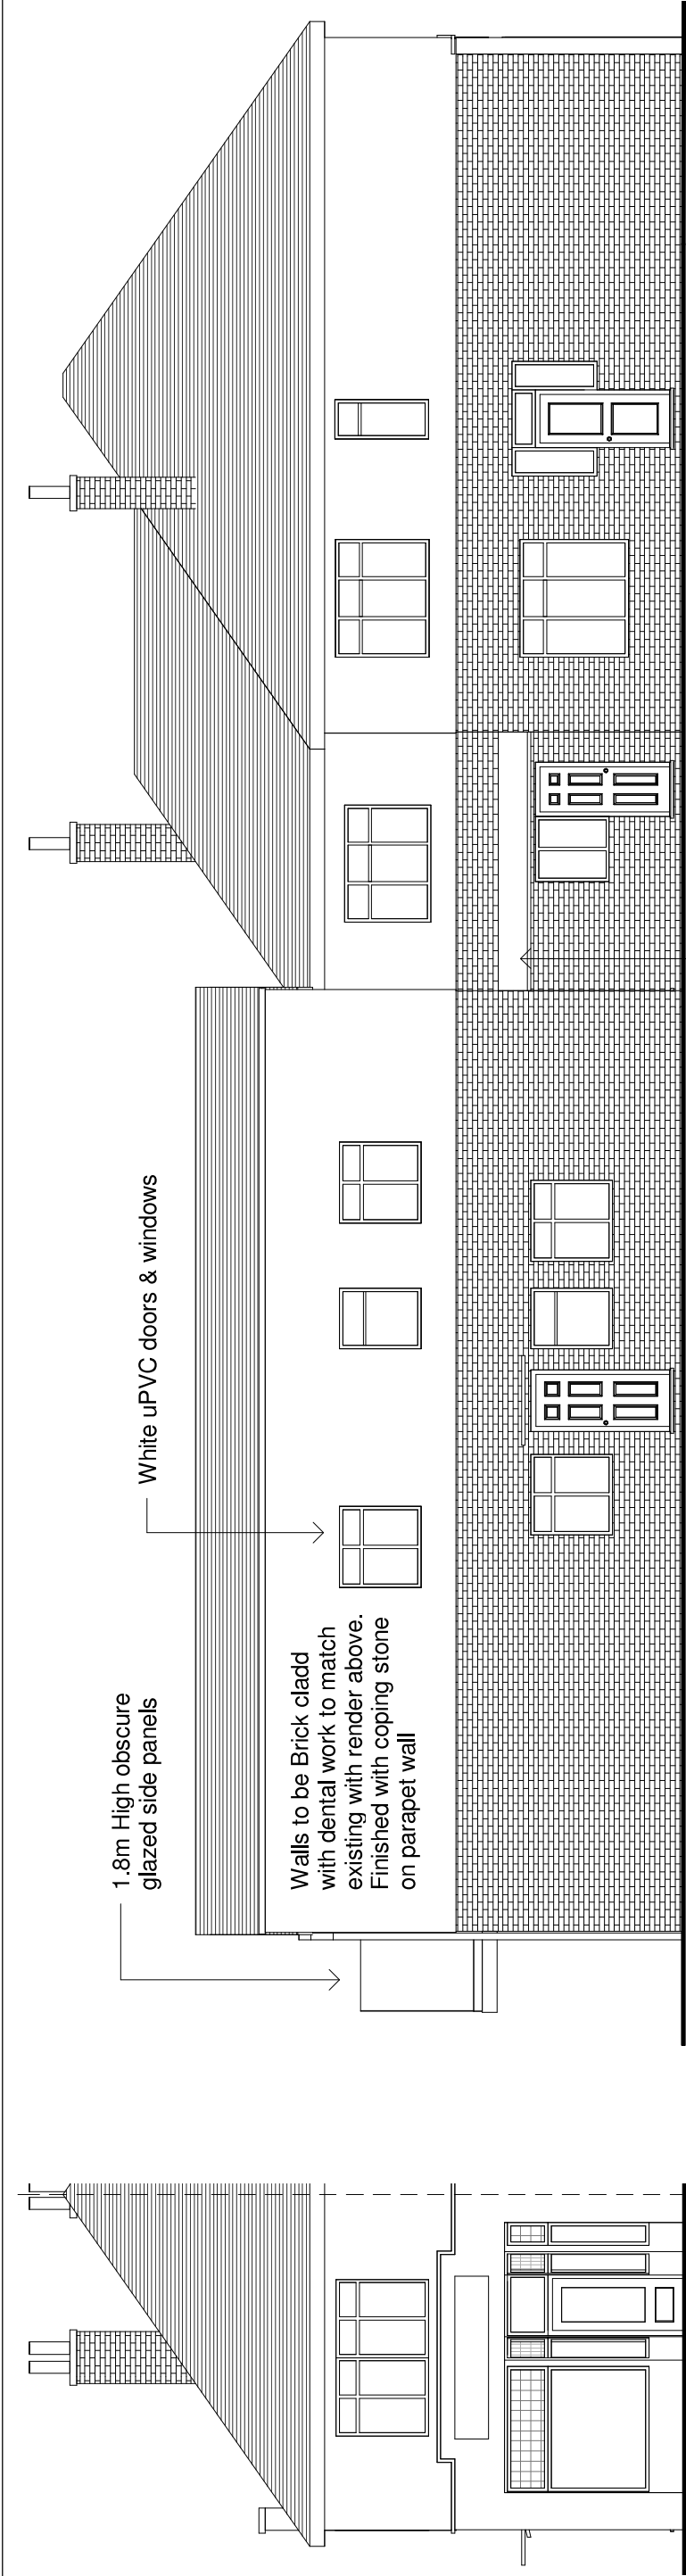


Proposed East Elevation

1 : 100

Proposed South Elevation

1 : 100

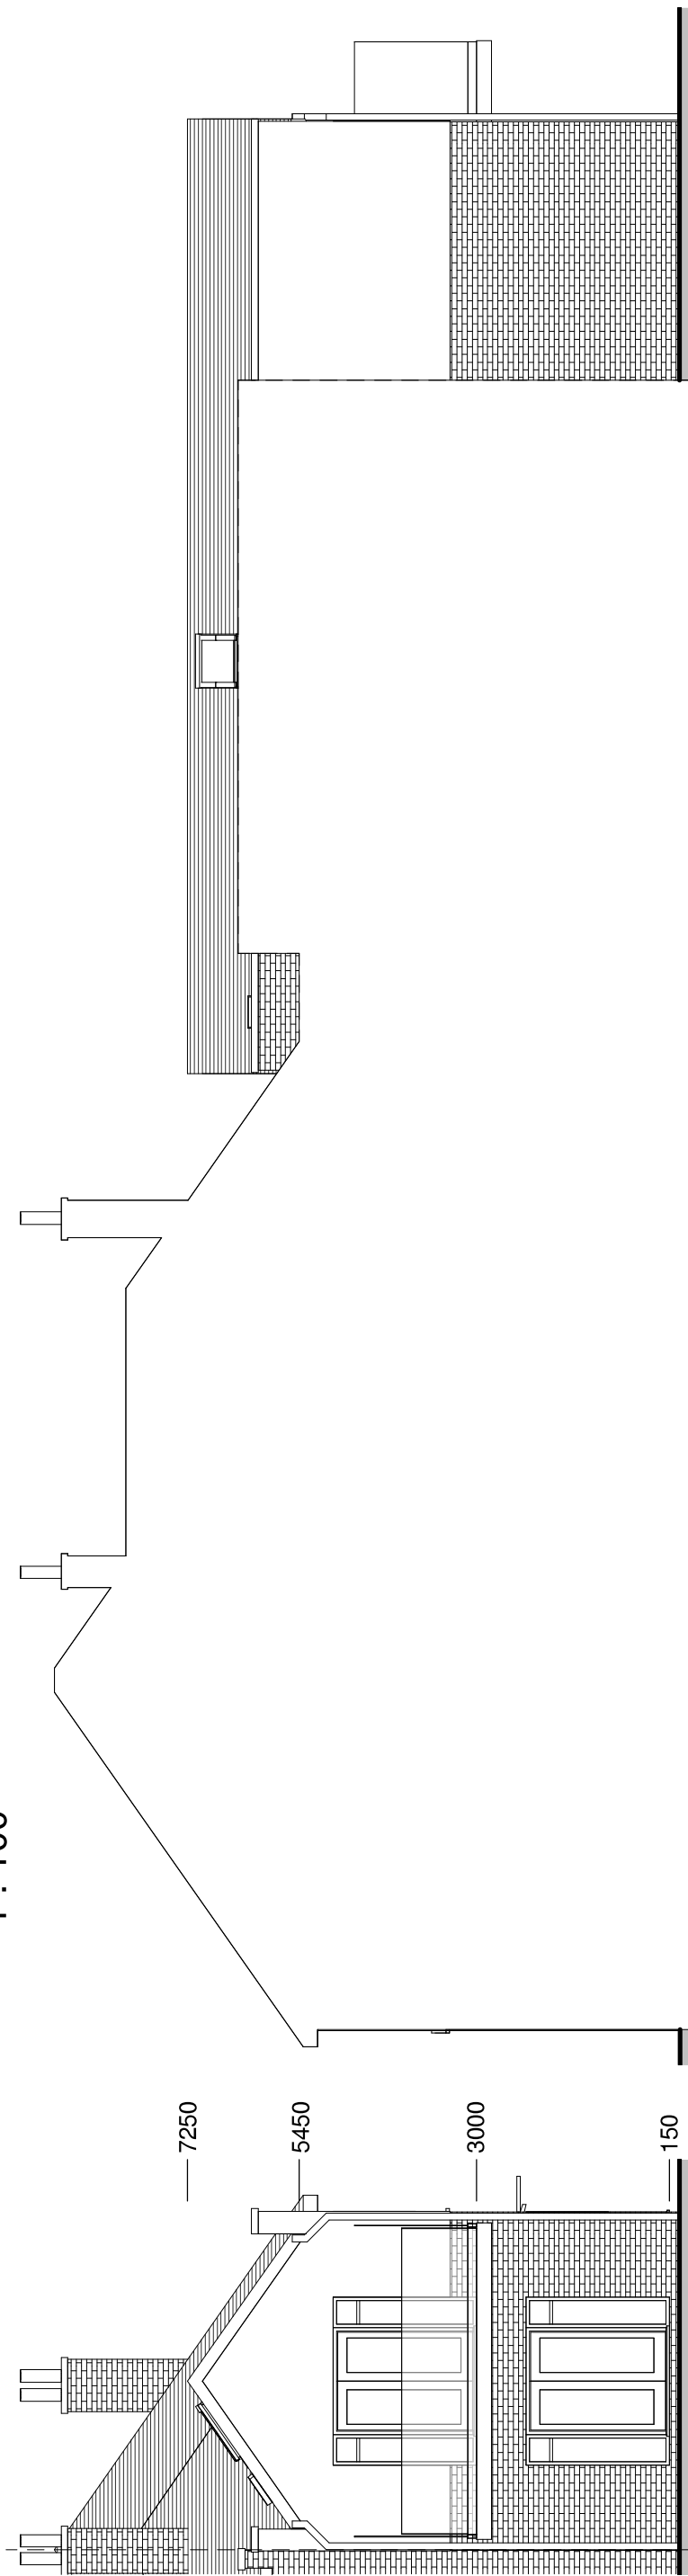


Proposed West Elevation

1 : 100

Proposed North Elevation

1 : 100

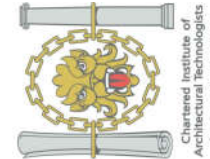

Tel: 0800 6127 664

www.yourhomeplans.co.uk

Your Home Plans



These drawings are for approval purposes. Materials and products should not be ordered based on scaling from drawings as errors may occur along existing building lines. All measurements and supporting elements are to be checked on site. Refer to Your Home Plans if any discrepancies are found.

Mr Passingham
85 & 85A London Road
Cowplain
Waterlooville
Hampshire
PO8 8XB

Proposed Elevations

Project number	85LON-18	A102
Date	7th June 2018	
Drawn by	JG	
Checked by	Checker	Scale
		1 : 100