


NOTES:


Dimensions to be checked on site before commencing work. Any discrepancies shall be reported to the architect immediately.

Do not scale from these drawings except for planning purposes. Use figured dimensions only.


Where applicable this drawing is to be read in conjunction with other consultants' drawings.

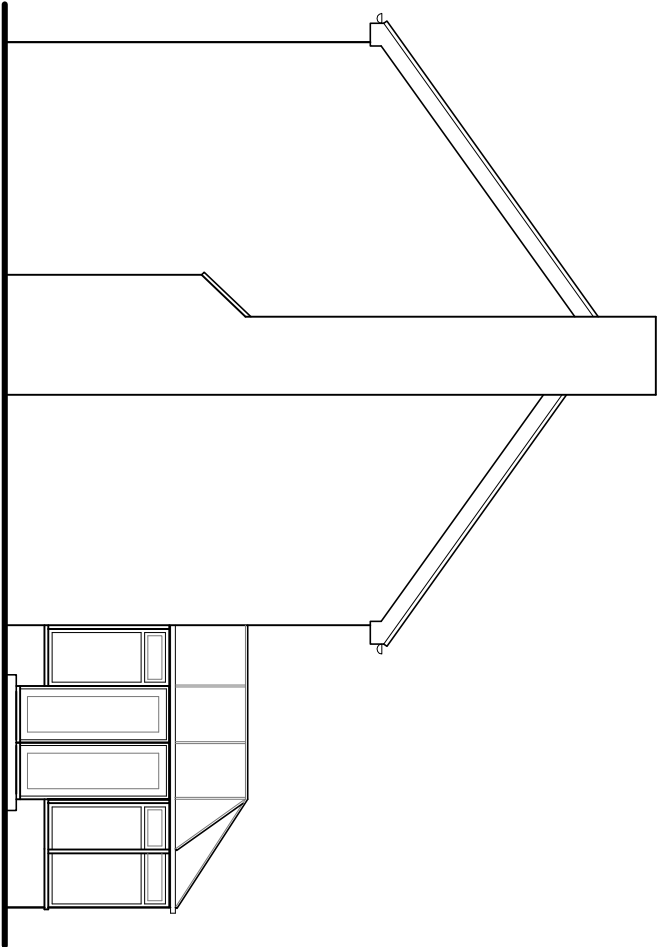

North (side) elevation

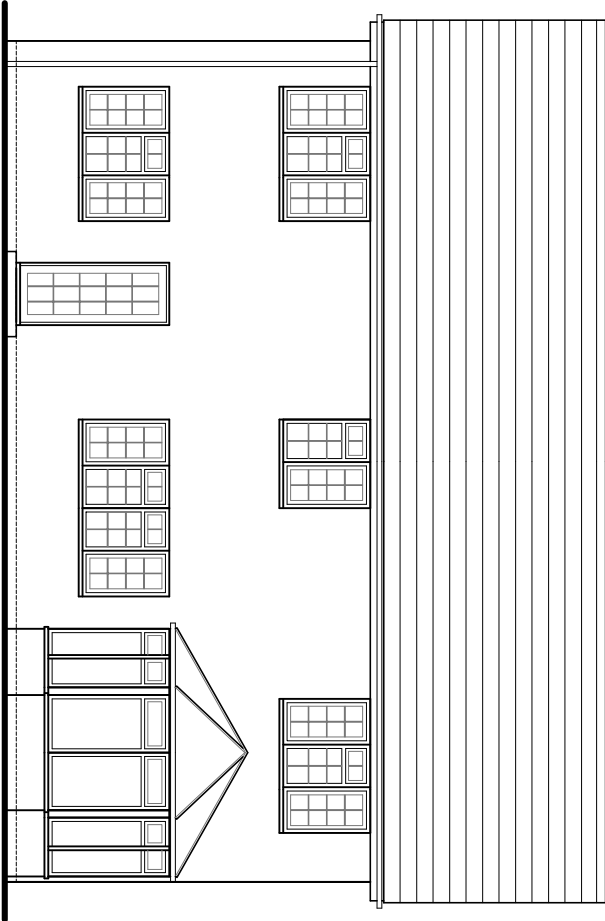


West (rear) elevation

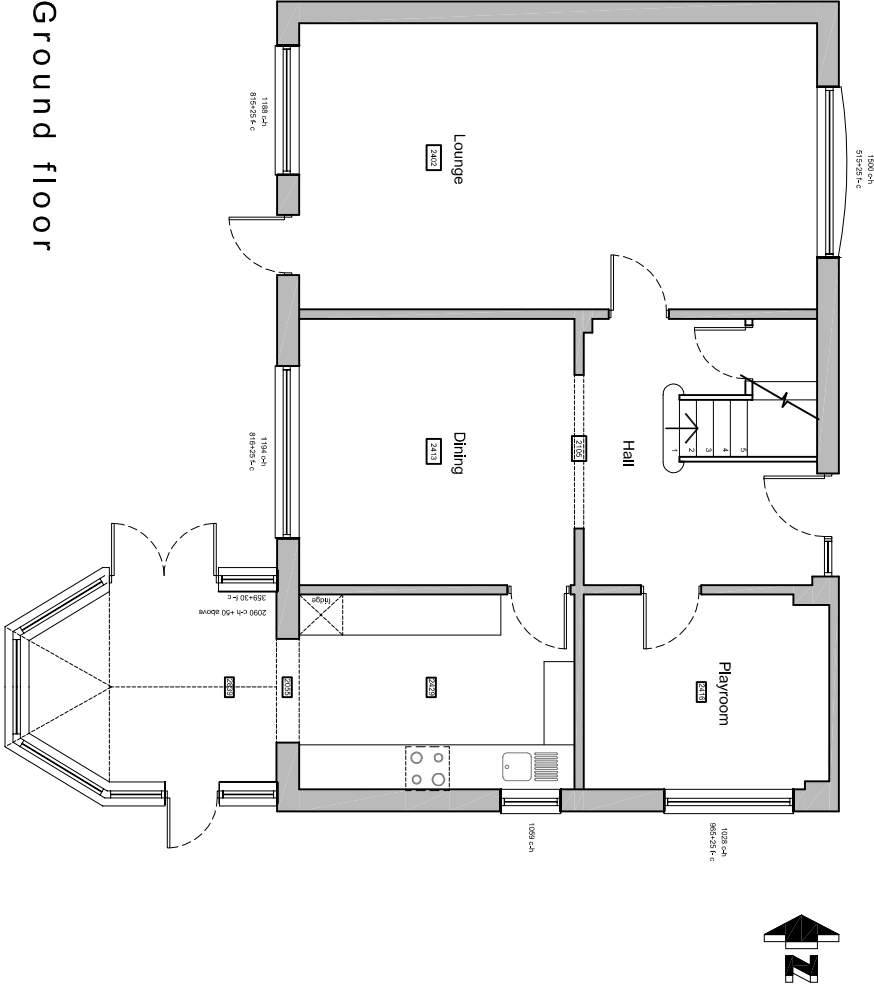


Ground floor
First floor unchanged in new proposal

Existing floor plans & elevations scale 1:100

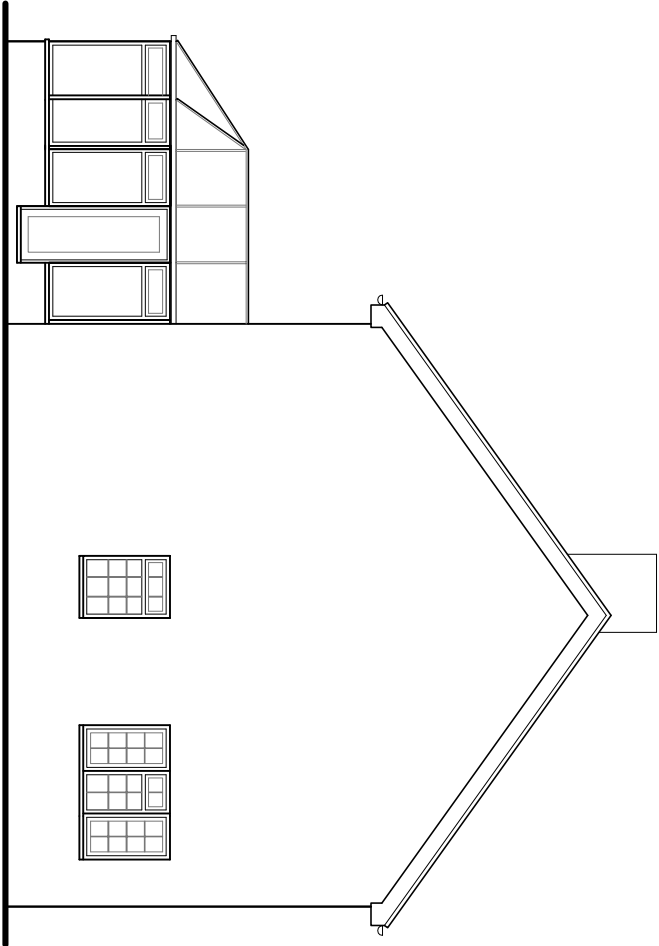

South (side) elevation

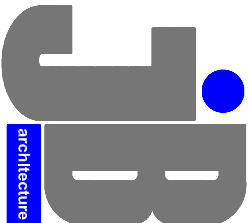

JIMMY BESSANT ARCHITECTURE
TEL: 01243 373620 M: 07769904282
E: jimmy@jb-architecture.co.uk
Web: www.jb-architecture.co.uk

For
MR & MRS STAPLETON
Project
PROPOSED EXTENSION
105 NEW BRIGHTON ROAD
EMSWORTH
PO10 7QS

Title
EXISTING FLOOR PLANS
& ELEVATIONS

Date	Drawn	Scale	Checked
AUG 2018	JB	1:100 @ A3	-
Job Number	Drawing Number	Revision	
PL184.18	402		