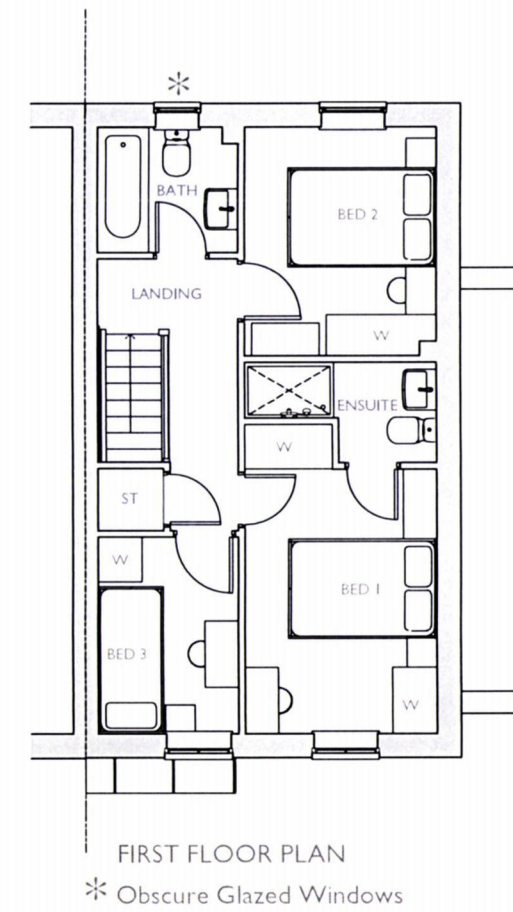
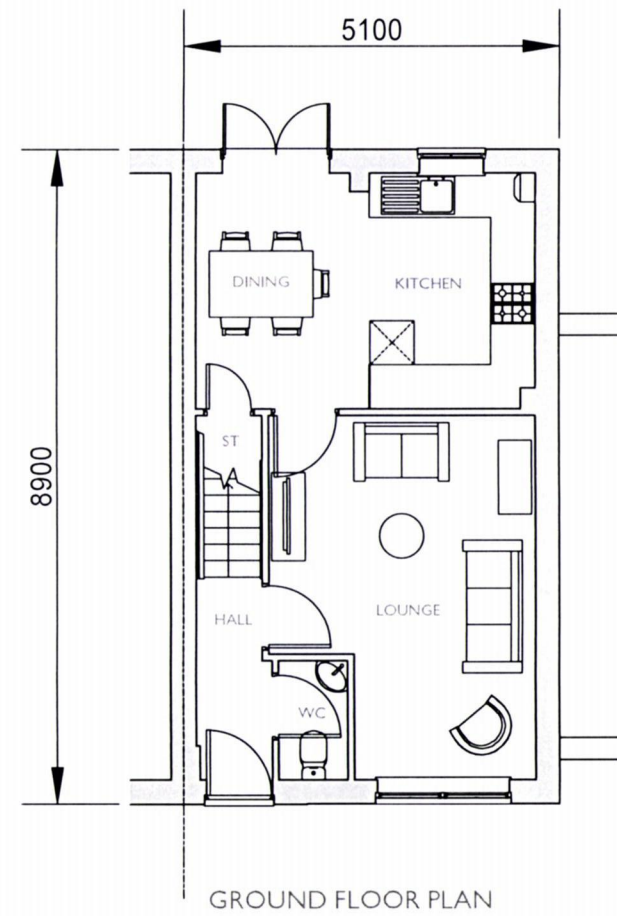


PLOT 73 (AS)

3 BED (5 PERSON)
HOUSE
2.0 STOREY
830 SqFt

Project:
HAVANT ROAD,
EMSWORTH

Title:
MAINDSTONE
FLOOR PLANS

Drawn by: RKDB Checked by: MAH

Scale @ A3:

Scale 1:100

Date: OCTOBER 2017

Rev	Date	Drawn	Checked
19.02.19	RKDB	MAH	

UPDATED TO LATEST WORKING DRAWINGS

Drg No: CB_I5_I05_MA_P05 Rev: A

Client:

 **BARRATT**
HOMES

