

Scale in Metres
0 5 10 15 20 25
for 1:500


Scale in Metres
0 10 20 30 40 50 60
for 1:1250

Materials Schedule


Roof slate with contrasting ridge
Quality matching brick contrasting soldier course
White upvc double glazed windows & doors
White plastic fascia & soffit

Scale in Metres
0 1 2 3 4 5
for 1:100


Proposed East Elevation

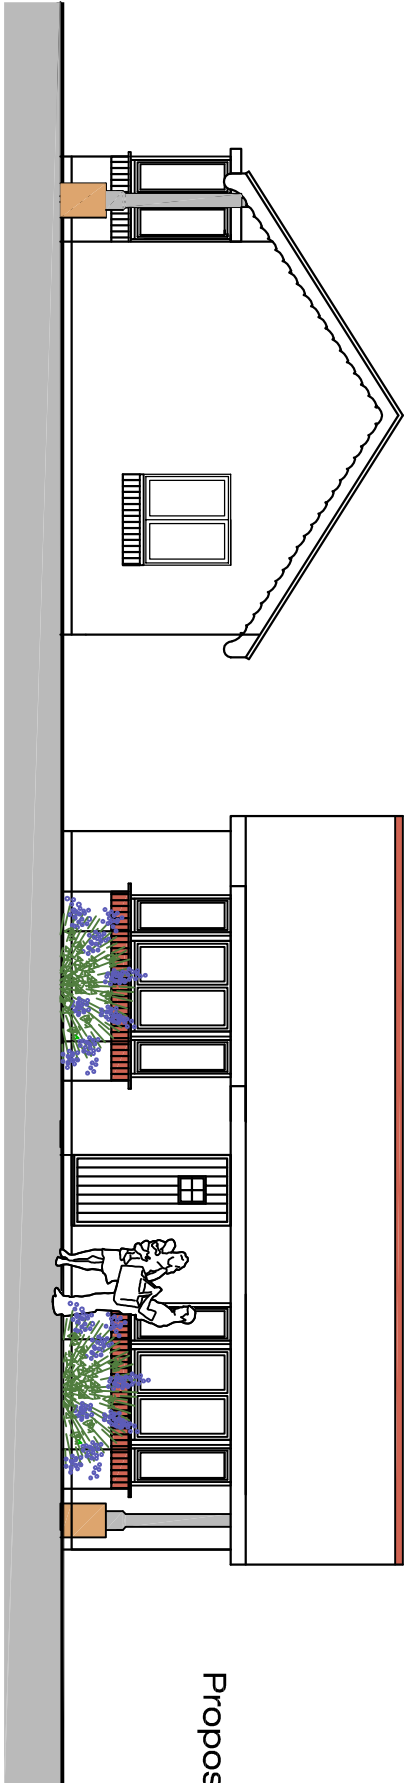



Proposed North Elevation

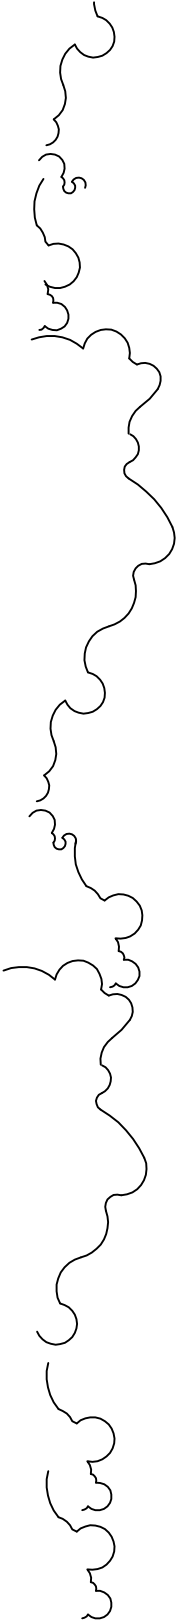


Proposed South Elevation

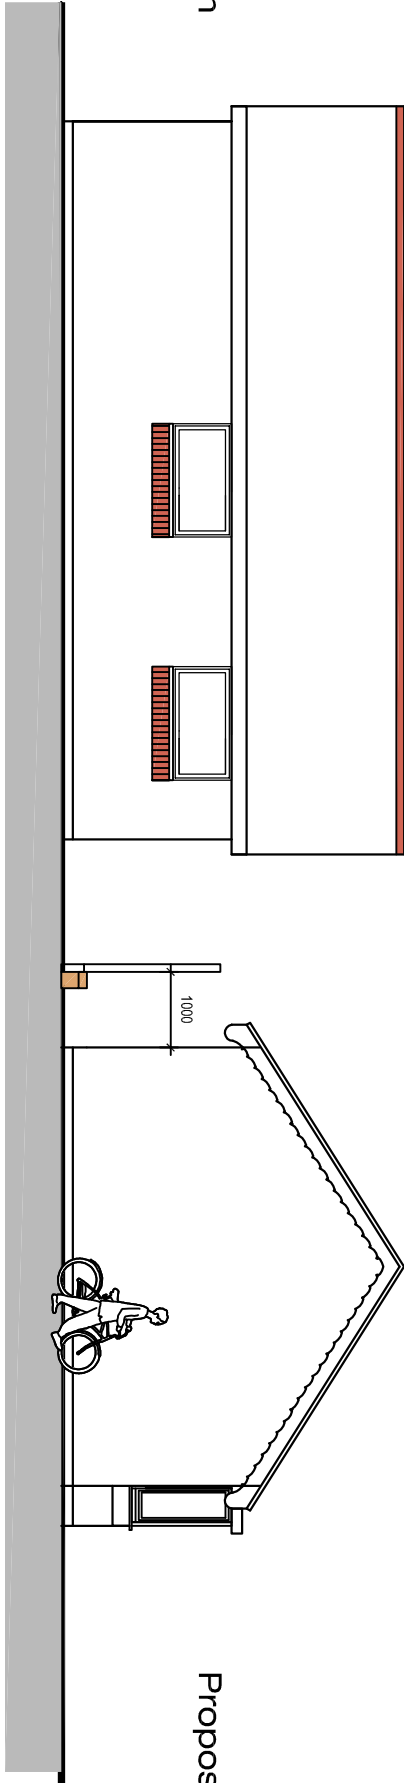



Proposed West Elevation

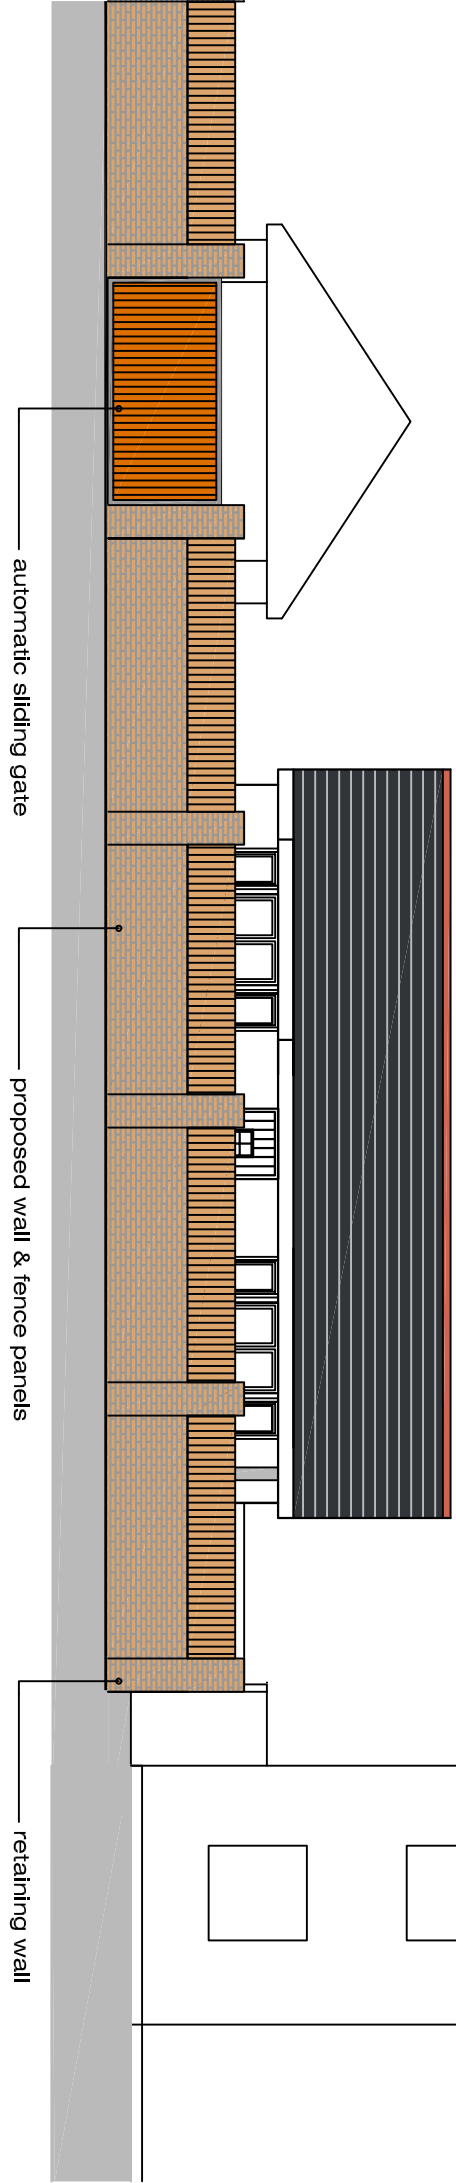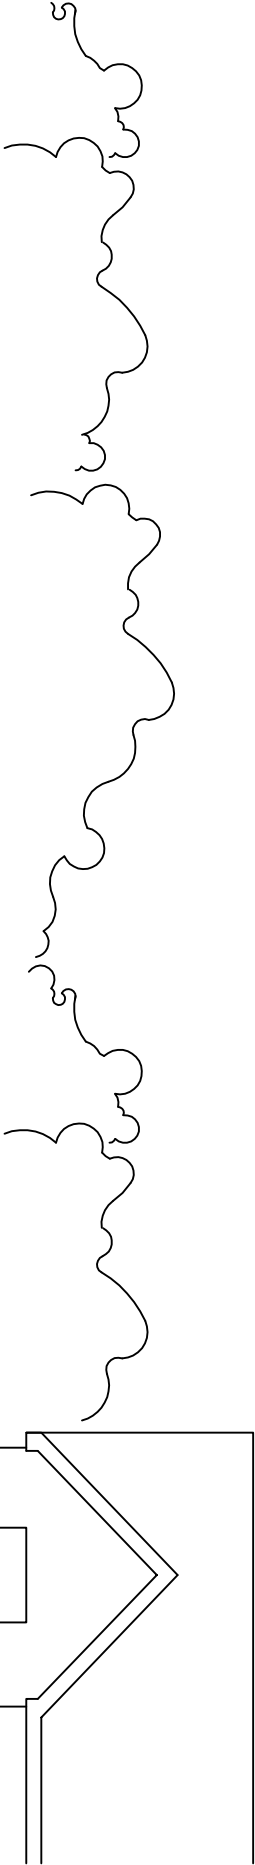

Proposed Street Scene

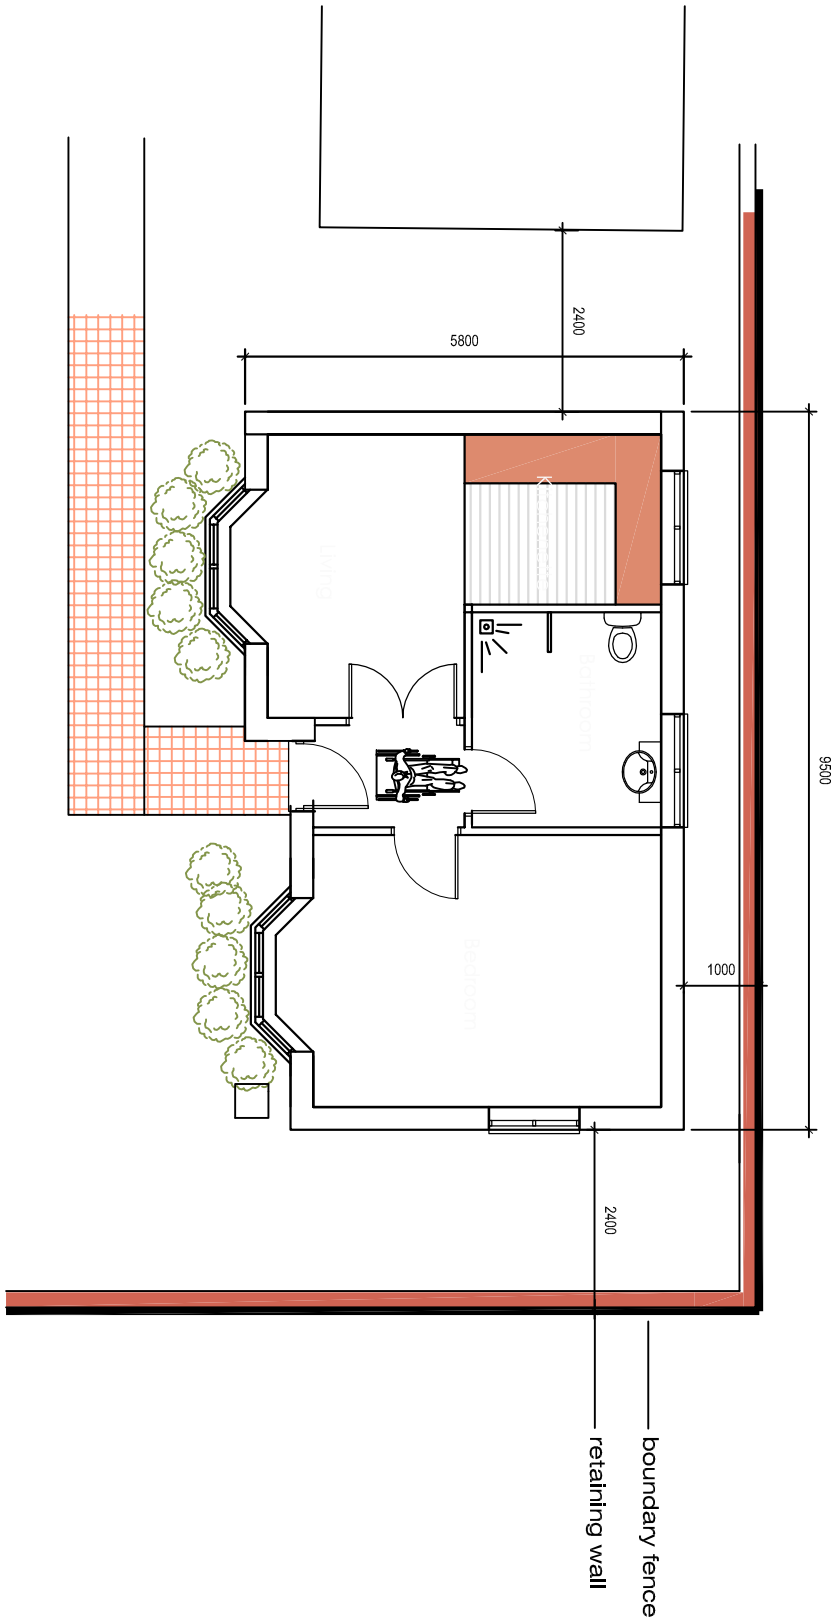

Proposed Floor Plan

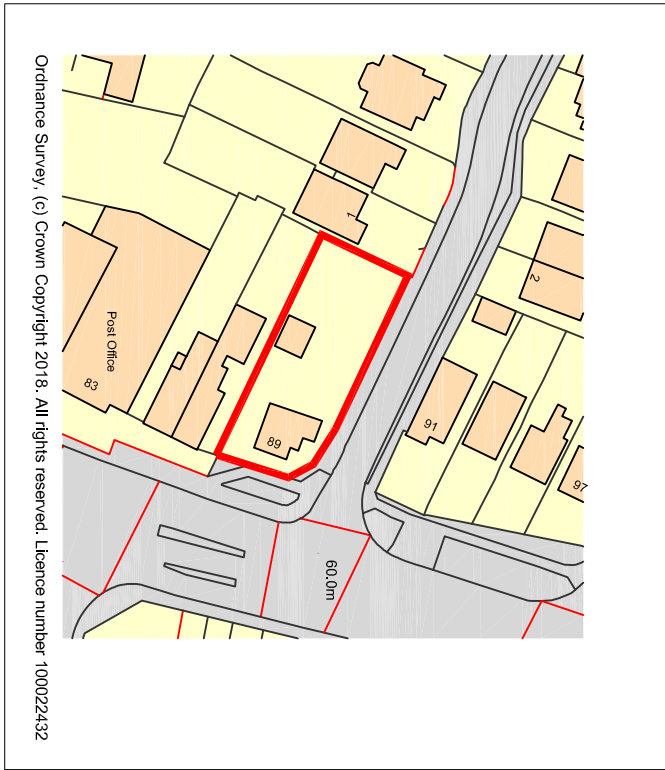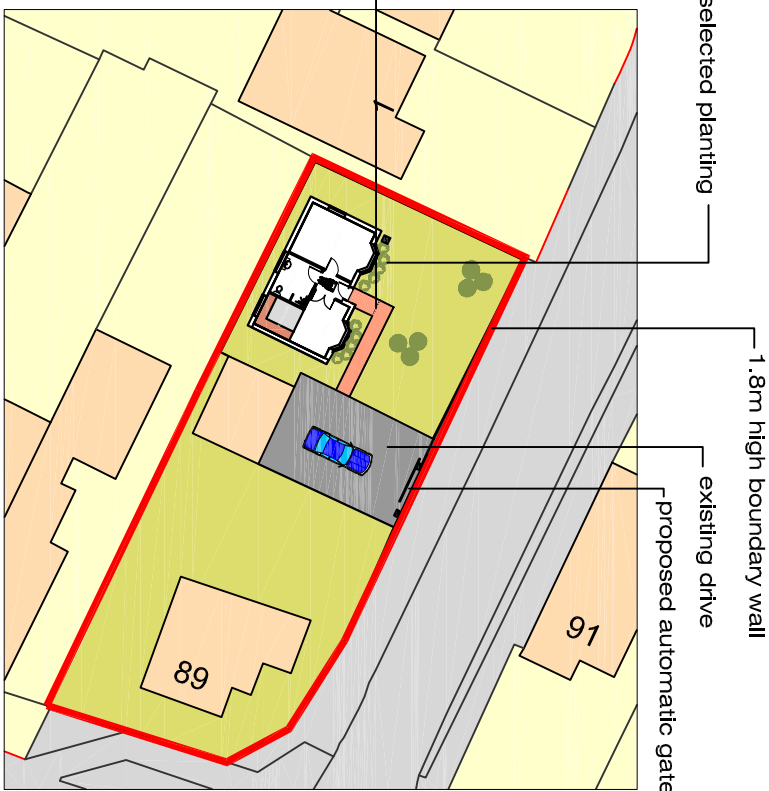

REVISION:

8-9-18 revised floor plans
25-10-18 revised plans
29-10-18 revised plans
02-11-18 revised planning
09-01-19 revised planning

11-01-19 revised planning
23-01-19 revised planning

Drawing Title :

Proposed Annexe.

Project :

89 London Road
Cowlplain
Hants.

Drawn By

CRF

Date

20/05/18

SHEET SIZE

A2

Approved By

Date

Revision:

CFA

Drawing No.

FULL

BS

06

Scale:

1/100

Chris Flint Associates Ltd

CHARTERED SURVEYORS - PROJECT MANAGERS
DEVELOPMENT CONSULTANTS

2 Emerald Close Watlington Hants PO7 8NZ
tel: 023 92 432484 fax: 023 92 335554
Email: chrisflintassociates@gmail.com

PLANNING