



PROPOSED

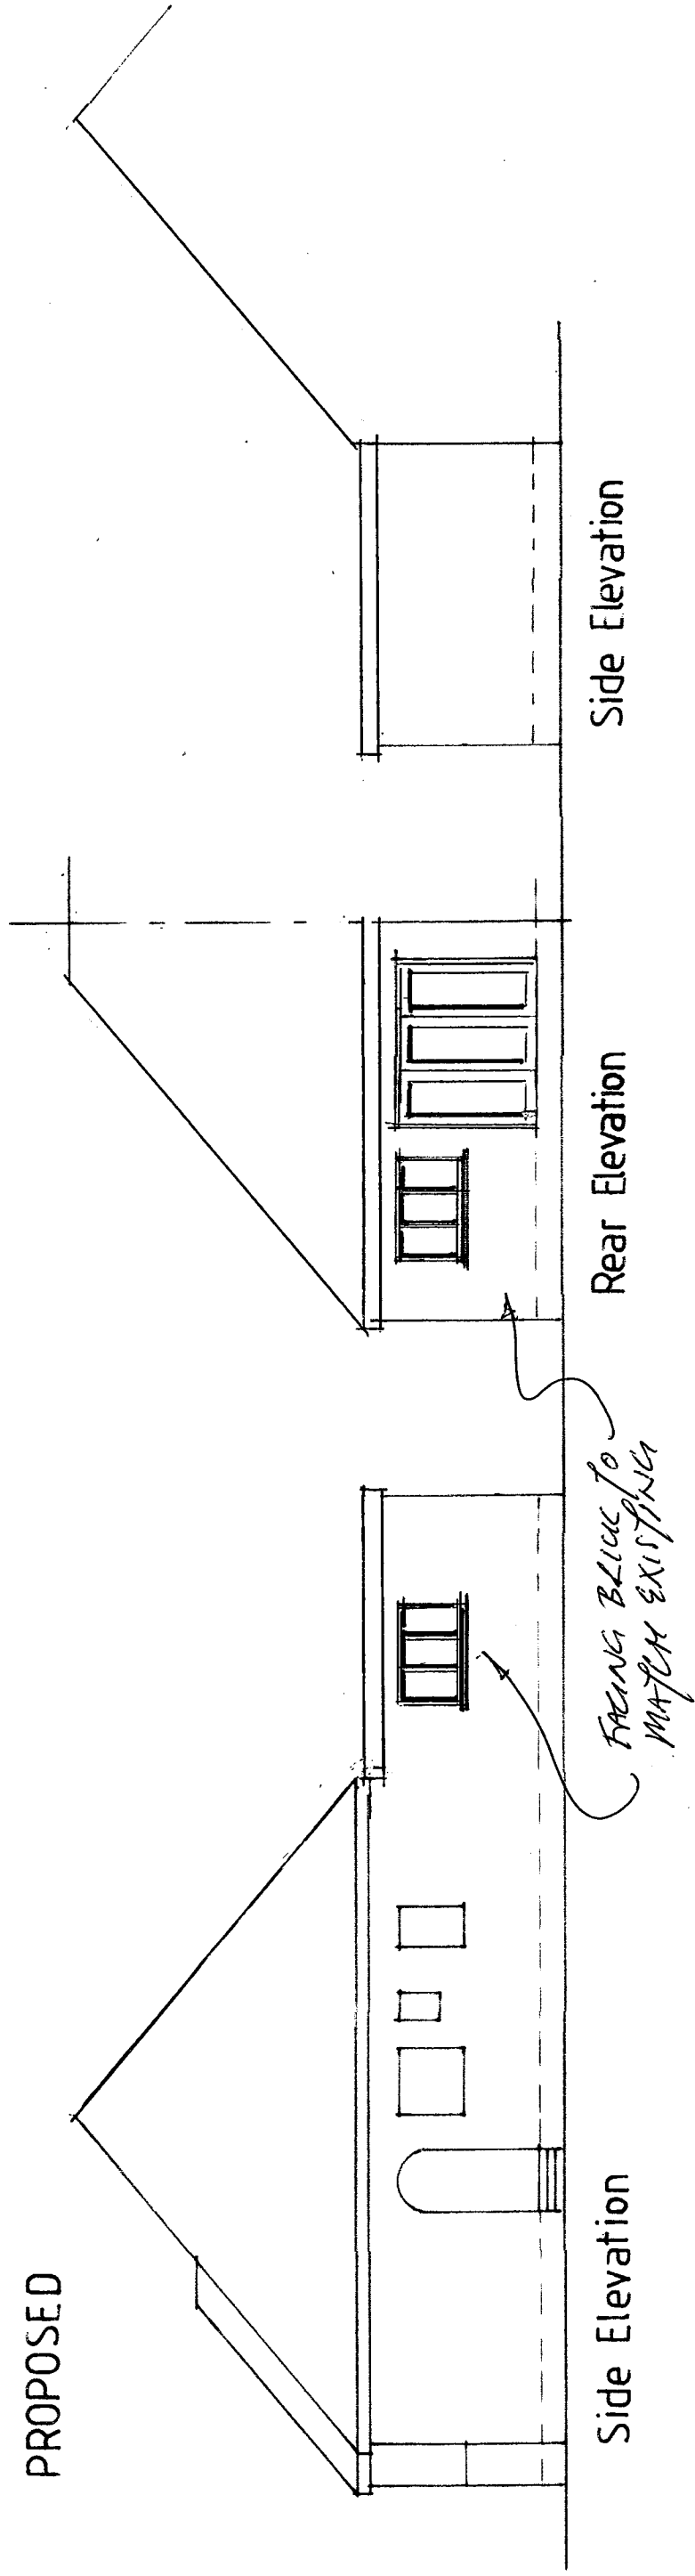

Side Elevation

Rear Elevation

Side Elevation

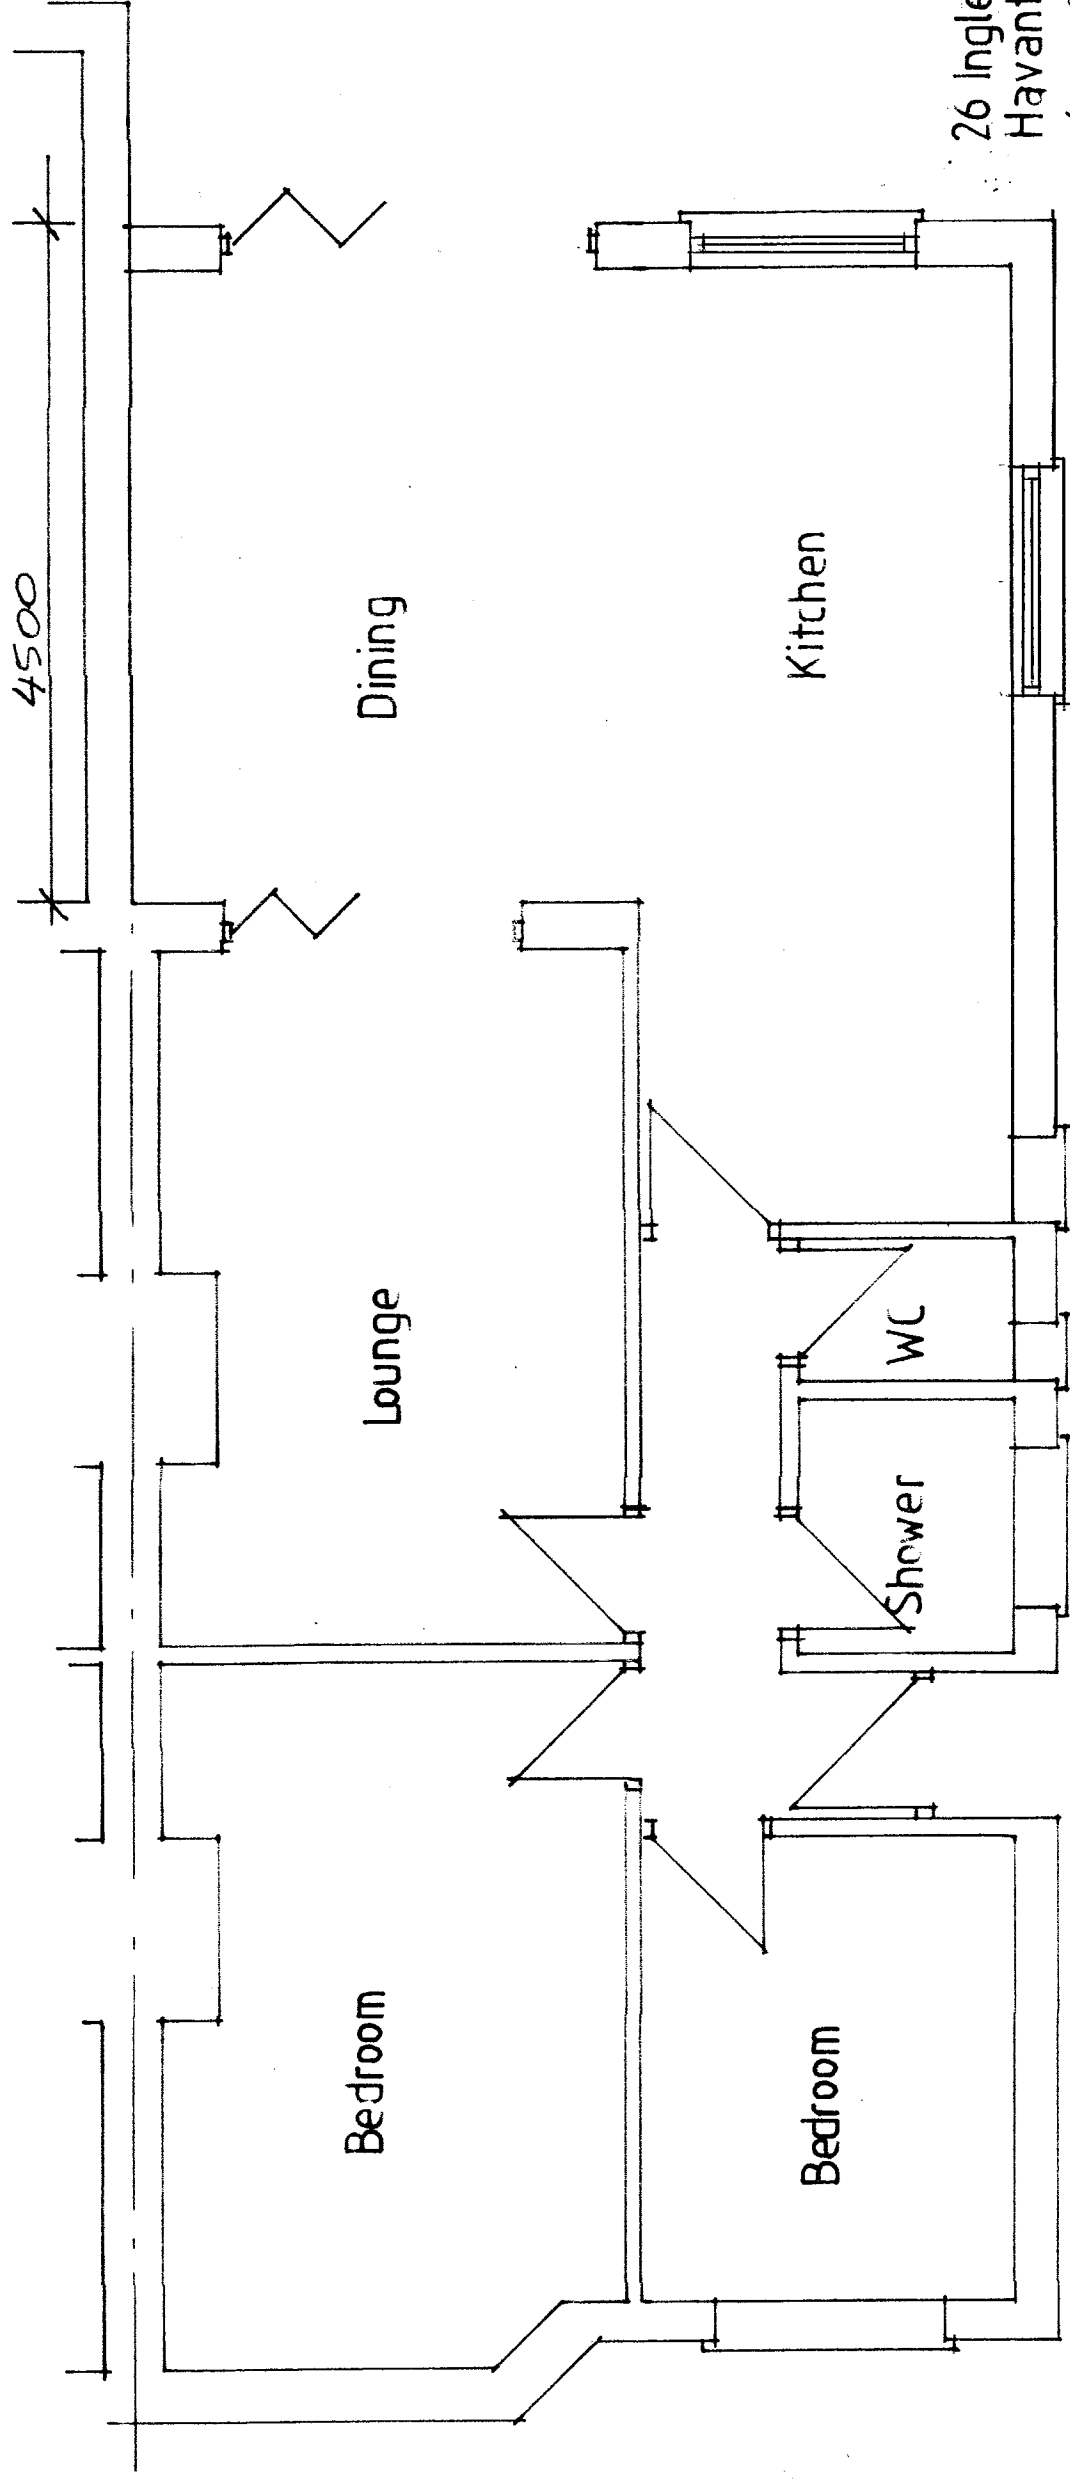

Bedroom

Lounge

Dining

Bedroom

Shower

WC

Kitchen

26 Ingledene Close
Havant

SCALE 1:100

MARCH 2019

Floor Plan - proposed

A. GARDNER REDUCES MAY '19

02 A.