


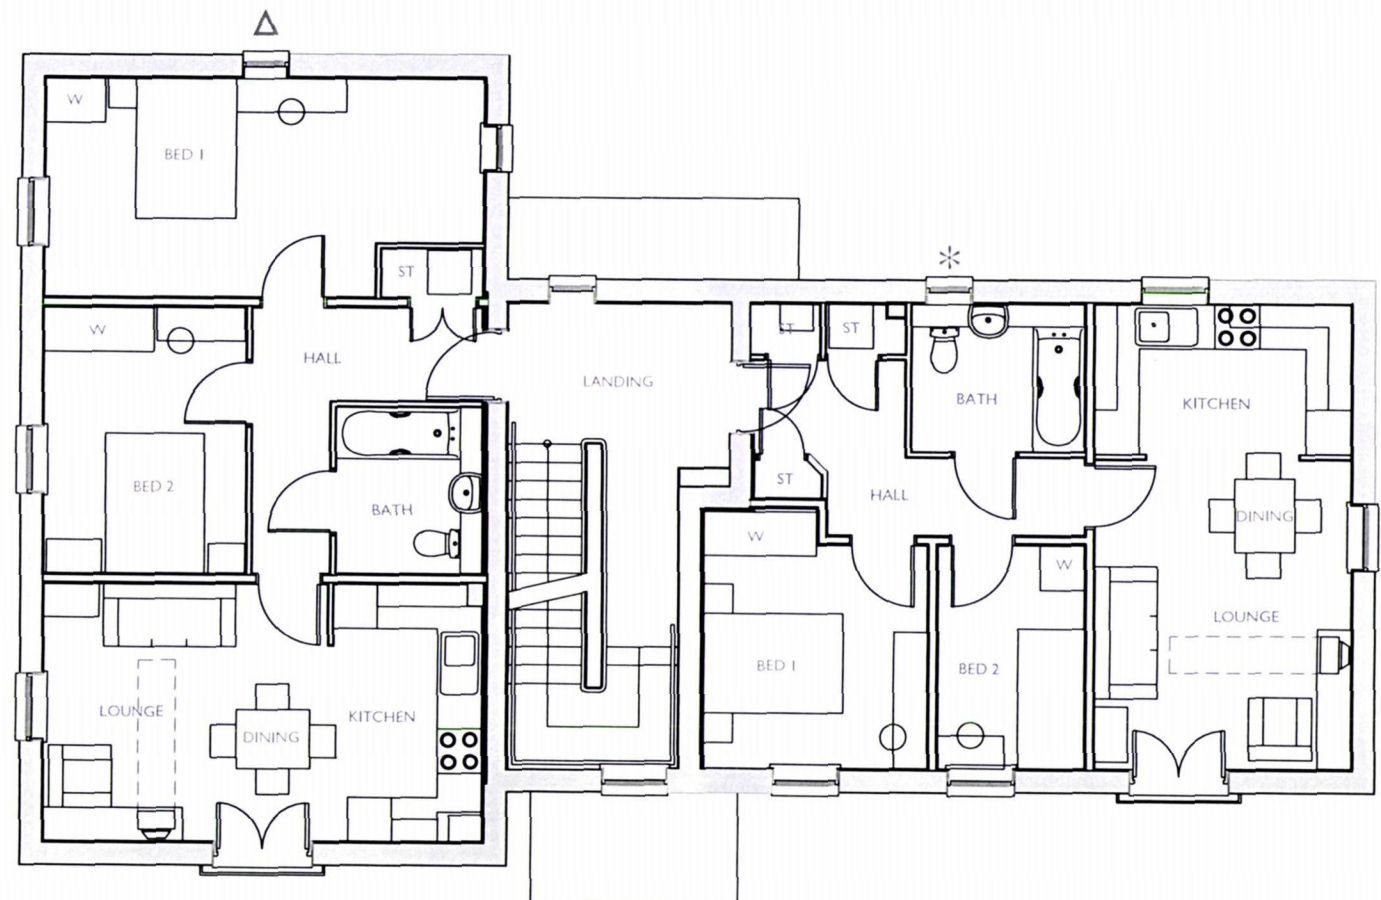

FIRST FLOOR PLAN

* Obscure Glazed Windows

Δ Windows for Plots 100-105 Only

◻ Windows for Plots 106-111 Only



PLOTS 100-105 (AS) & 106-111 (AS)

2 BED (4 PERSON)
& 2 BED (3 PERSON)
FLAT
3.0 STOREY
676 & 584 SqFt

Project:
HAVANT ROAD,
EMSWORTH
Title:
2BFA & 2BFB
FLOOR PLANS

Drawn by: RKDB Checked by: MAH

Scale @ A3:




Scale 1:100

Date: OCTOBER 2017

Rev Date Drawn Checked

Drg No: CB_15_105_FA_FB_P02 Rev:

Client:

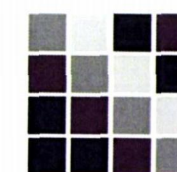

COOPERBAILLIE