
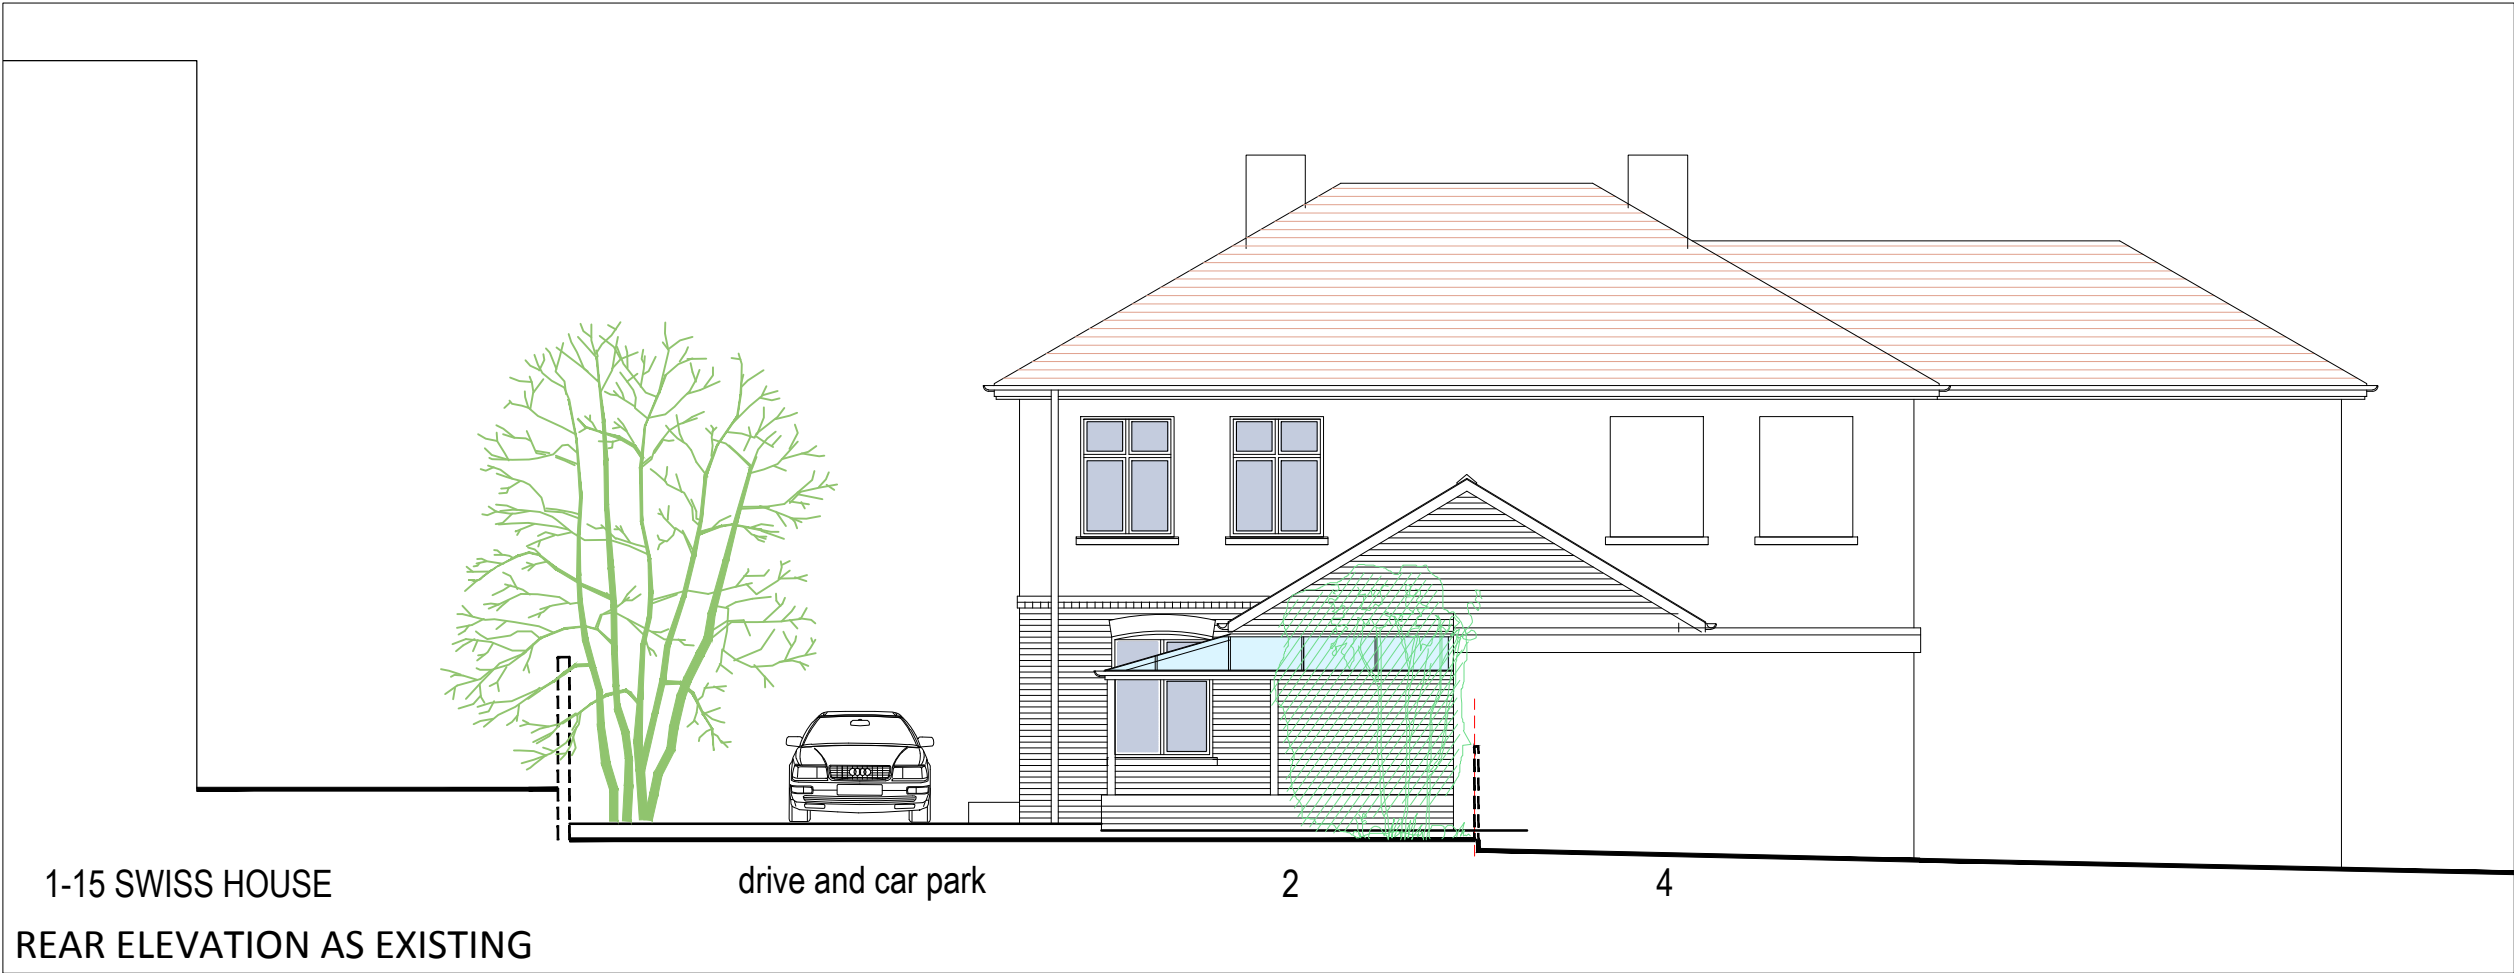


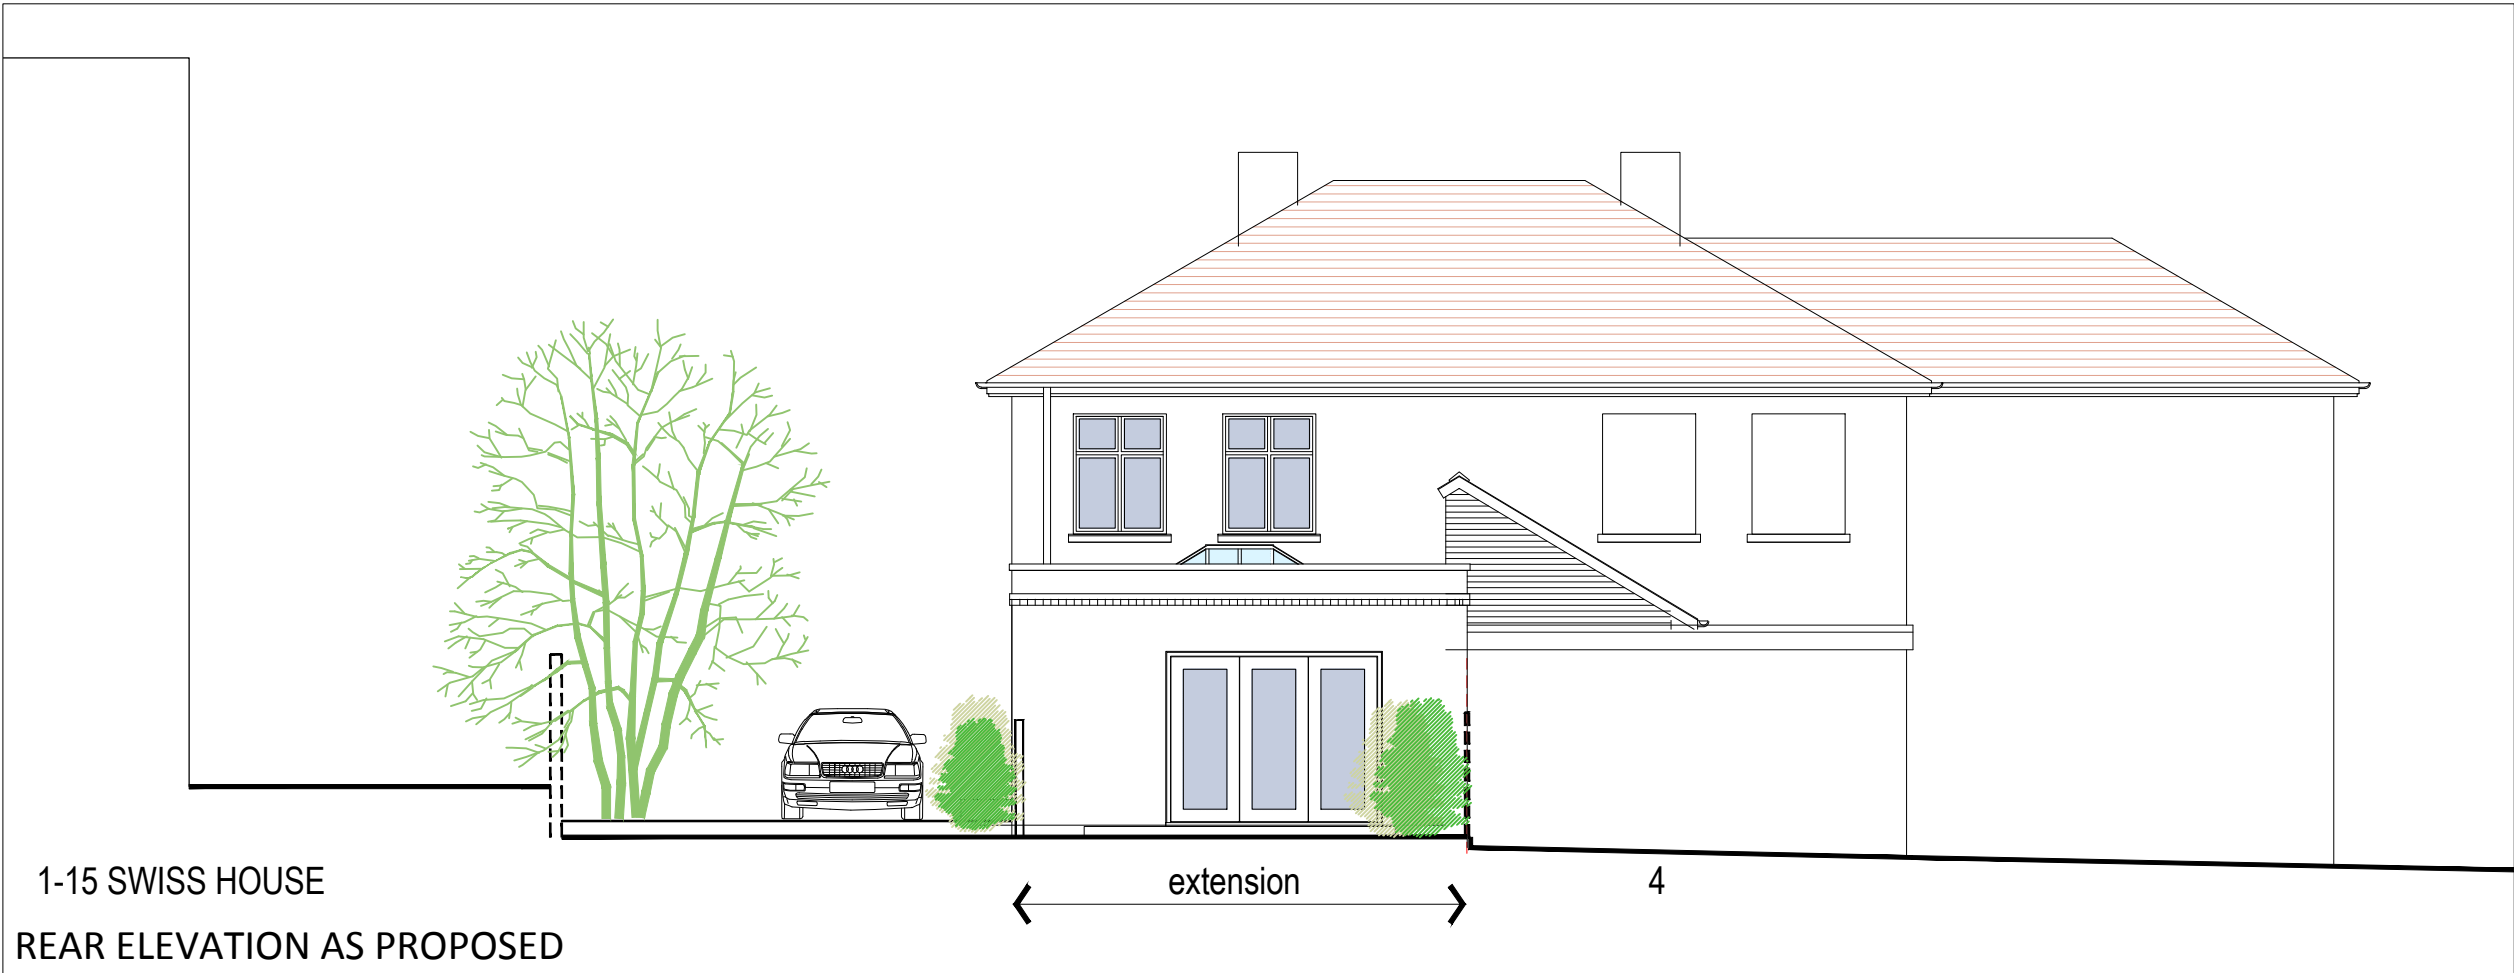

PORTLAND ROAD - WATERLOOVILLE

NOTES:

This drawing has been prepared for the purposes of concept and design development and is not to be used for any other purpose. Dimensions are indicative and should be referenced against measured surveys only.

This drawing is the property of Martin Ralph and must not be reproduced, in part or whole, or deviated from, without their permission.

AMENDMENTS		DATE
A	Boundary amended on rear fence	02.08.18

CLIENT

ALOHA DEVELOPMENTS LTD

PROJECT

**GROUND FLOOR EXTENSION AND
NEW GARAGE
2 PORTLAND ROAD,
WATERLOOVILLE**

DRAWING TITLE

**REAR ELEVATIONS
EXISTING AND PROPOSED**

DATE

MARCH 2018

SCALE

1:100

DRAWING No.	REVISION
18A_001 08	A

MARTIN RALPH

ARCHITECTS

RIBA  **CHARTERED ARCHITECTS
SURVEYORS & ENGINEERS**

Chartered Practice

Part of **THE MARTIN RALPH GROUP**

11 Dagoon House Hussar Court Brambles Business Park Portsmouth Hampshire PO7 7SF	www.martinralph.co.uk info@martinralph.co.uk T. 023 9225 7711 F. 023 9225 7712
---	--