



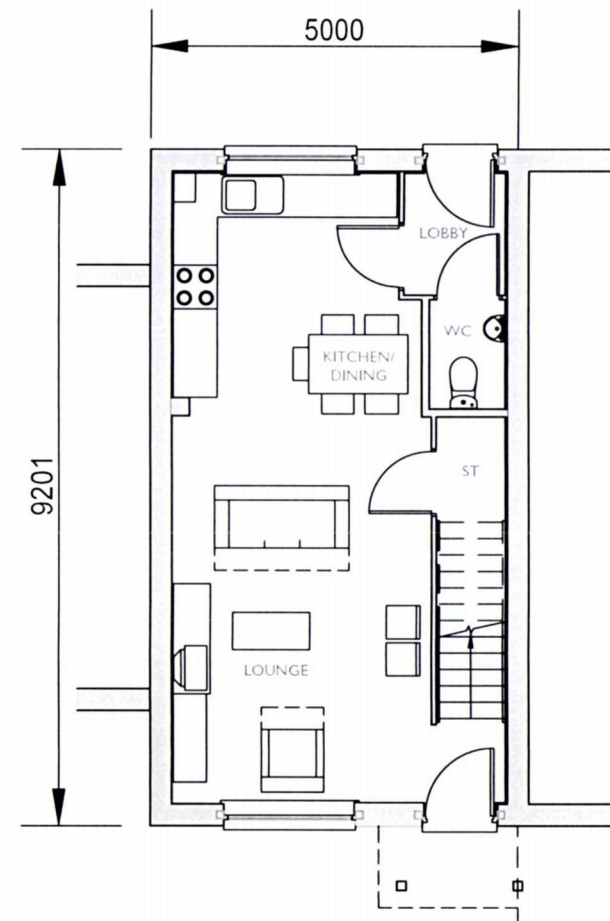

GROUND FLOOR PLAN

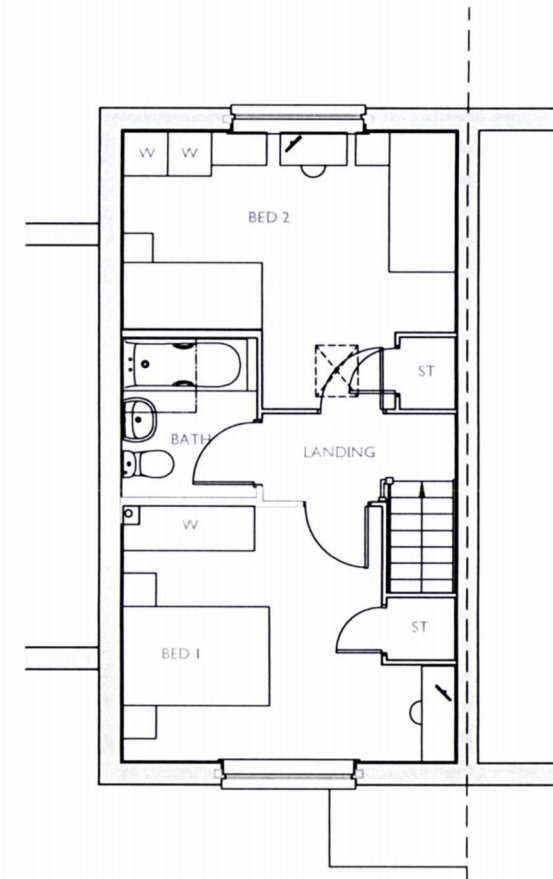

FIRST FLOOR PLAN



PLOTS 33 (OPP) & 91 (AS)

3 BED (5 PERSON)
HOUSE
2.0 STOREY
926 SqFt

Project:
HAVANT ROAD,
EMSWORTH

Title:
TYPE 51
FLOOR PLANS

Drawn by: RKDB Checked by: MAH

Scale @ A3:
0 1 2 3 4 5m
Scale 1:100

Date: OCTOBER 2017

Rev Date Drawn Checked

Drg No: CB_15_105_T51_P03

Rev:

Client:

