



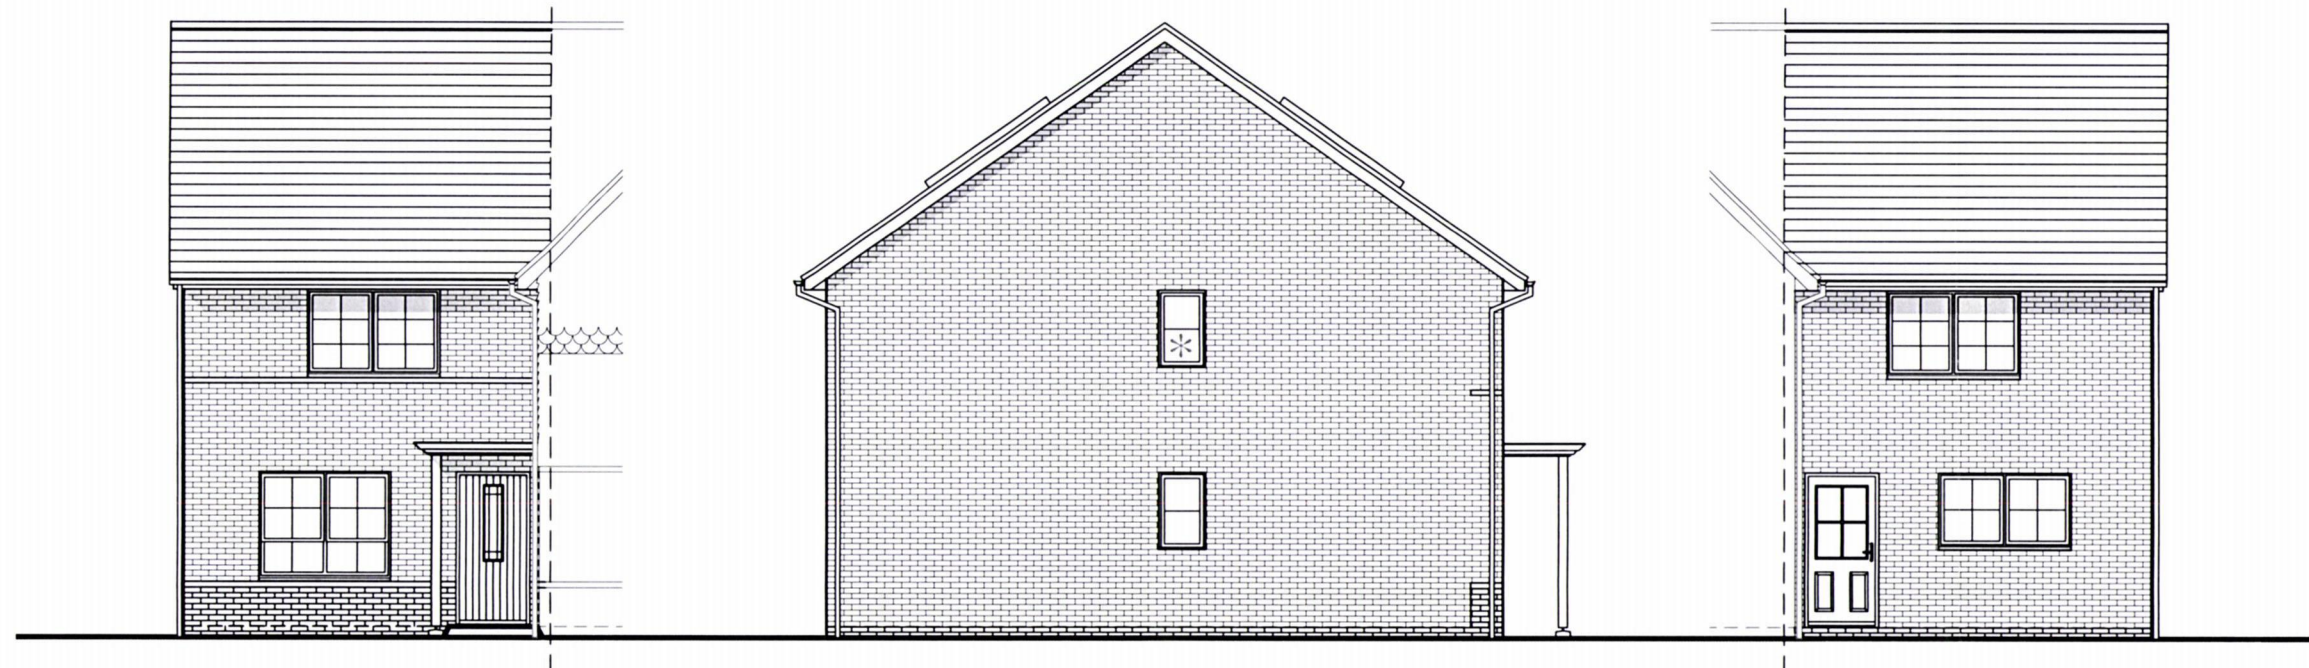

FRONT ELEVATION

SIDE ELEVATION
* Obscure Glazed Windows

REAR ELEVATION

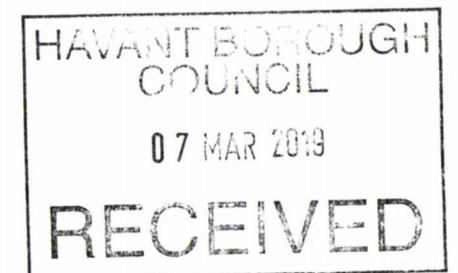

PLOT 31 (AS) & 36 (OPP)

3 BED (5 PERSON)
HOUSE
2.0 STOREY
926 SqFt

Project:
HAVANT ROAD,
EMSWORTH
Title:
TYPE 51
ELEVATIONS

Drawn by : RKDB Checked by : MAH

Scale @ A3:



Scale 1:100

Date: OCTOBER 2017

Rev	Date	Drawn	Checked
A	01.11.18	KEL	MAH

PLOT NUMBERS AMENDED

Drg No: CB_15_105_T51_E02 Rev: A

Client:

