



PROPOSED GROUND FLOOR 1:50

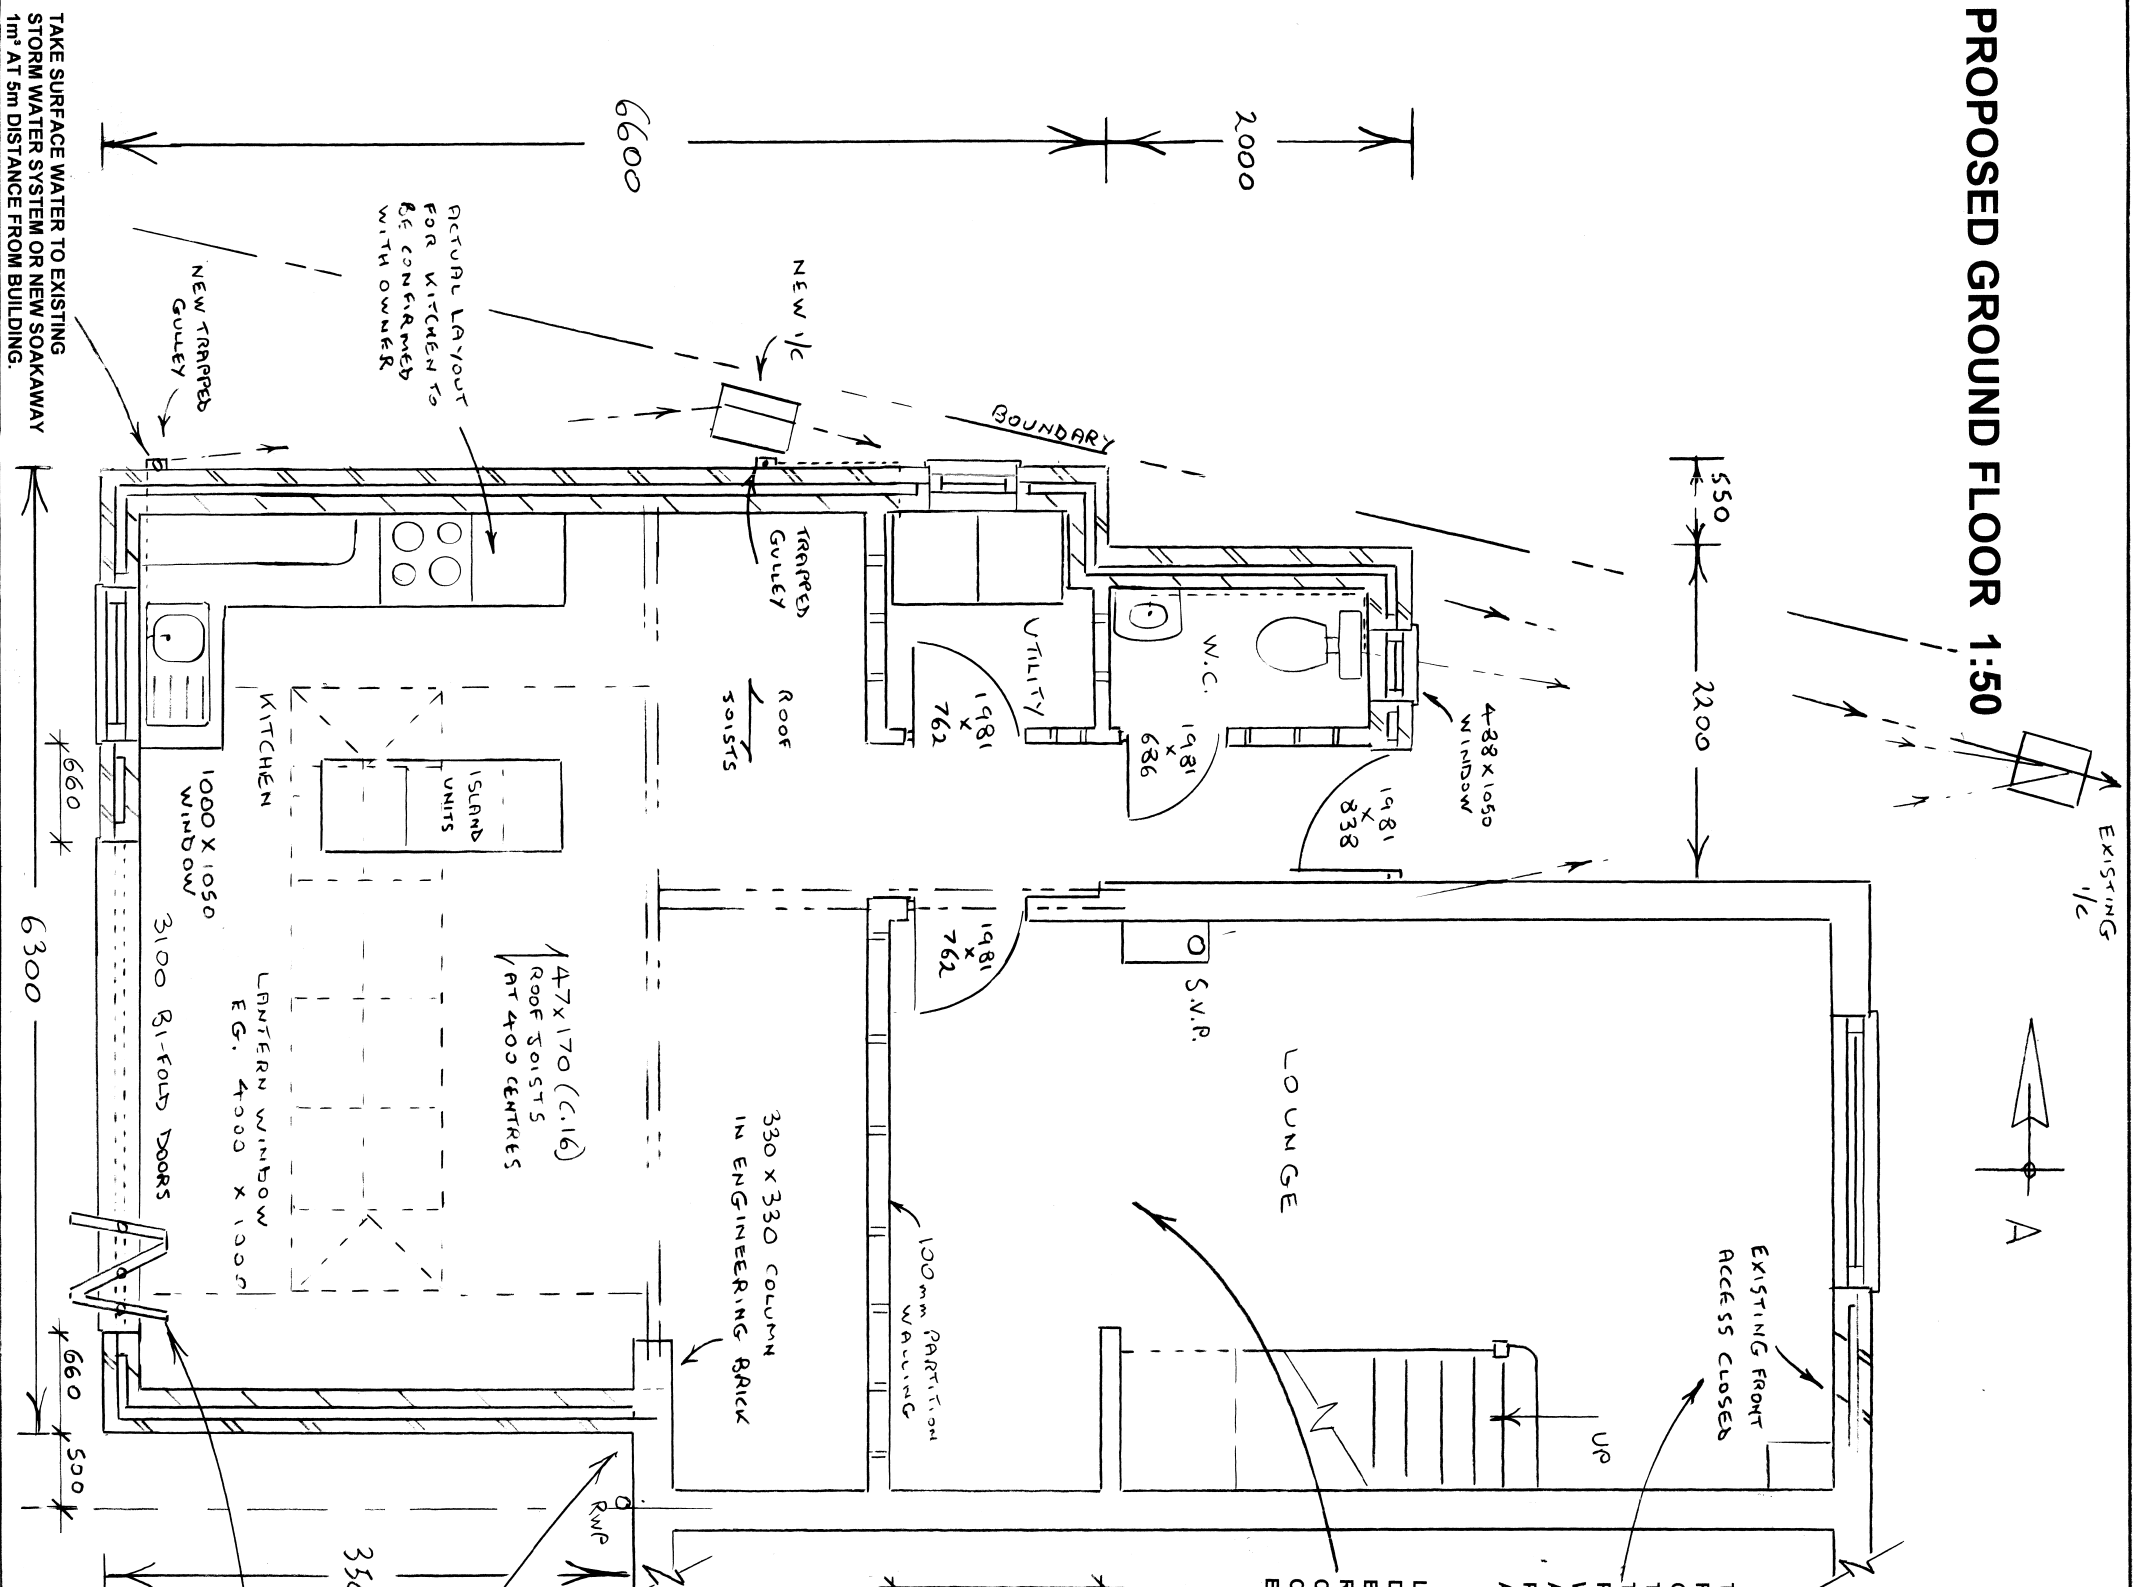

EXISTING GROUND FLOOR

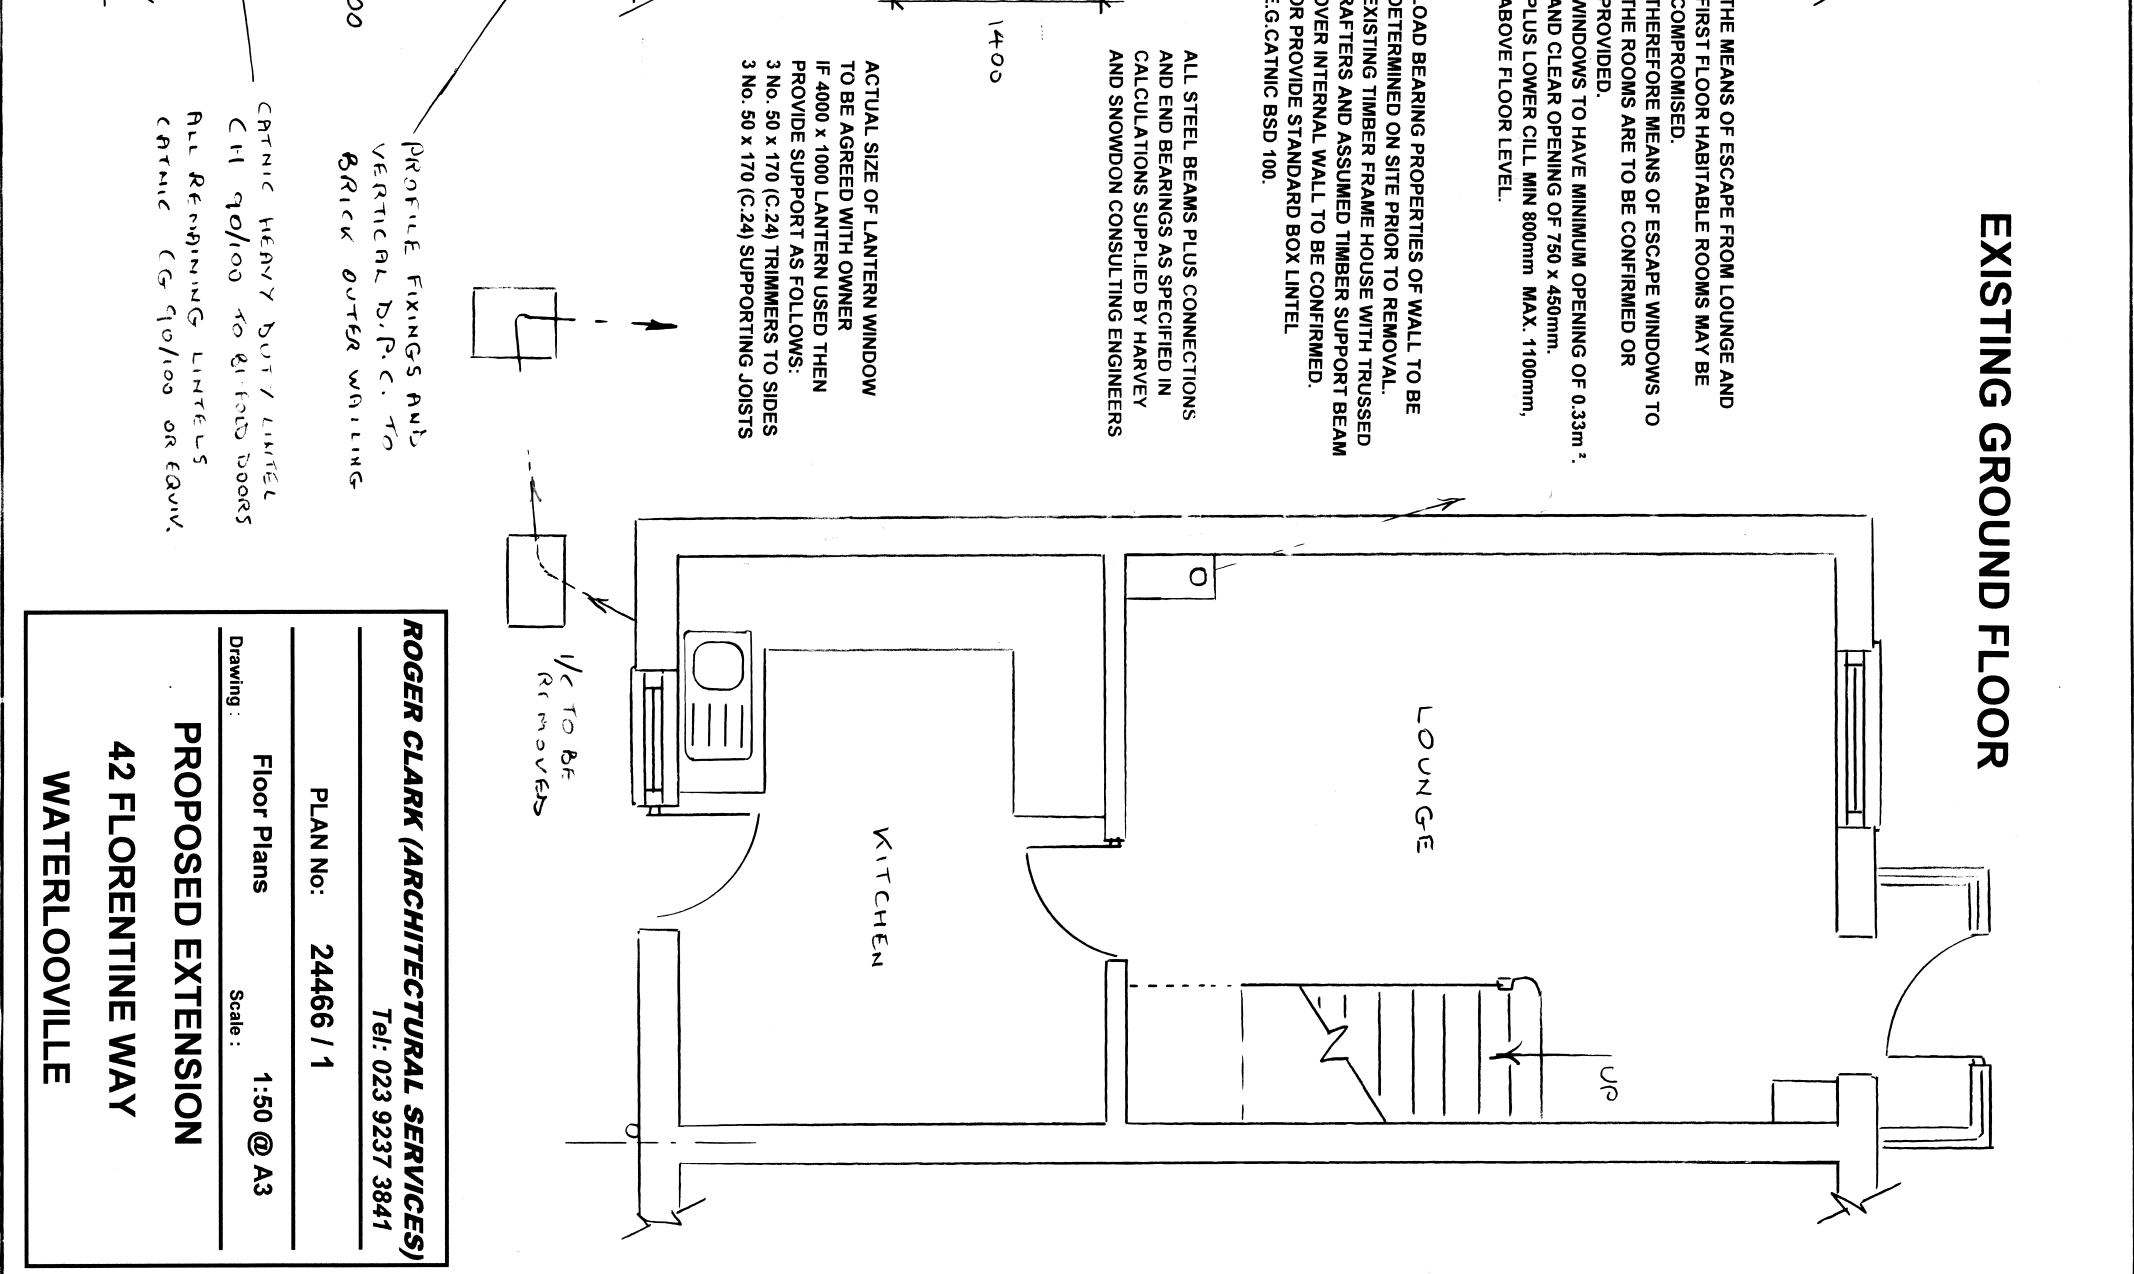

ROGER CLARK (ARCHITECTURAL SERVICES)
Tel: 023 9237 3841

PLAN No: 24466 / 1

Floor Plans Scale: 1:50 @ A3

PROPOSED EXTENSION

42 FLORENTINE WAY

WATERLOOVILLE