
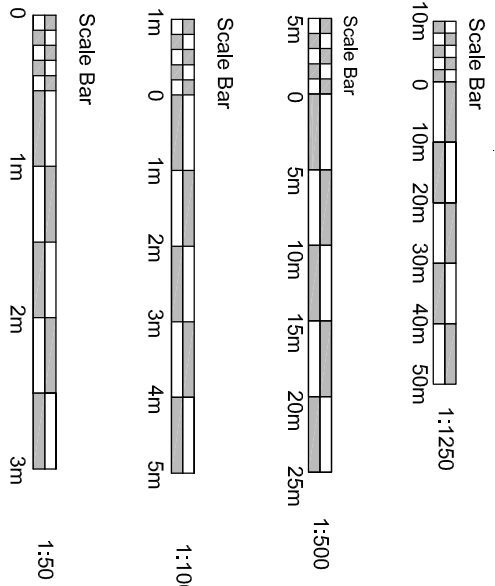


THIS DRAWING MUST NOT BE SCALED.


PRIOR TO THE COMMENCEMENT OF ANY WORKS, THE BUILDERS TO CHECK AND/OR DETERMINE ALL CONSTRUCTION DETAILS, INCLUDING CHECKING EXISTING SITE LEVELS AND DIMENSIONS. THE DRAWING IS TO BE READ IN CONJUNCTION WITH ALL OTHER PROJECT DRAWINGS, CONSTRUCTION NOTES AND/OR PROJECT SPECIFICATION. ALL DISCREPANCIES SHOULD BE REPORTED IMMEDIATELY.

Rev.	Date	Details	Drawn
A	30.10.18	Amendment to subtitle text.	LM
B	08.11.18	Addition of note regarding eaves height.	LM
C	15.11.18	Additions made to proposed rear extension footprint after planning comments.	LM


All dimensions are approximations TBC onsite

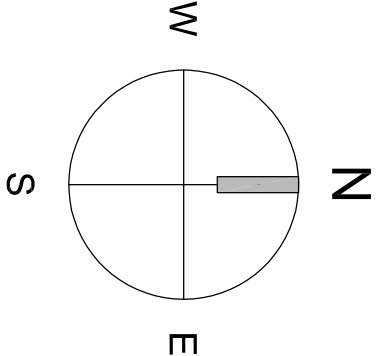


Copyright in all documents and drawings prepared by Flowitt Architects Ltd.
Unless otherwise agreed in writing, remain the property of Flowitt Architects Ltd.

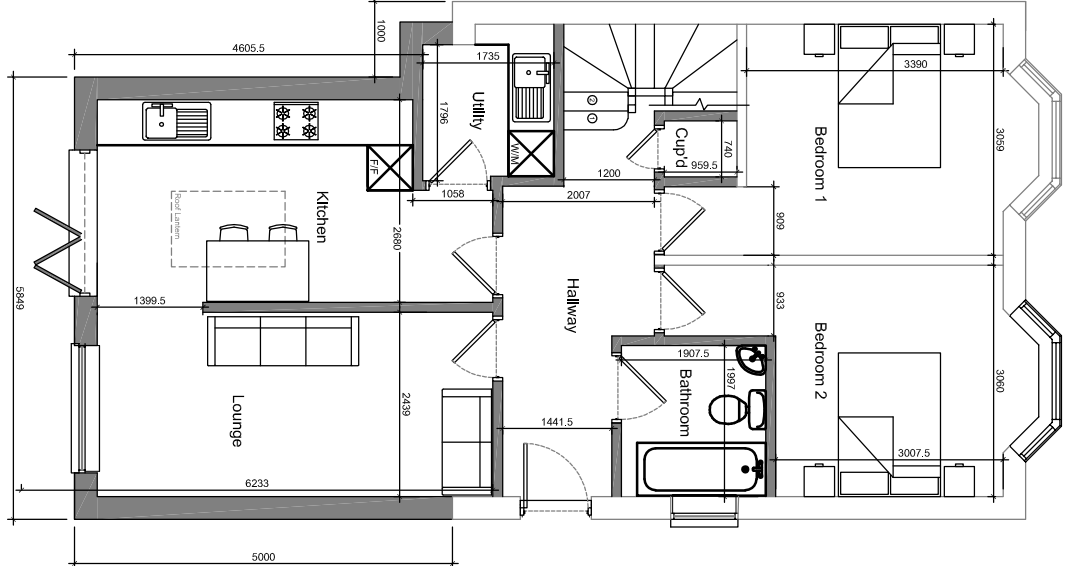


Proposed Ground Floor Plan
@1:100

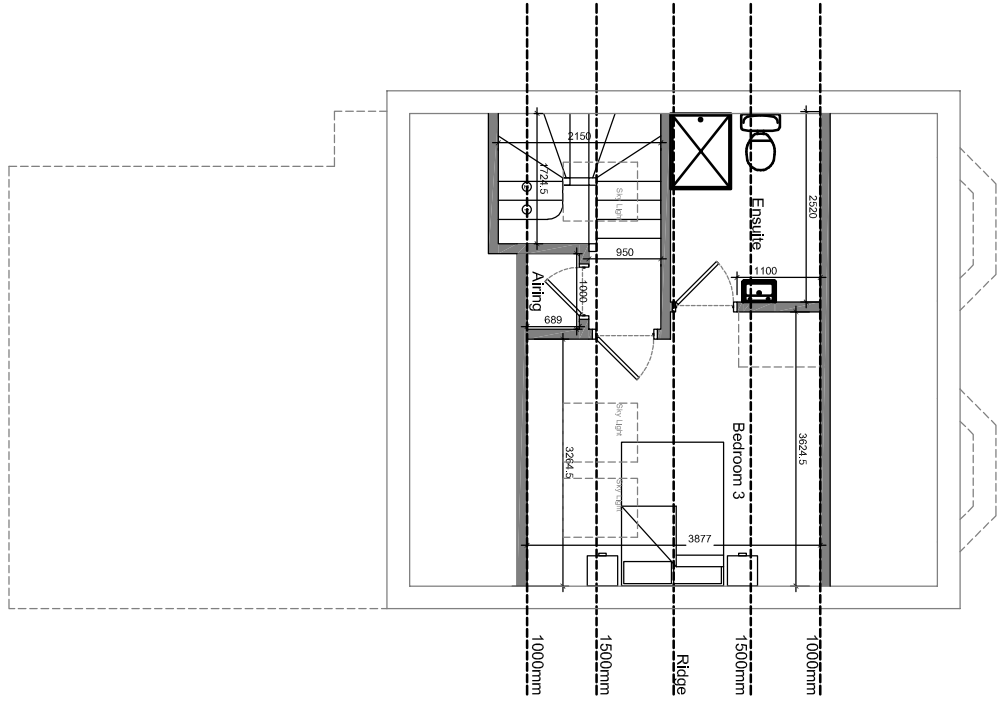


Proposed First Floor Plan
@1:100

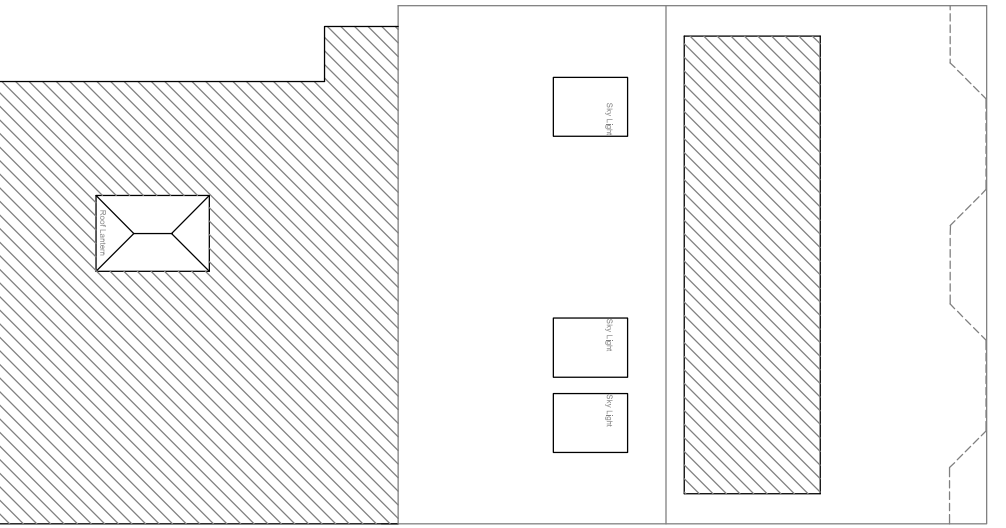


Proposed Roof Plan
@1:100

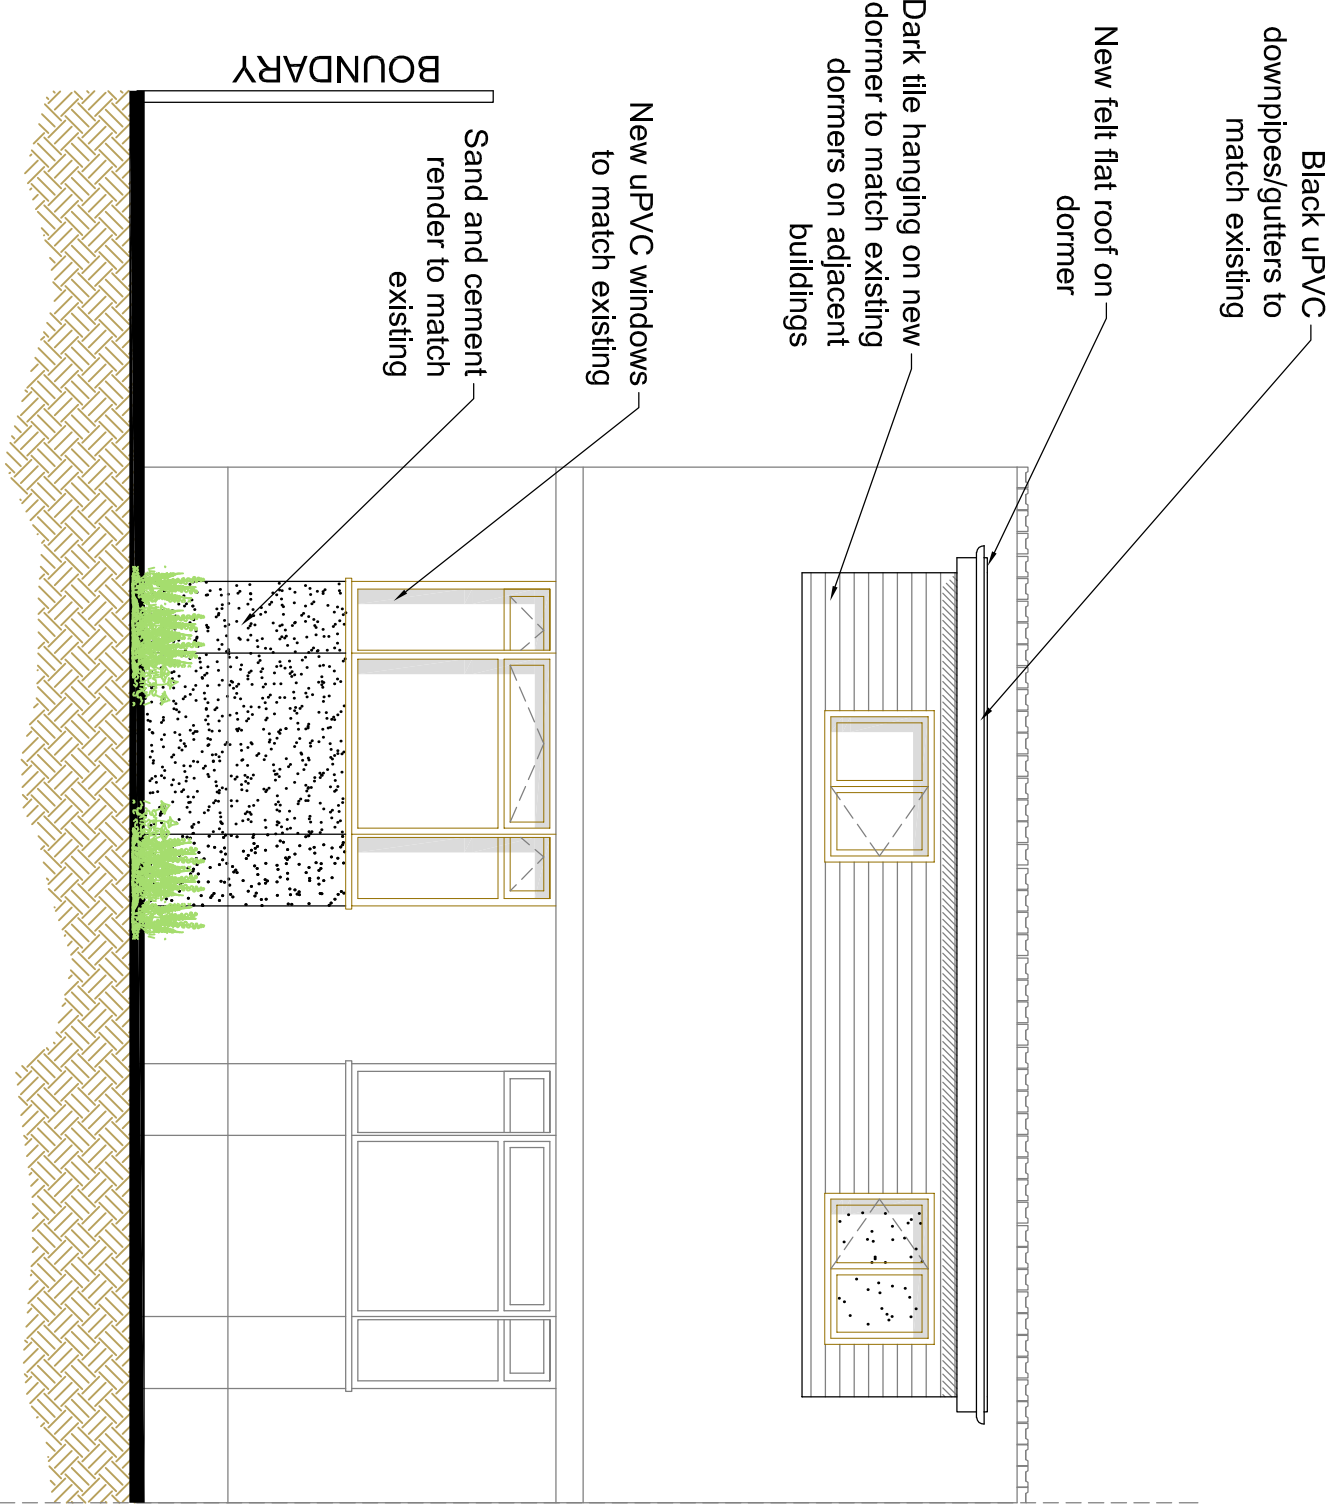

Proposed South East Elevation

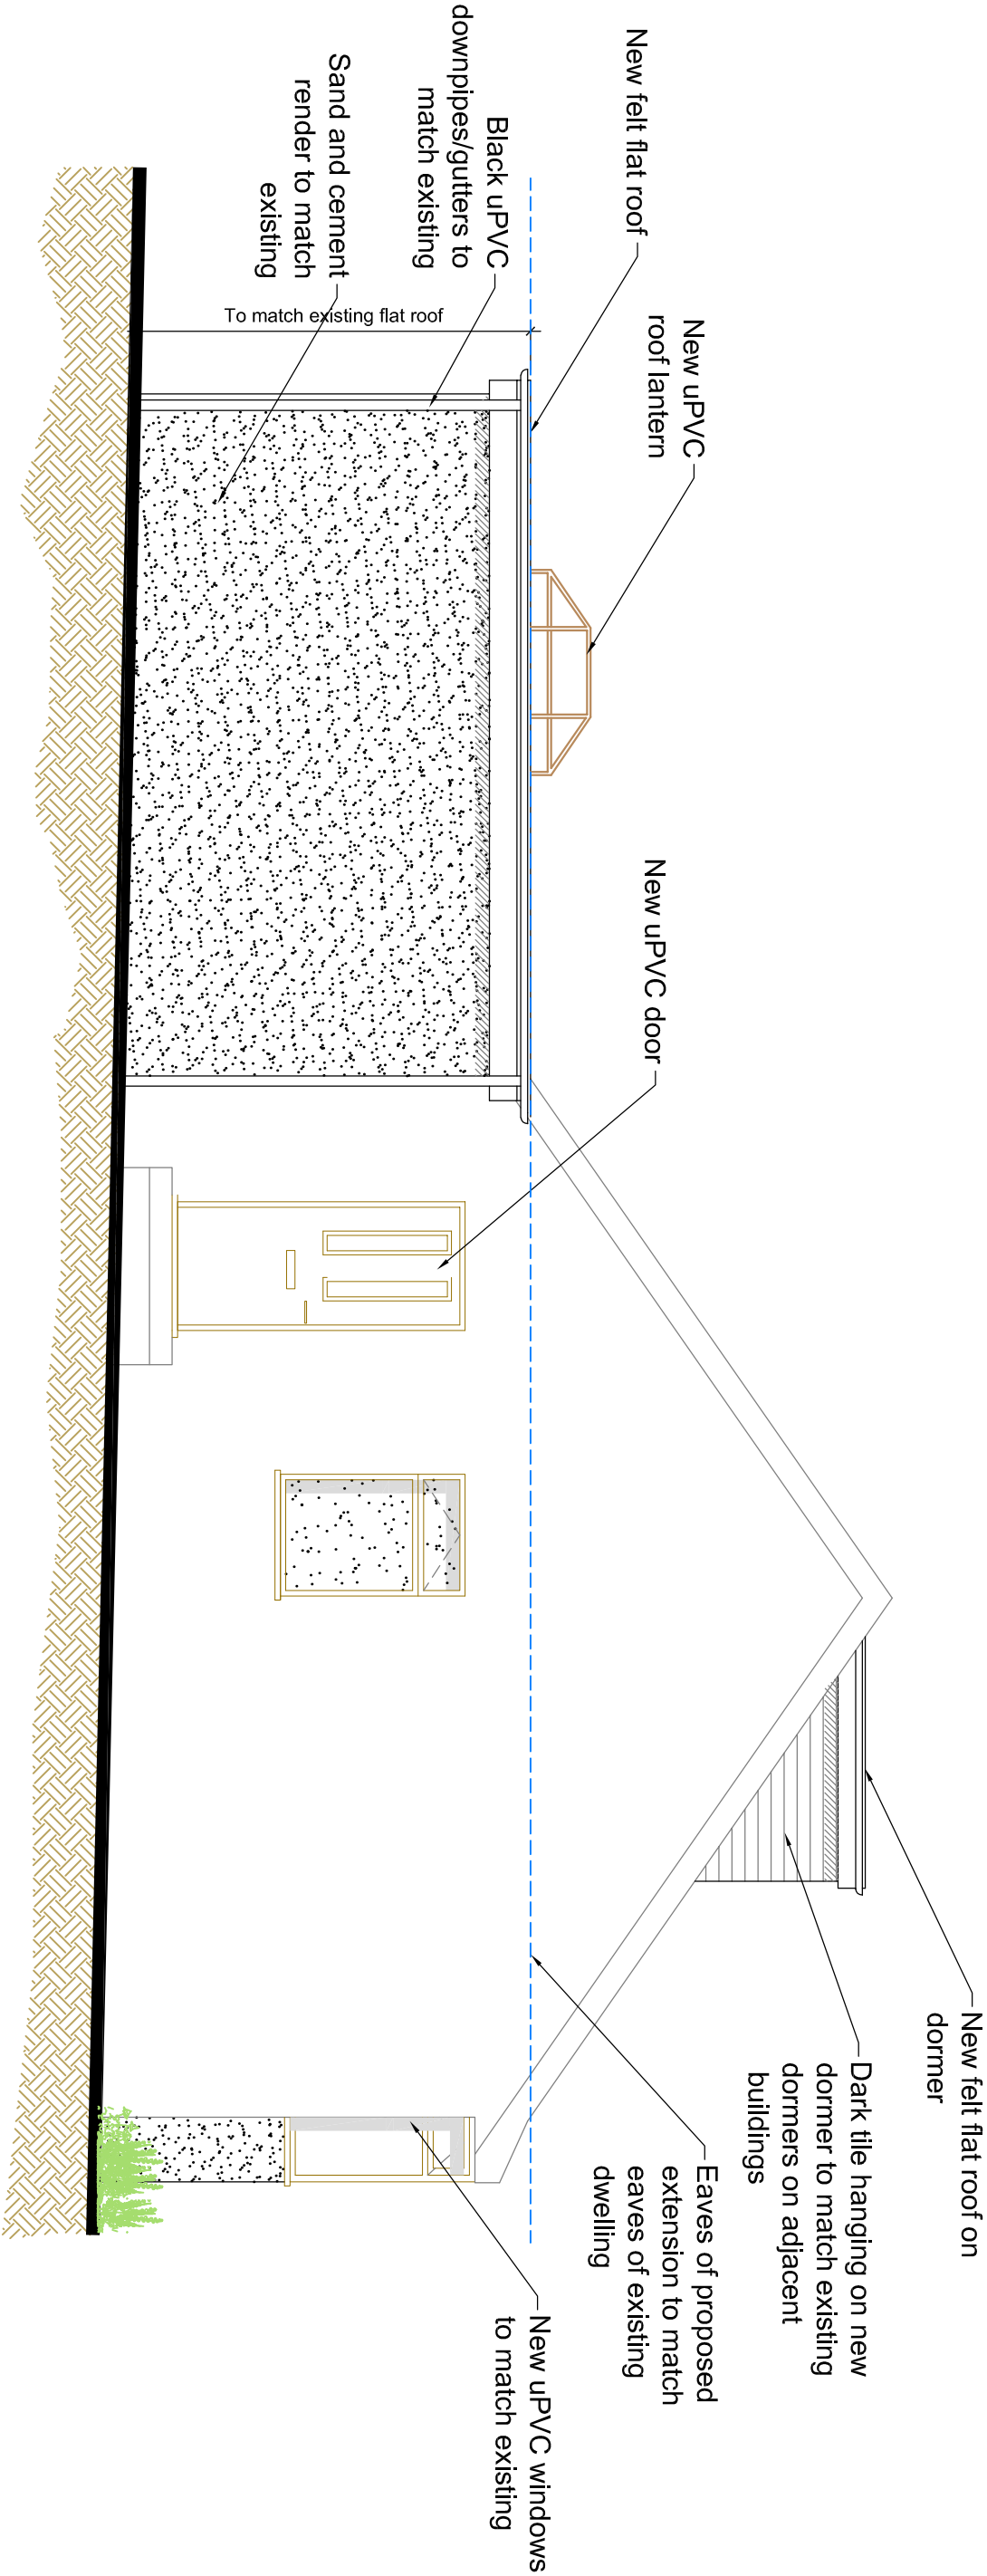

Proposed South West Elevation

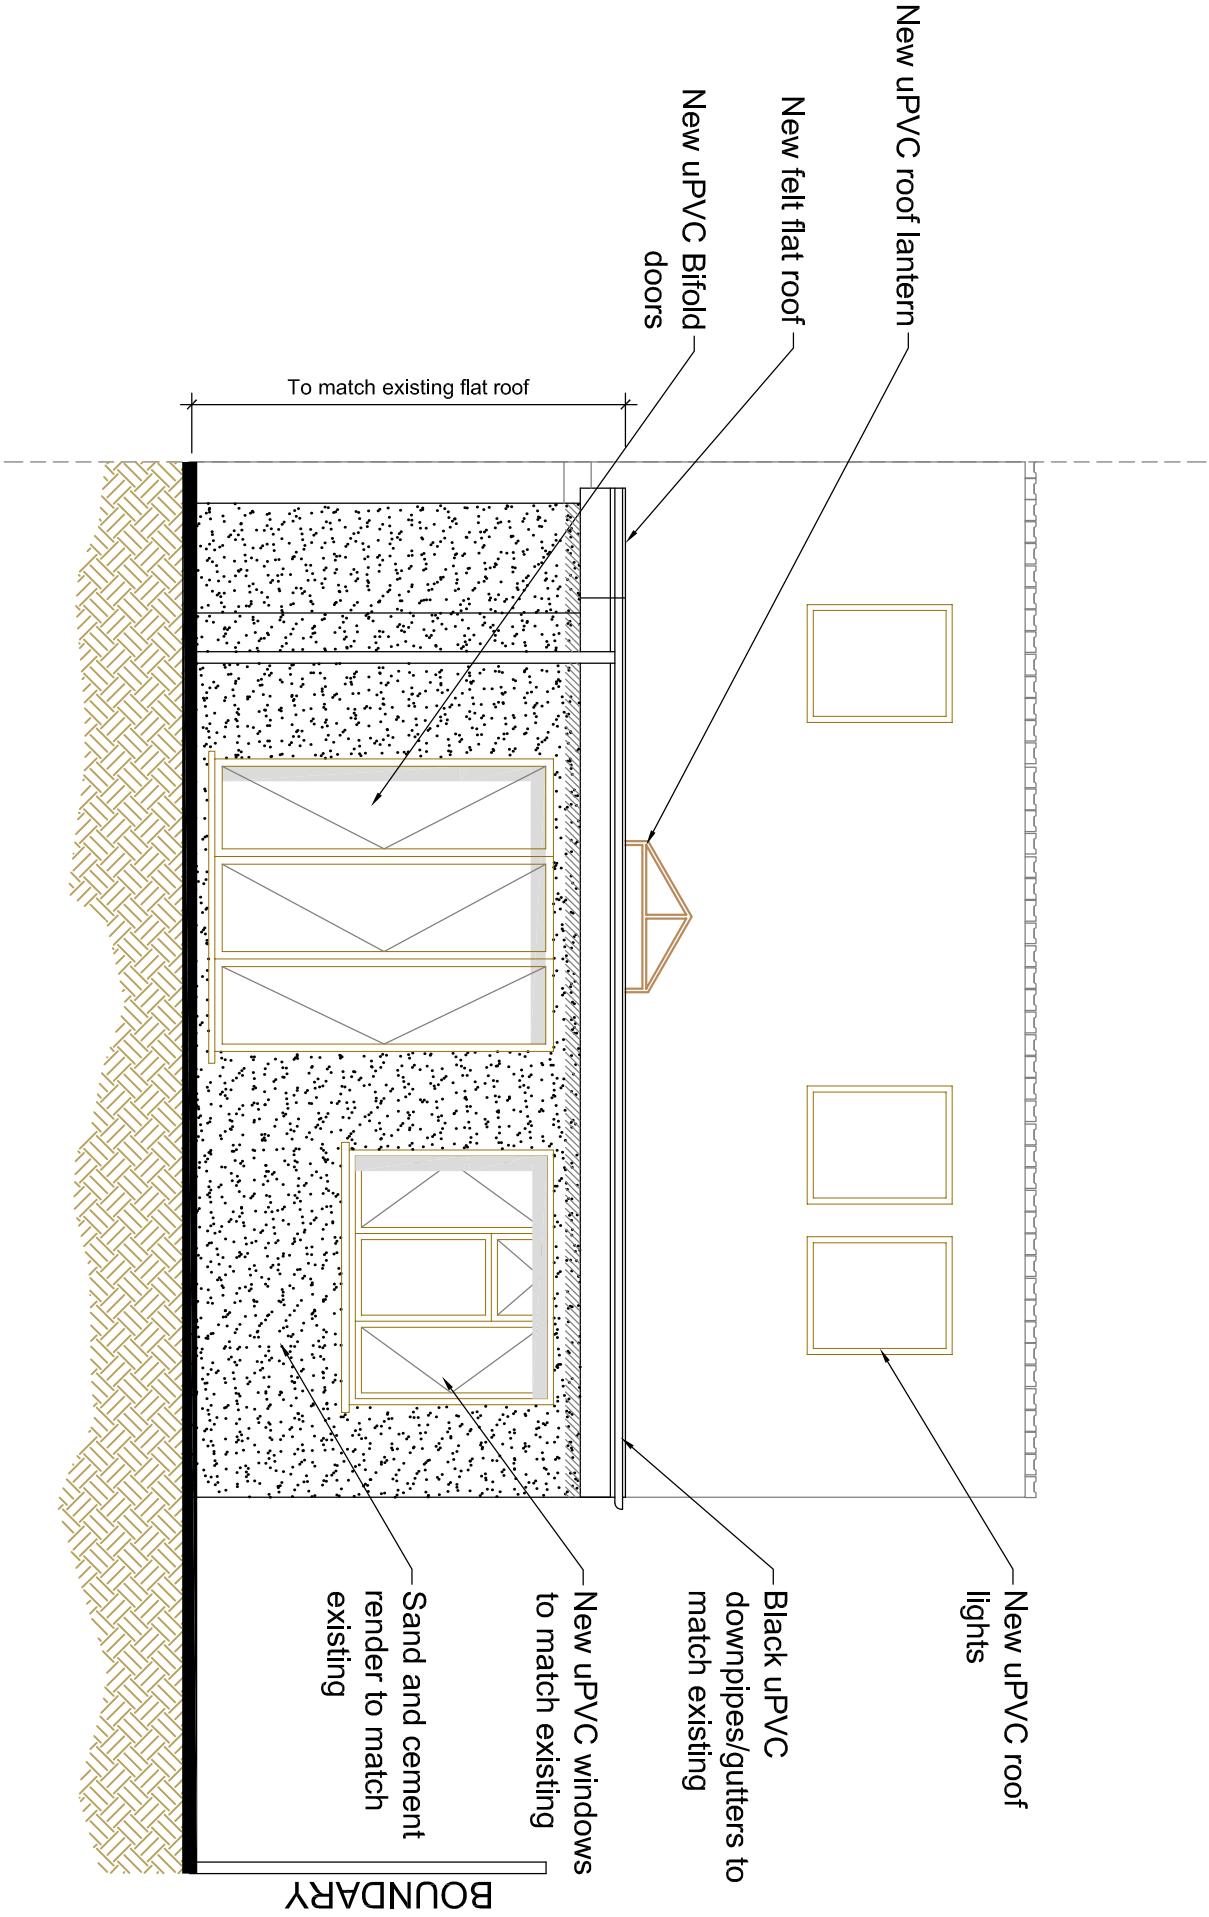


Proposed North West Elevation



Block Plan @ 1:500

Location Plan @ 1:1250

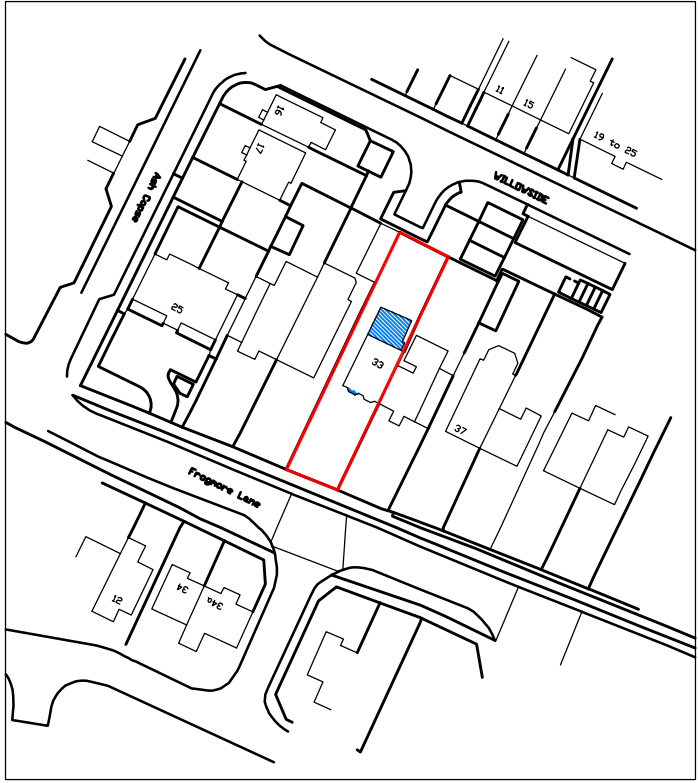

Distance Survey © Crown Copyright 2018. All rights reserved. Licence number 100020328

Project: Single storey extension and internal alterations to 33 Frogmore Lane, Waterlooville, Hampshire, PO8 9QN

Drawing Title: Proposed Plans and Elevations

Status:	Planning	Auth:	FAL
Date:	October 18	Scale:	A1 @ 1:50
Project No:	3144	Drawing No:	03-02
		Rev:	C

Flowitt Architects
Jersey Barn, Lossley Park, Guildford, Surrey, GU3 1HS
Tel: 01483 5729 480 Fax: 01483 309 893
E-Mail: info@flowitt.co.uk www.flowittarchitects.co.uk