



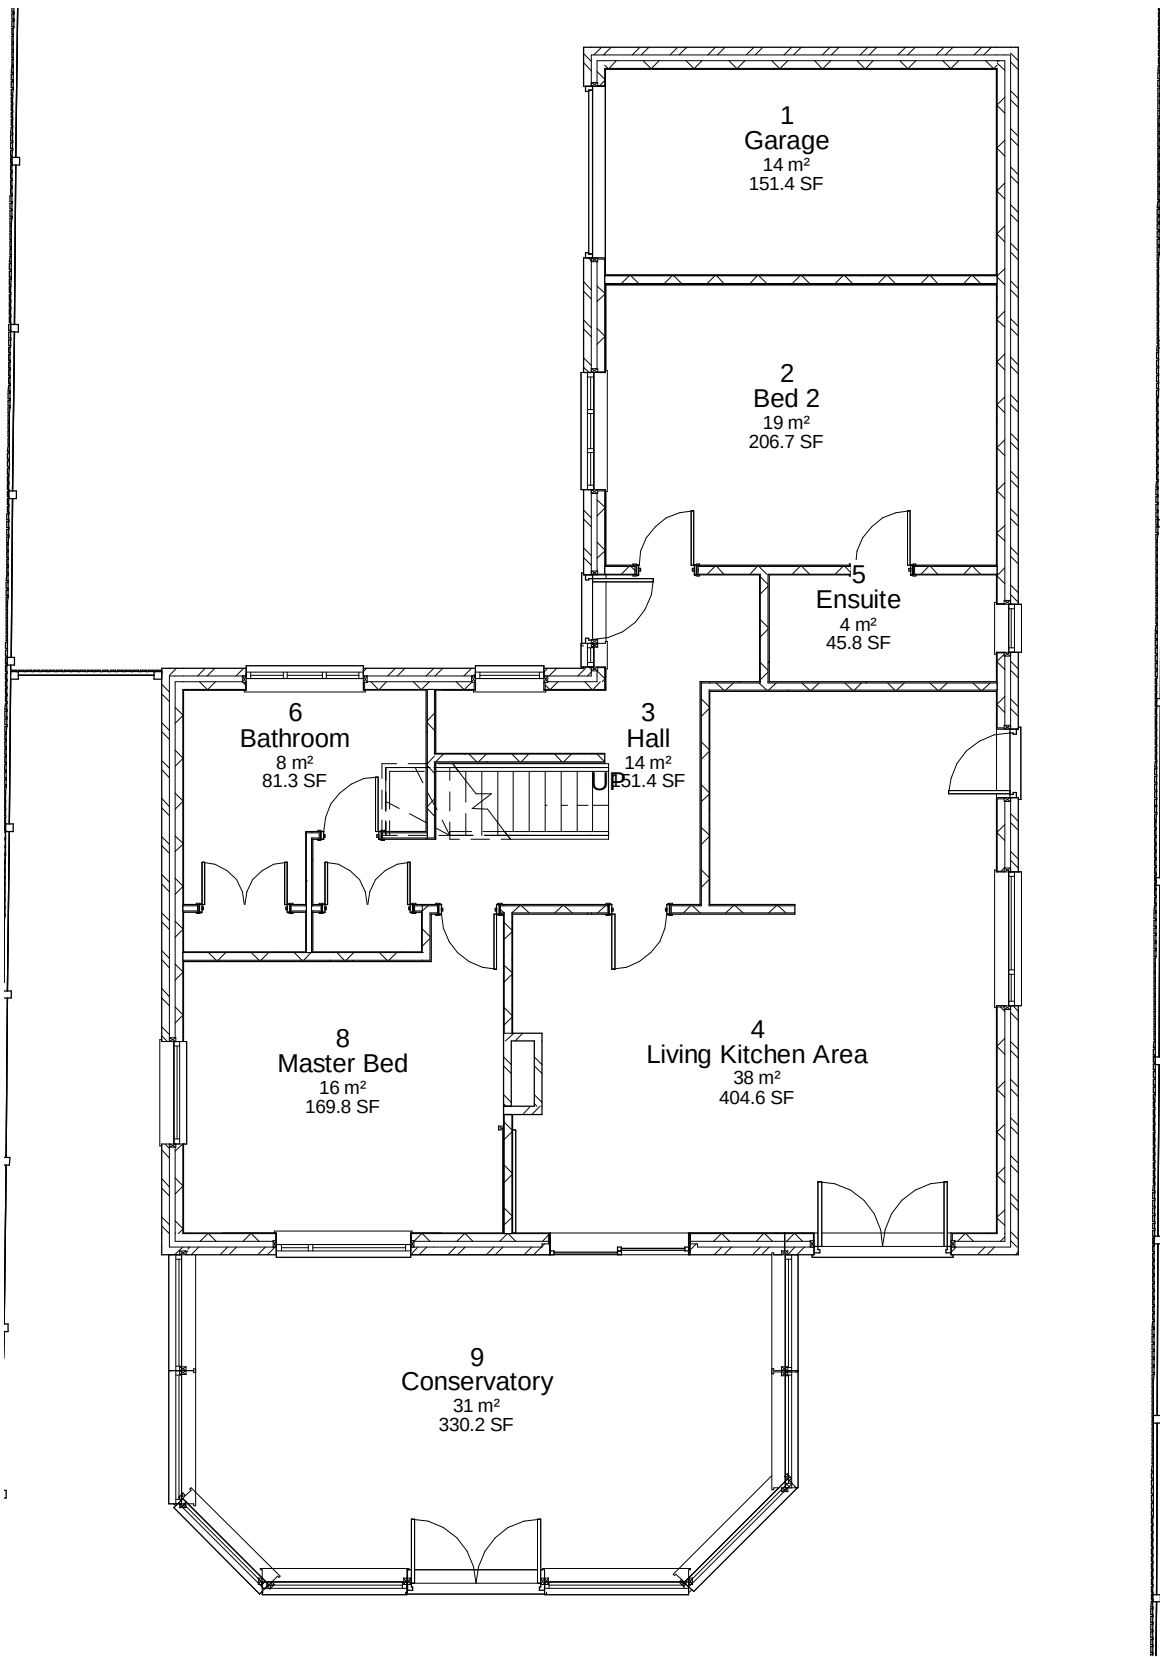

1 Ground Floor Plan
1 : 100

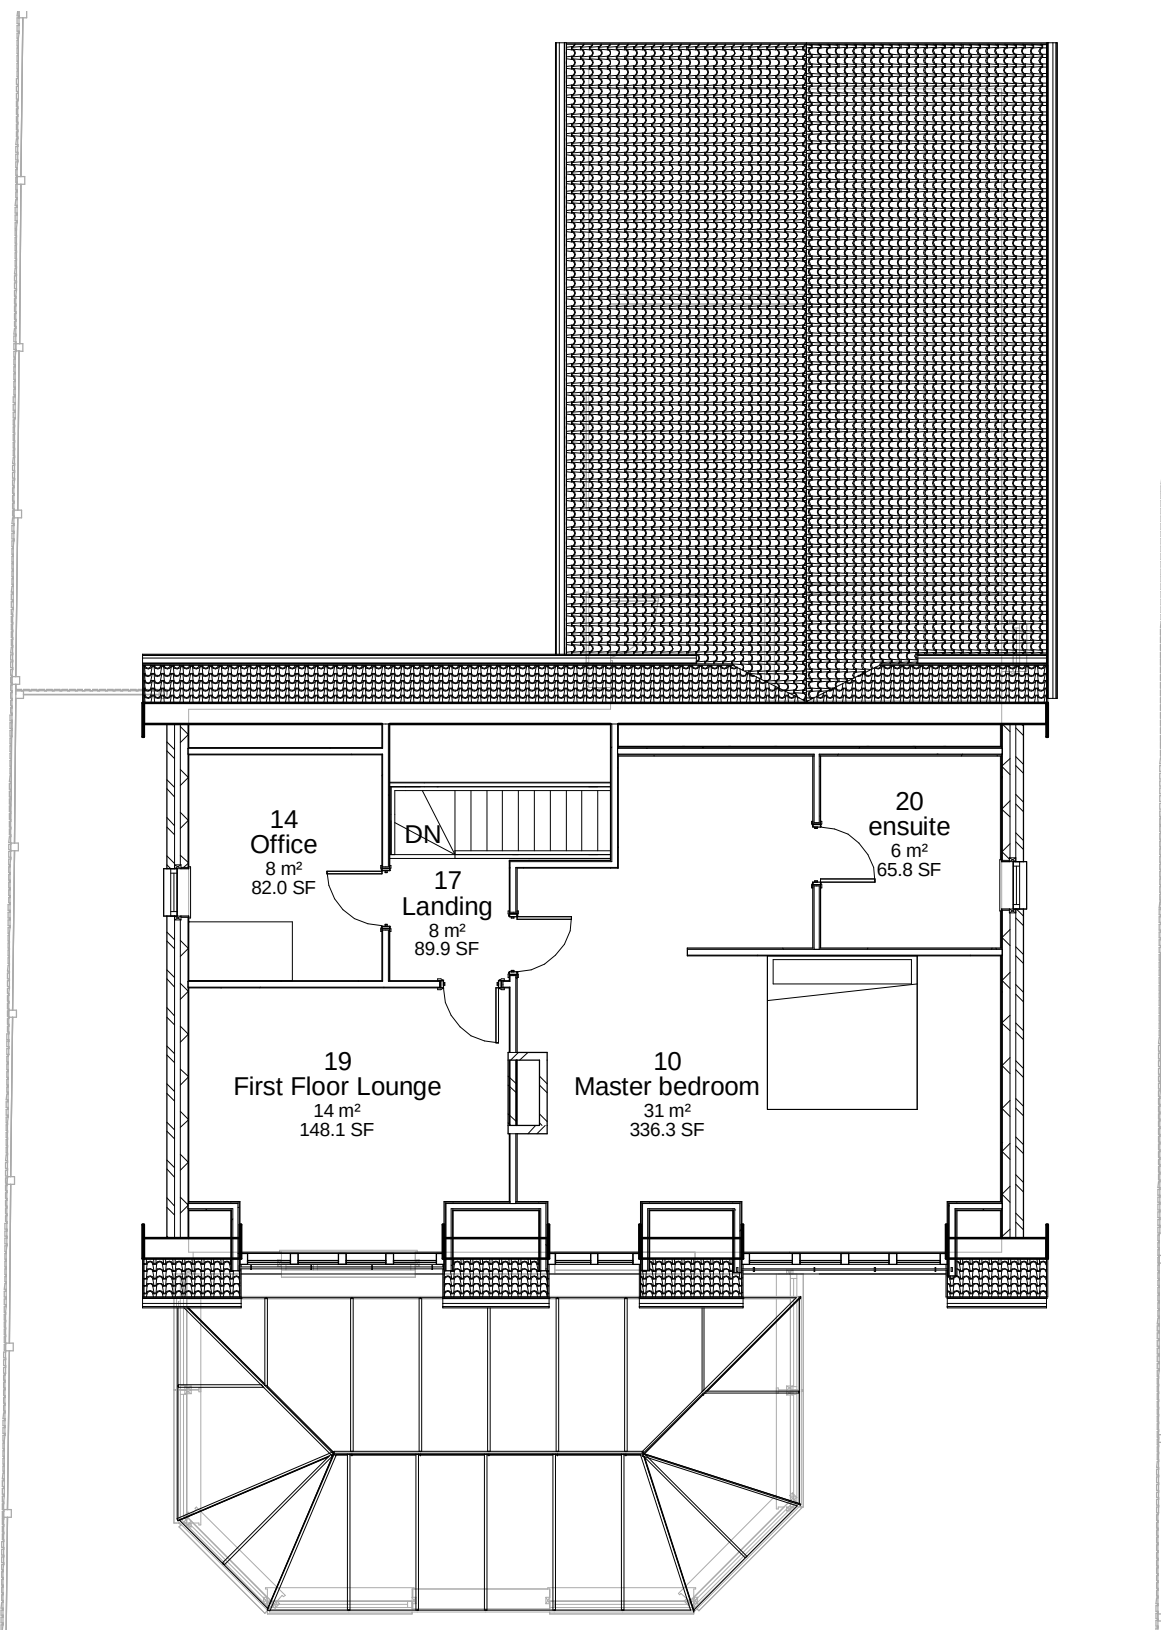

2 First Floor Plan
1 : 100

IJ Murray Associates

www.ijma.co.uk

No.	Description	Date

Mr & Mrs Harrington

70 Southwood Road HI

Proposed Floor Plan

Project number	Project Number	A107
Date	Issue Date	
Drawn by	Author	
Checked by	Checker	

Scale 1 : 100