


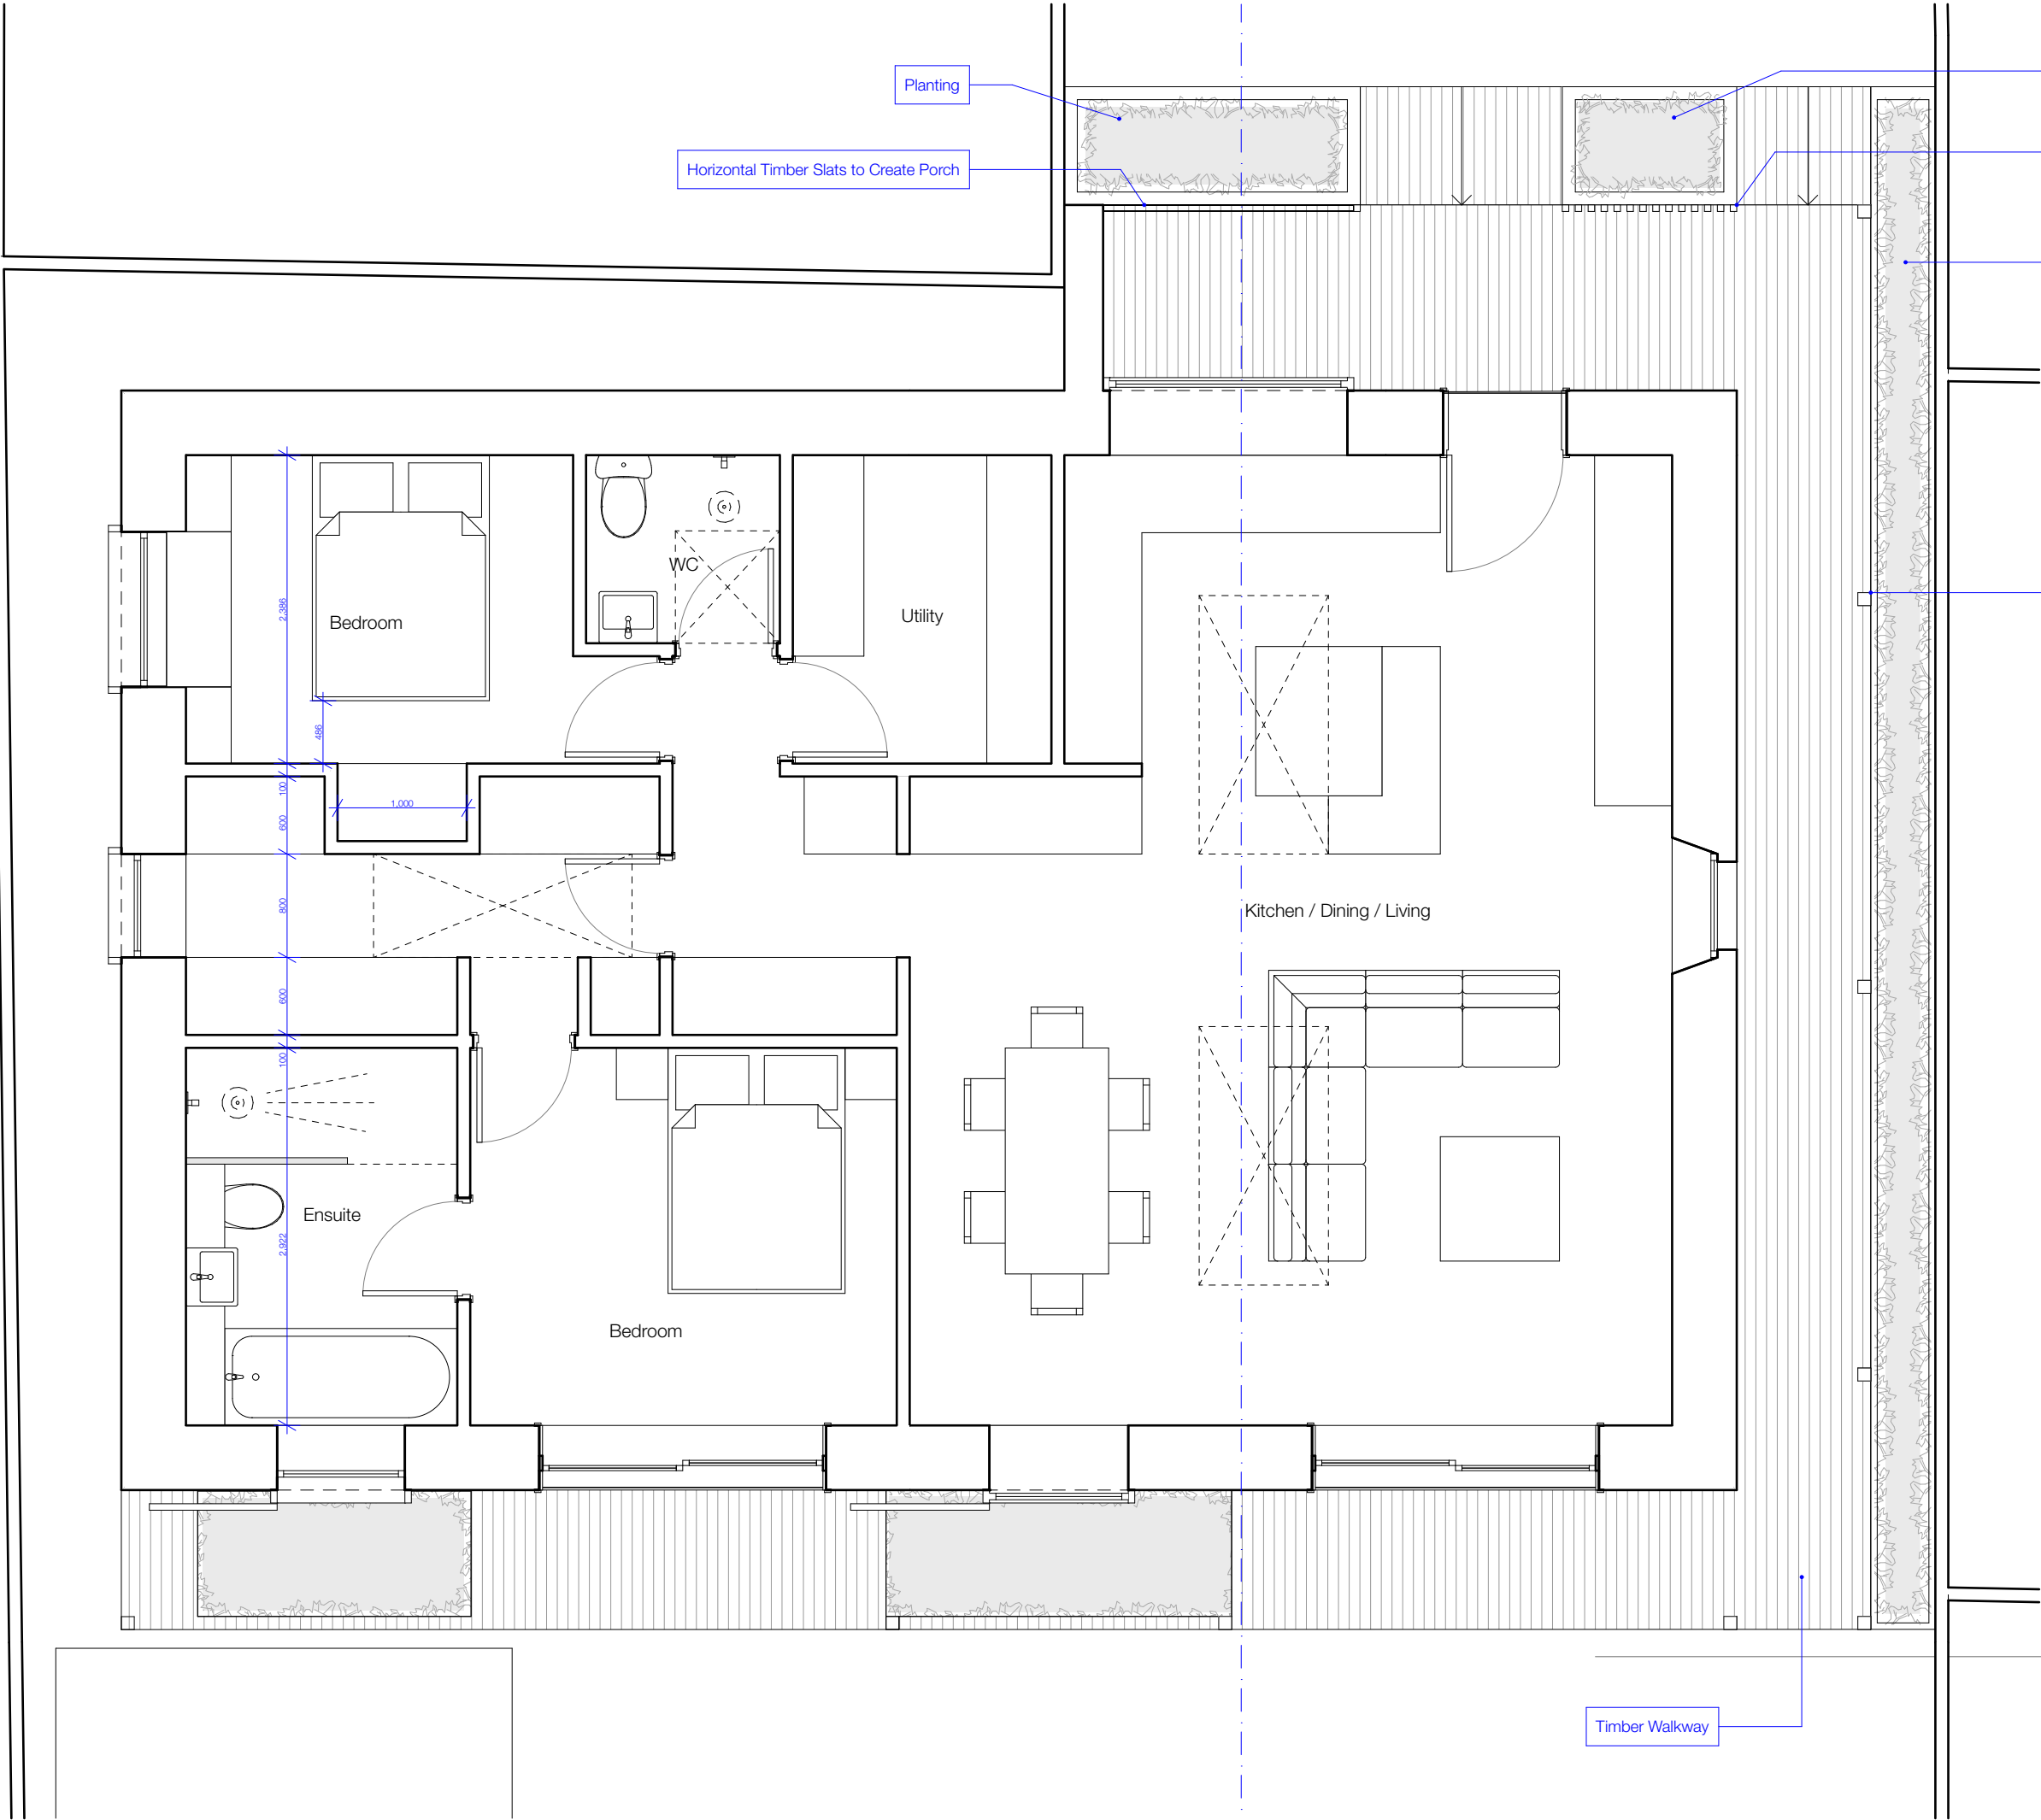


Planting

Horizontal Timber Slats to Create Porch

Vertical Timber Slats to Create Porch

Pleached Hornbeam Landscape Barrier as per Existing Planting Plan

N

 

0m 1m 2m 3m 4m 5m

Posts to support overhang

REV	DATE	DRAWN	AMENDMENT
-----	------	-------	-----------

Granit
Architecture + Interiors

Studios 18-19, 16 Porteus Place,
Clapham, London SW4 0AS

t +44 (0) 20 7924 4555
e info@granit.co.uk
w www.granit.co.uk

© GRANIT CHARTERED ARCHITECTS LTD

Notes

IF THIS DRAWING HAS BEEN ISSUED 'FOR CONSTRUCTION' DO NOT SCALE DIRECTLY FROM IT. ALL DIMENSIONS TO BE CHECKED ON-SITE, PLEASE CONTACT ARCHITECT IF YOU REQUIRE CONFIRMATION OF ANY DIMENSIONS. ANY DISCREPANCIES TO BE RAISED WITH CONTRACT ADMINISTRATOR.

THIS DRAWING HAS BEEN PRODUCED FOR THE NAMED CLIENT AND NAMED PROJECT AND IS NOT INTENDED FOR USE BY ANY OTHER PERSON OR FOR ANY OTHER PURPOSE.

For **Richard Bendy & Sue Torry**

Project **Hallet Road**

Address **17 Hallet Road, Havant, PO9 2PJ**

Purpose **FOR PLANNING**

Drawing **Ground Floor Plan**

Drawing No.

1844/P/101

Revision

*

Drawn GH

Scale 1:50, 1:100 Date 30/10/2018

@ A3

File 1844_Hallet_Road.pln