


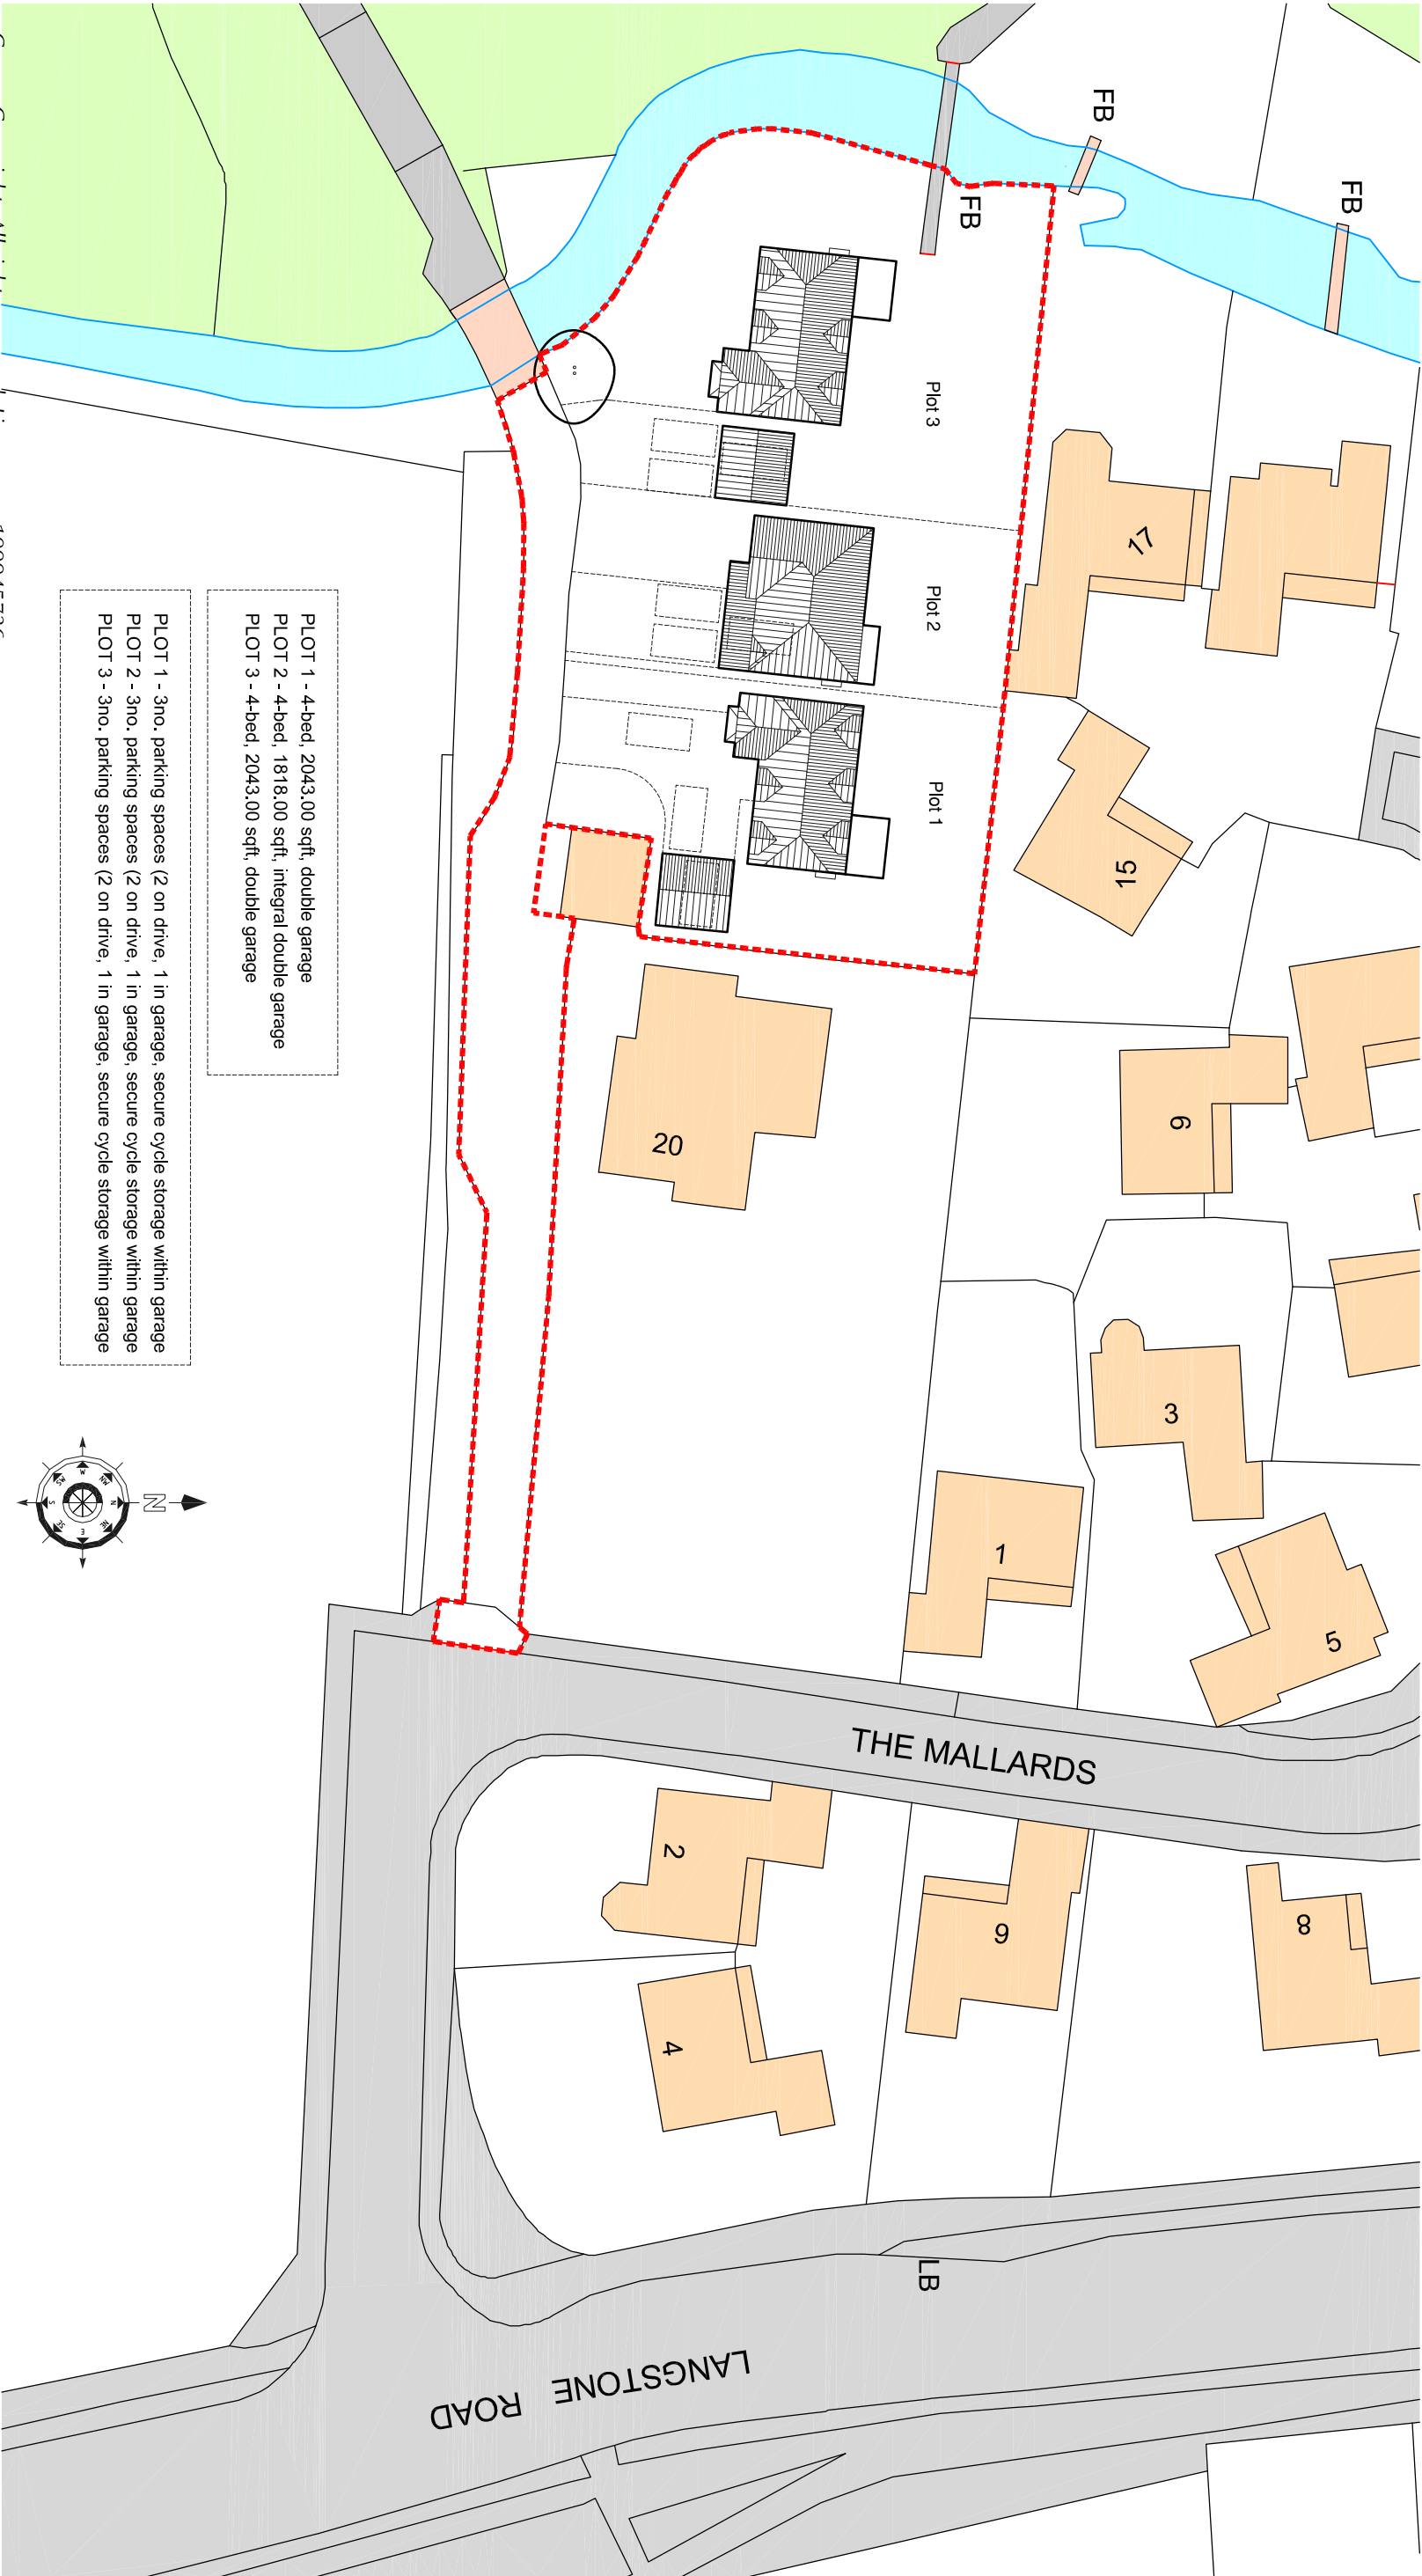

Crown Copyright. All rights reserved. License no. 100045736

PROJECT

Proposed Development on Land at Southmere Farm
Langstone Road, Havant

CLIENT

Langstone Estates

DWG TITLE

Site Plan

PROJECT NO.

17021

DRAWING NO.

101


SCALE

1:500

REV

C

Site Plan
1:500

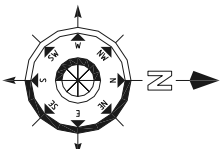

PLOT 1 - 4-bed, 2043.00 sqft, double garage
PLOT 2 - 4-bed, 1818.00 sqft, integral double garage
PLOT 3 - 4-bed, 2043.00 sqft, double garage

PLOT 1 - 3no. parking spaces (2 on drive, 1 in garage, secure cycle storage within garage)
PLOT 2 - 3no. parking spaces (2 on drive, 1 in garage, secure cycle storage within garage)
PLOT 3 - 3no. parking spaces (2 on drive, 1 in garage, secure cycle storage within garage)

C	Parking indicated	mw 18.06.18	
B	Layout updated	mw 04.04.18	
A	Floor areas amended, trees indicated	mw 23.03.18	
Rev	DESCRIPTION	Dwn / Date	Chk / Date
This drawing is copyright and must not be disclosed to third parties without permission Scaled dimensions are not to be used for construction			

4 Queensgate
Queens Road
Fareham
Hampshire
PO16 0NW

Tel: 01329 288911
Fax: 01329 221913
E-mail: admin@m2architecture.com