



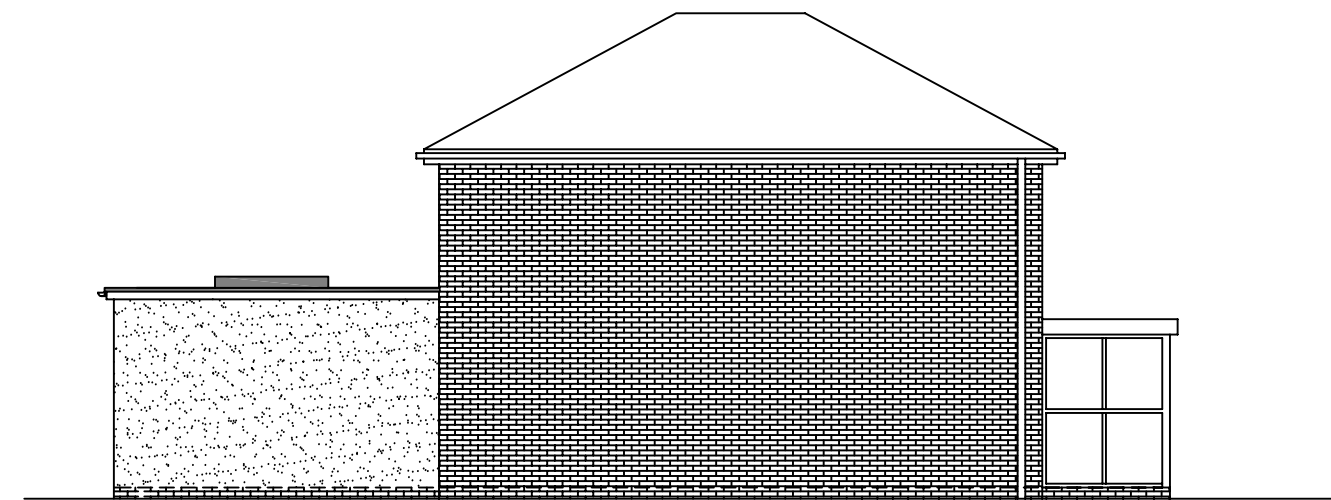


Side Elevation (East)

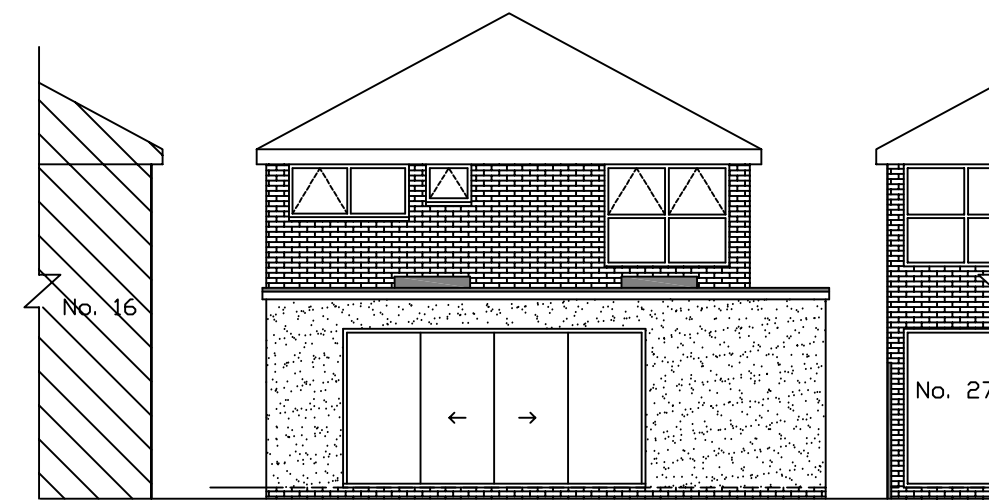


Rear Elevation




Front Elevation

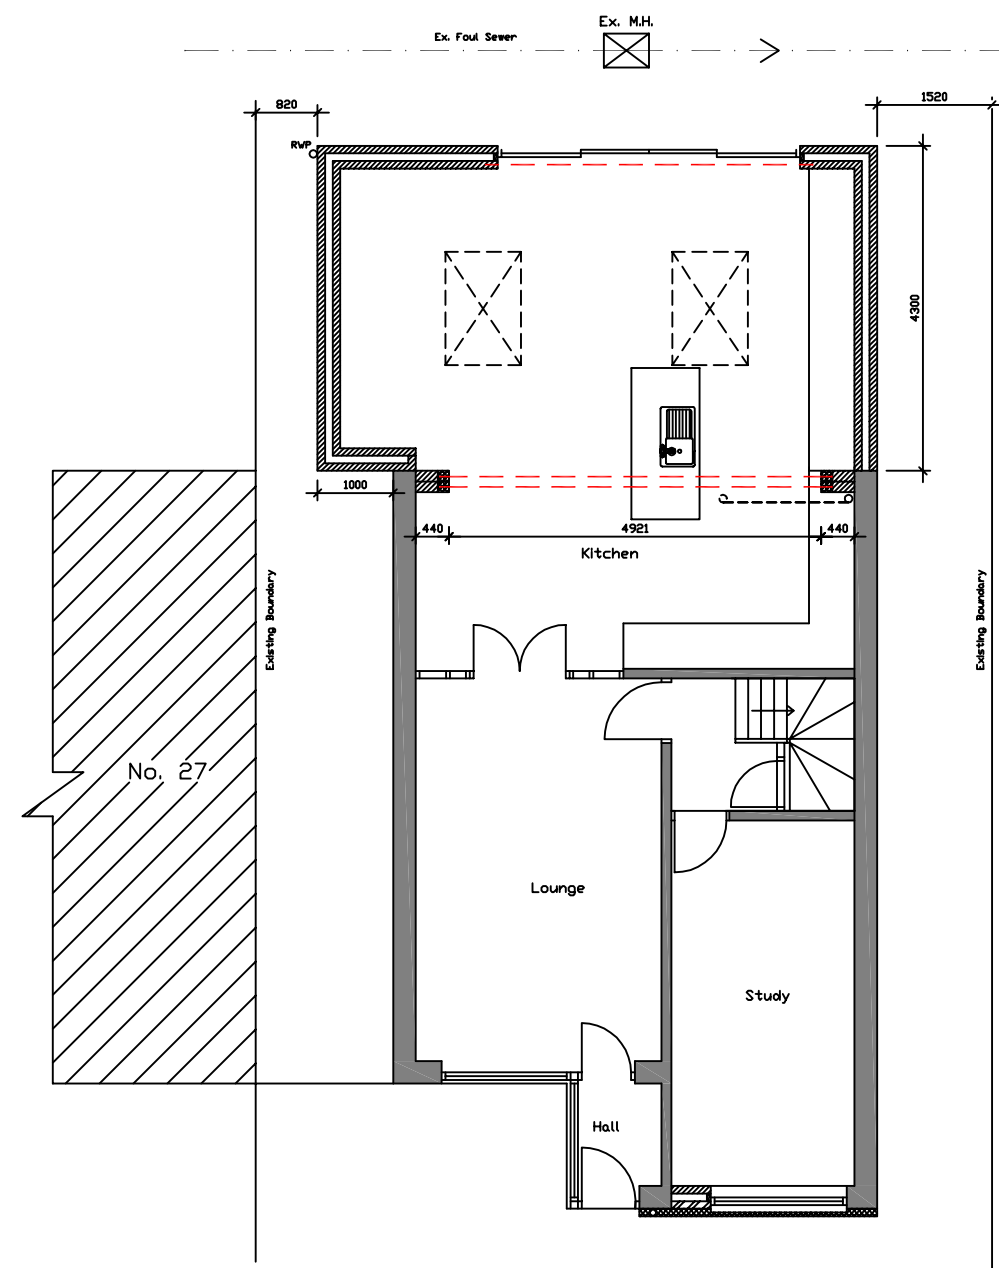


GROUND FLOOR PLAN

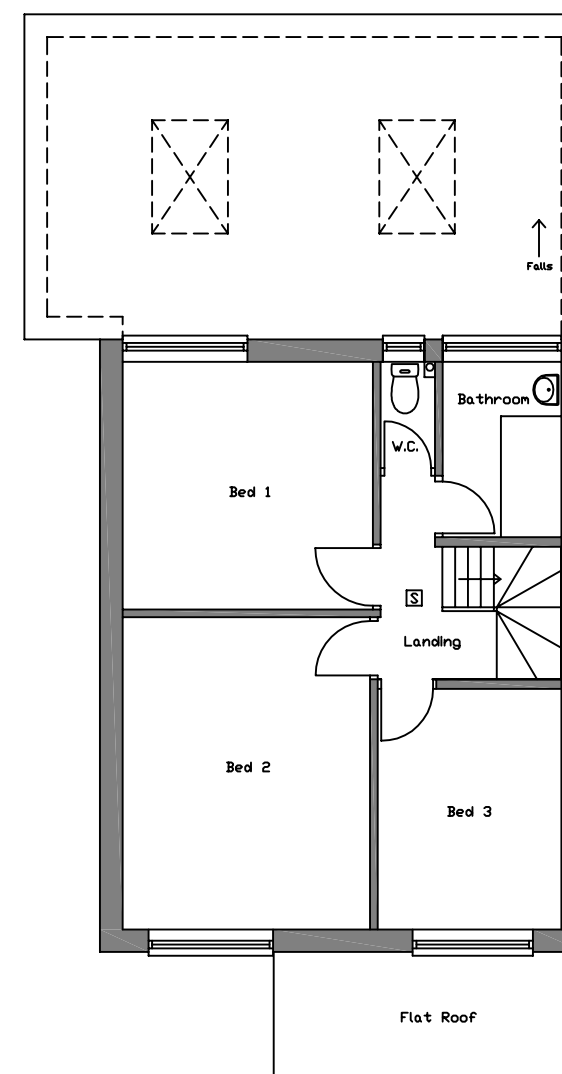

FIRST FLOOR PLAN

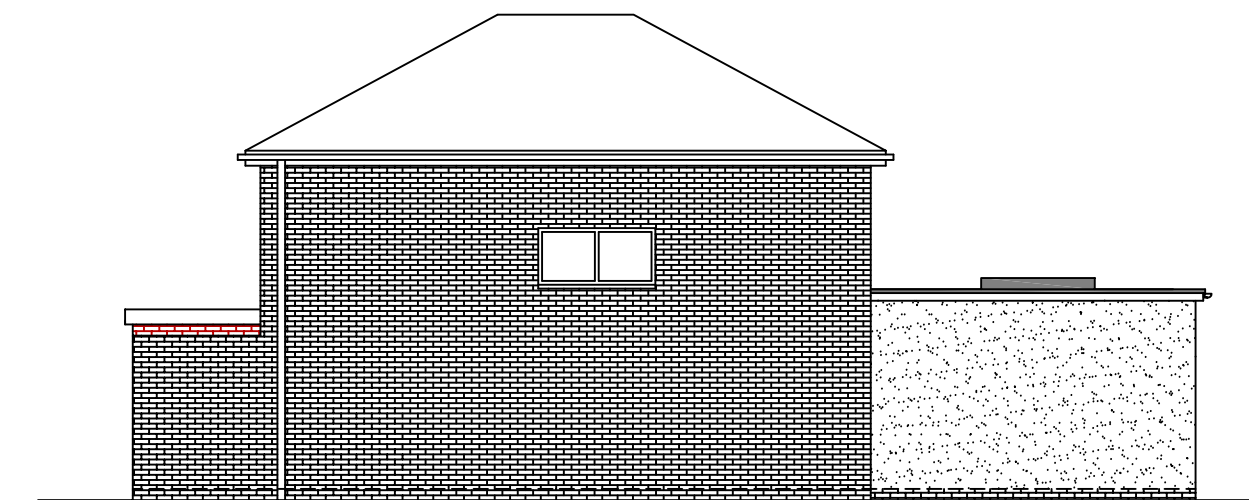

Side Elevation (West)

 

Address: Proposed Extension to 18 Selsey Close Hayling Island PO11 9SX	
Drawing Title: Proposed Plans & Elevations	
Drawing Number Planning/002	Scale: 1:100 @ A2
Date: Oct 2016	Rev: A

A: Roof light arrangement revised and parapet removed Jan 19