


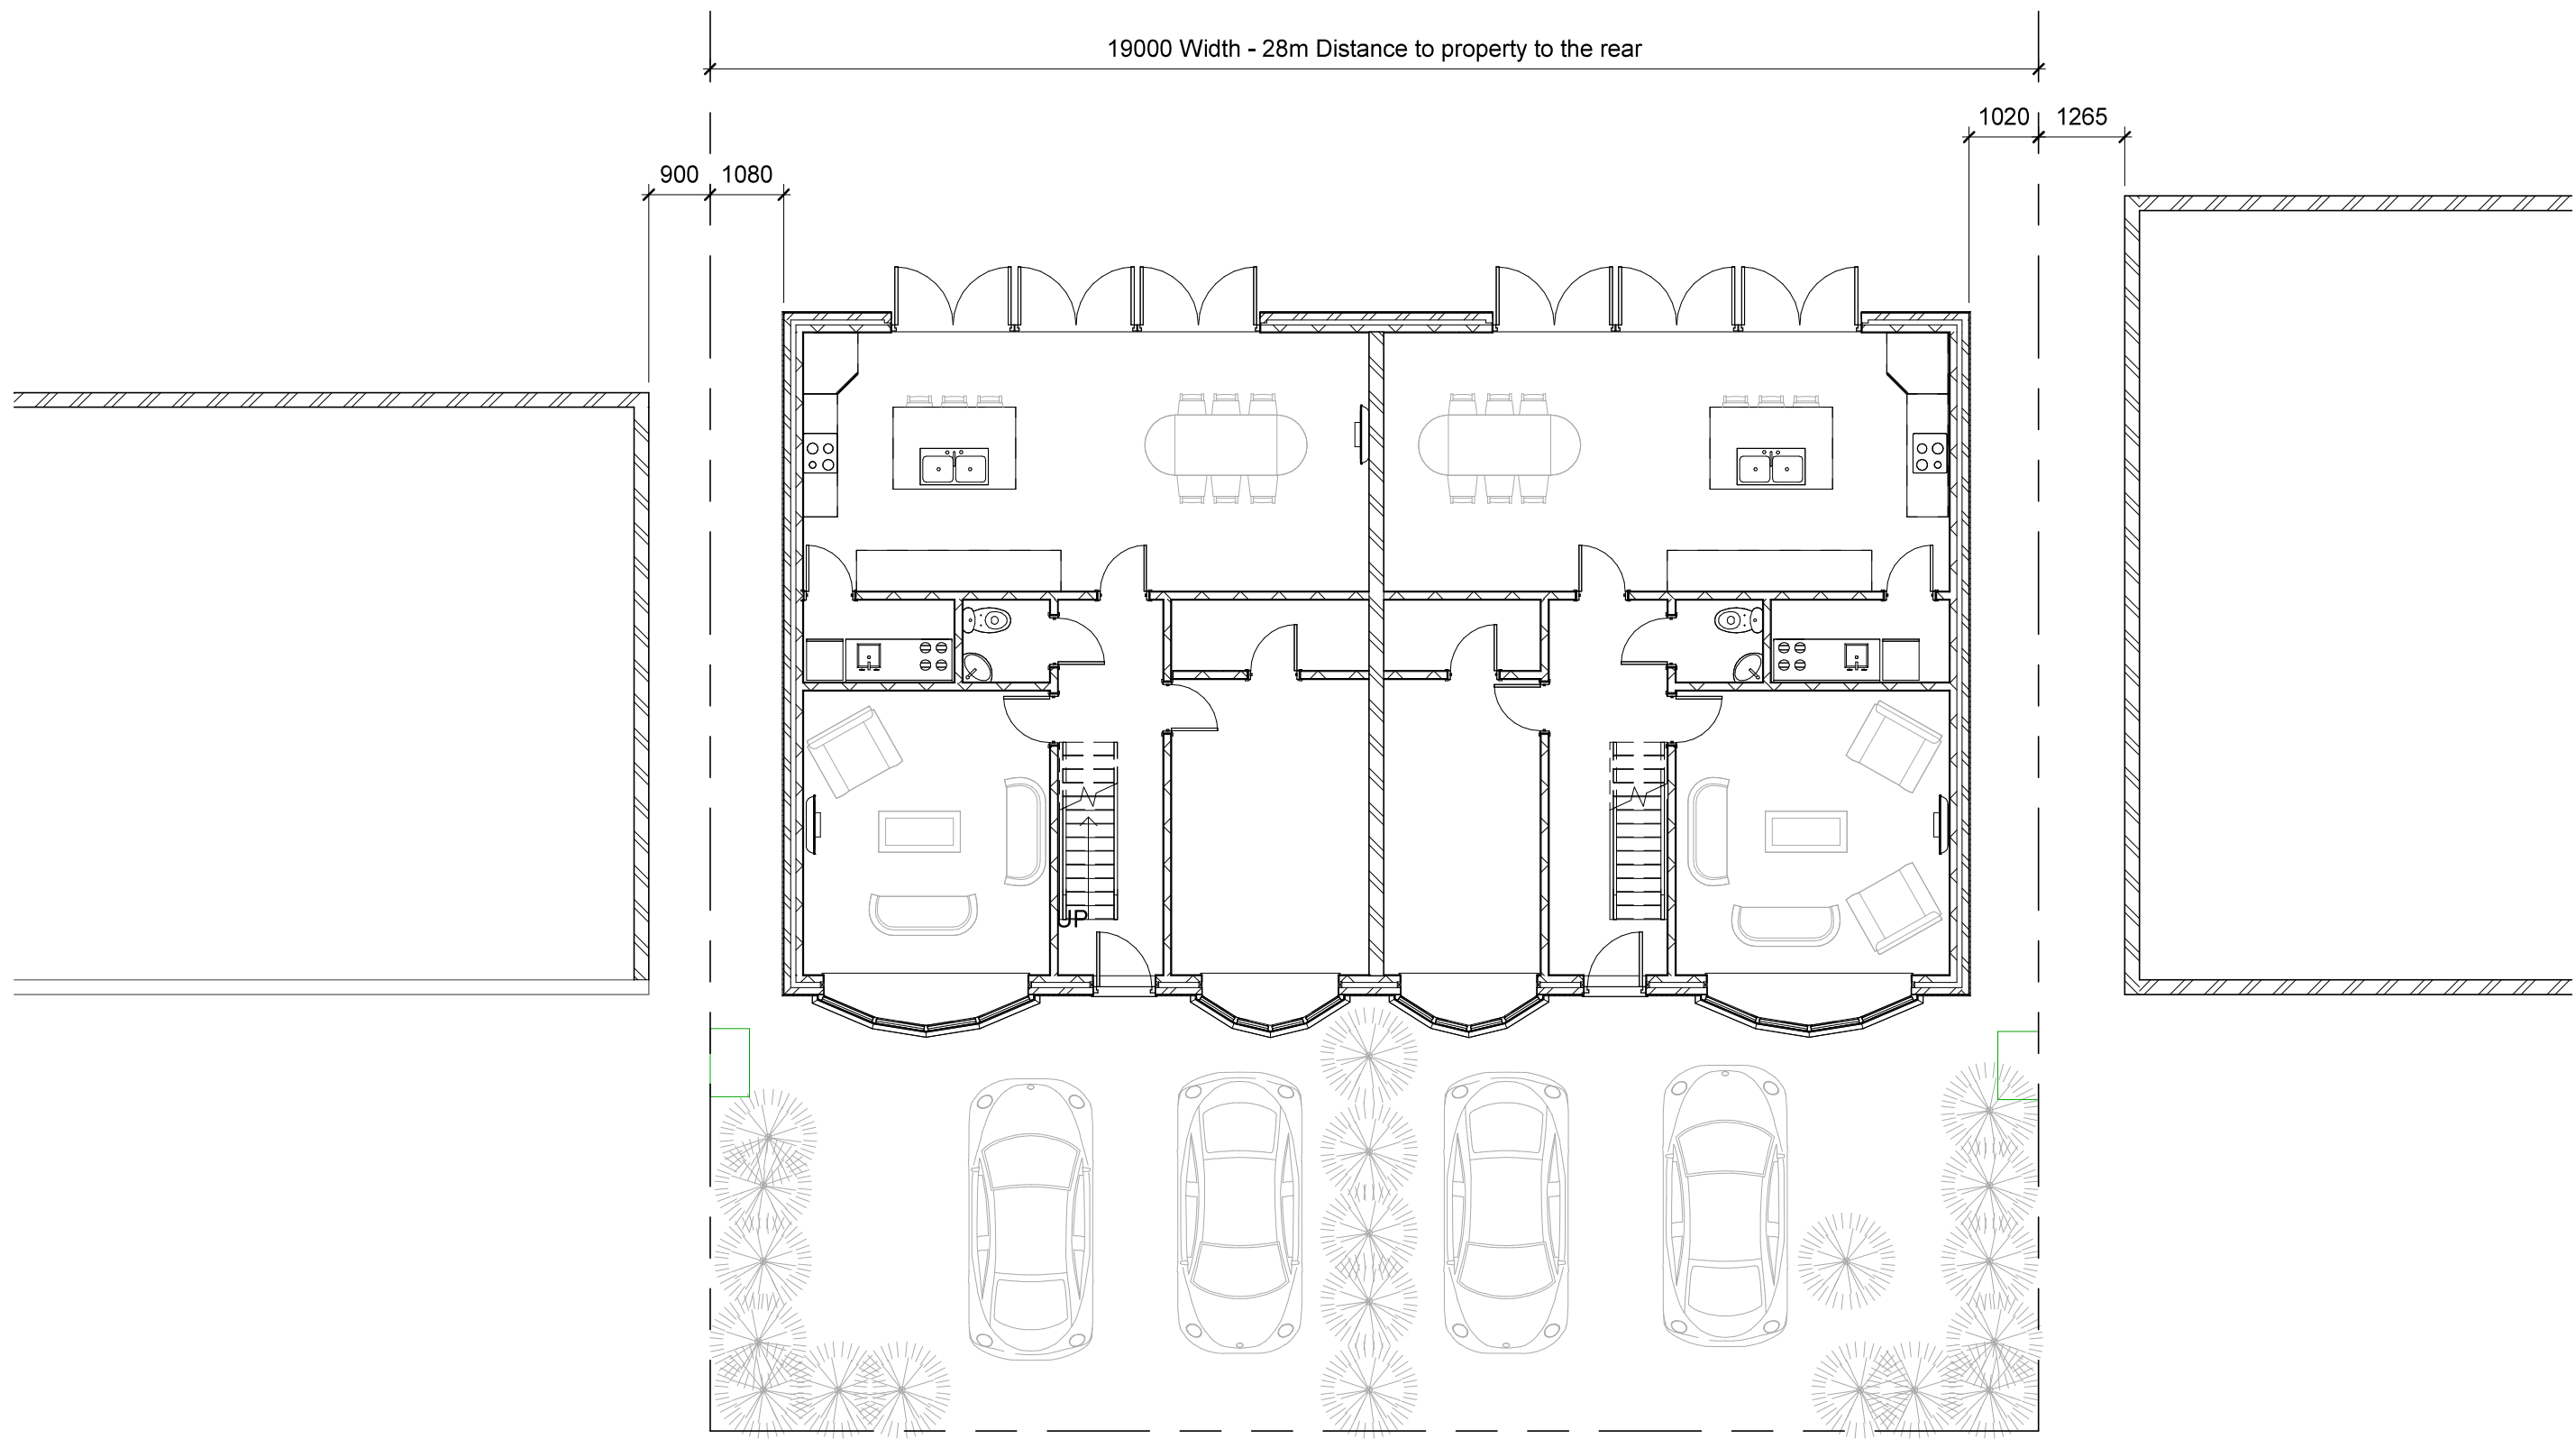

1 **Ground Floor**
1 : 100

	PROJECT		CLIENT		
	18 Manor Way PO11 9JH		Super Excel Investments		
	SHEET		Date	Issue Date	Scale (@ A3) 1 : 100
	Ground Floor Plans		Drawn by SW	DRAWING NUMBER	REV
			Checked by SR	A100	