



Flat no.	Floor	GIA m ²
26	Ground	58m ²
27	Ground	77m ²
28	Ground	58m ²
29	First	58m ²
30	First	77m ²
31	First	58m ²
Total		386m ²

Notes

- Incoming services and cabinet locations to be agreed.

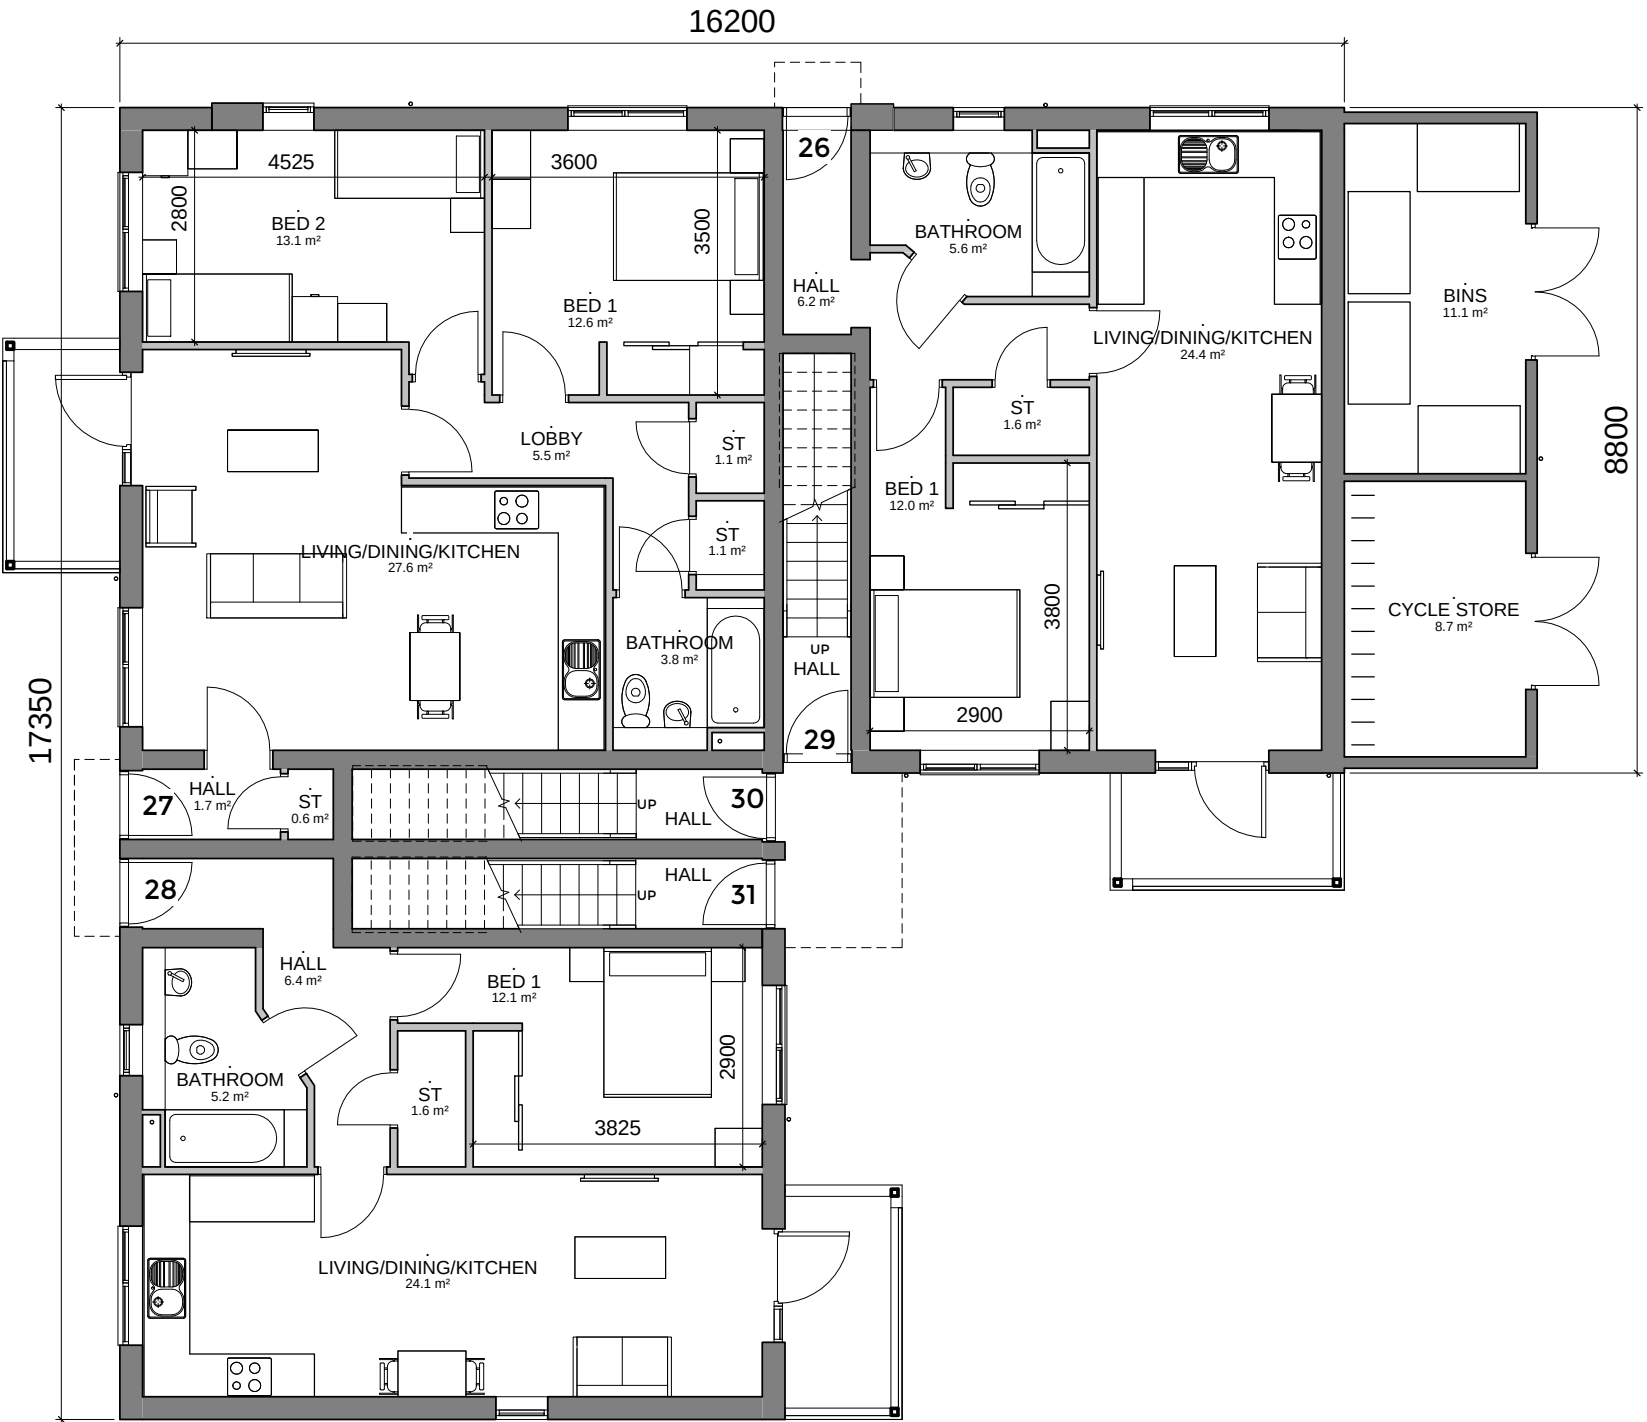

Ground Floor

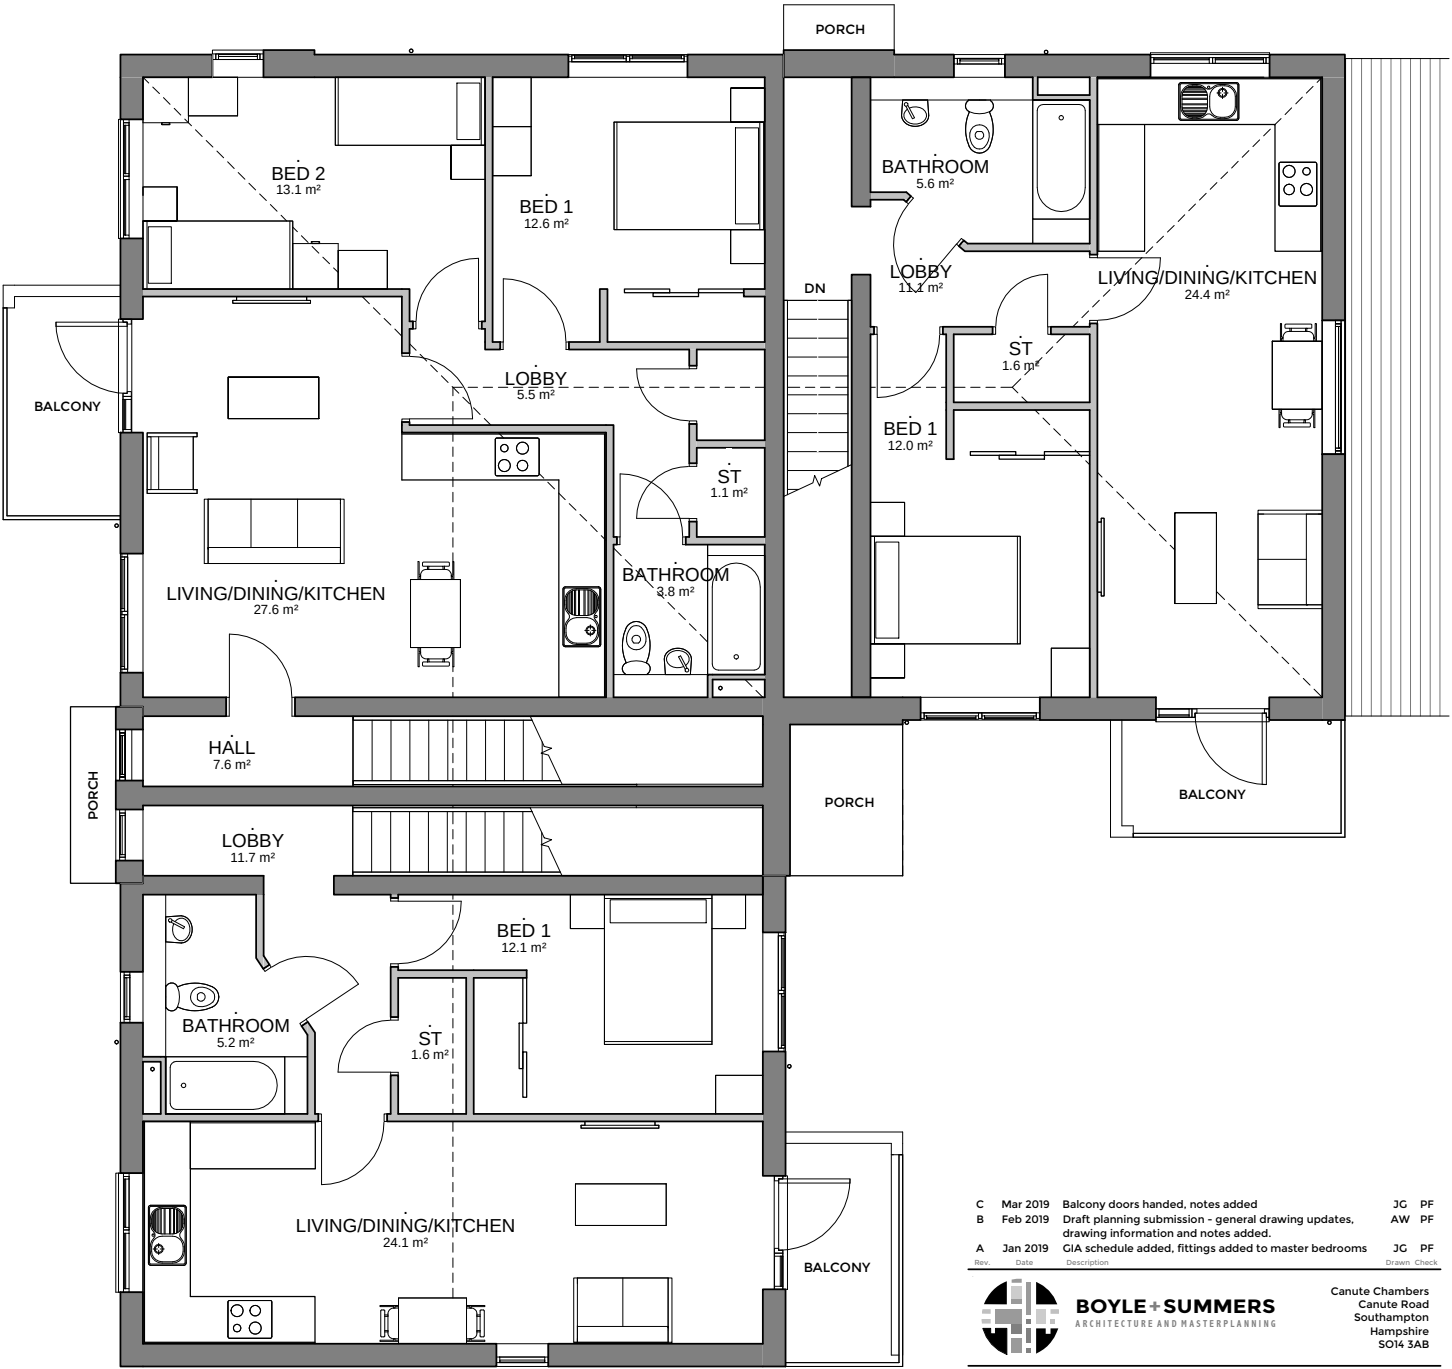

First Floor



DRAFT



C	Mar 2019	Balcony doors handed, notes added	JG	PF
B	Feb 2019	Draft planning submission - general drawing updates, drawing information and notes added.	AW	PF
A	Jan 2019	GIA schedule added, fittings added to master bedrooms	JG	PF
Rev.	Date	Description	Drawn	Check

BOYLE+SUMMERS
ARCHITECTURE AND MASTERPLANNING

Canute Chambers
Canute Road
Southampton
Hampshire
SO14 3AB

B5192	Client	Exbury Homes Ltd.								
	Project	Woodcroft Lane, Waterloooville								
	Title	Flats 26-31 - Floor Plans								
	WLW - BSL - F - ZZ - DR - A - 30 07 - DF - C									
	Project	Originator	Volume	Level	Type	Issue	Series	Formwork	Sustainability	Revision
B+S Ref.	Date	Scale @ A1			Drawn	Checked				
17053	Jan 2019	As indicated			JG	PF				
Tel: 023 8063 1432 www.boyleandsummers.co.uk										
Other than for the purposes of planning, do not scale these drawings. Use written dimensions only. All dimensions to be checked on site prior to commencement of work.										
This drawing is © Boyle+Summers Ltd and may not be reproduced, copied or altered in any way without written authority.										